



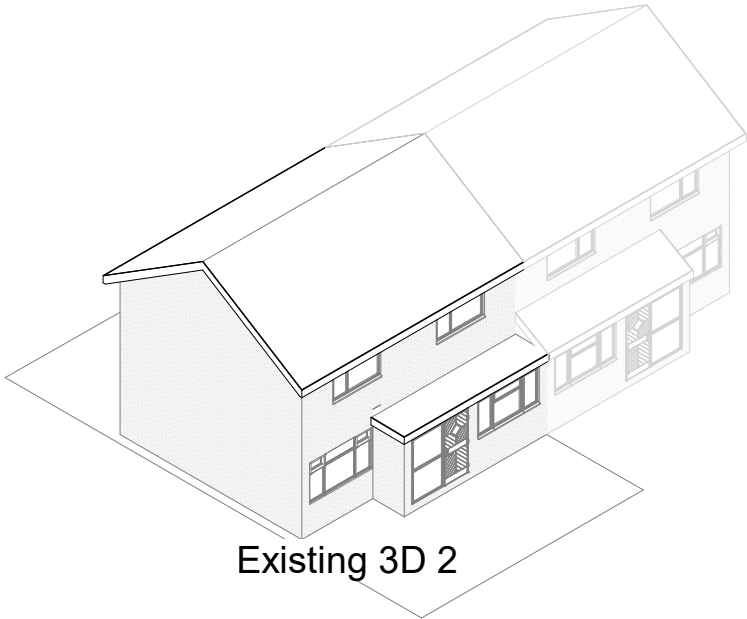

Existing 3D 2

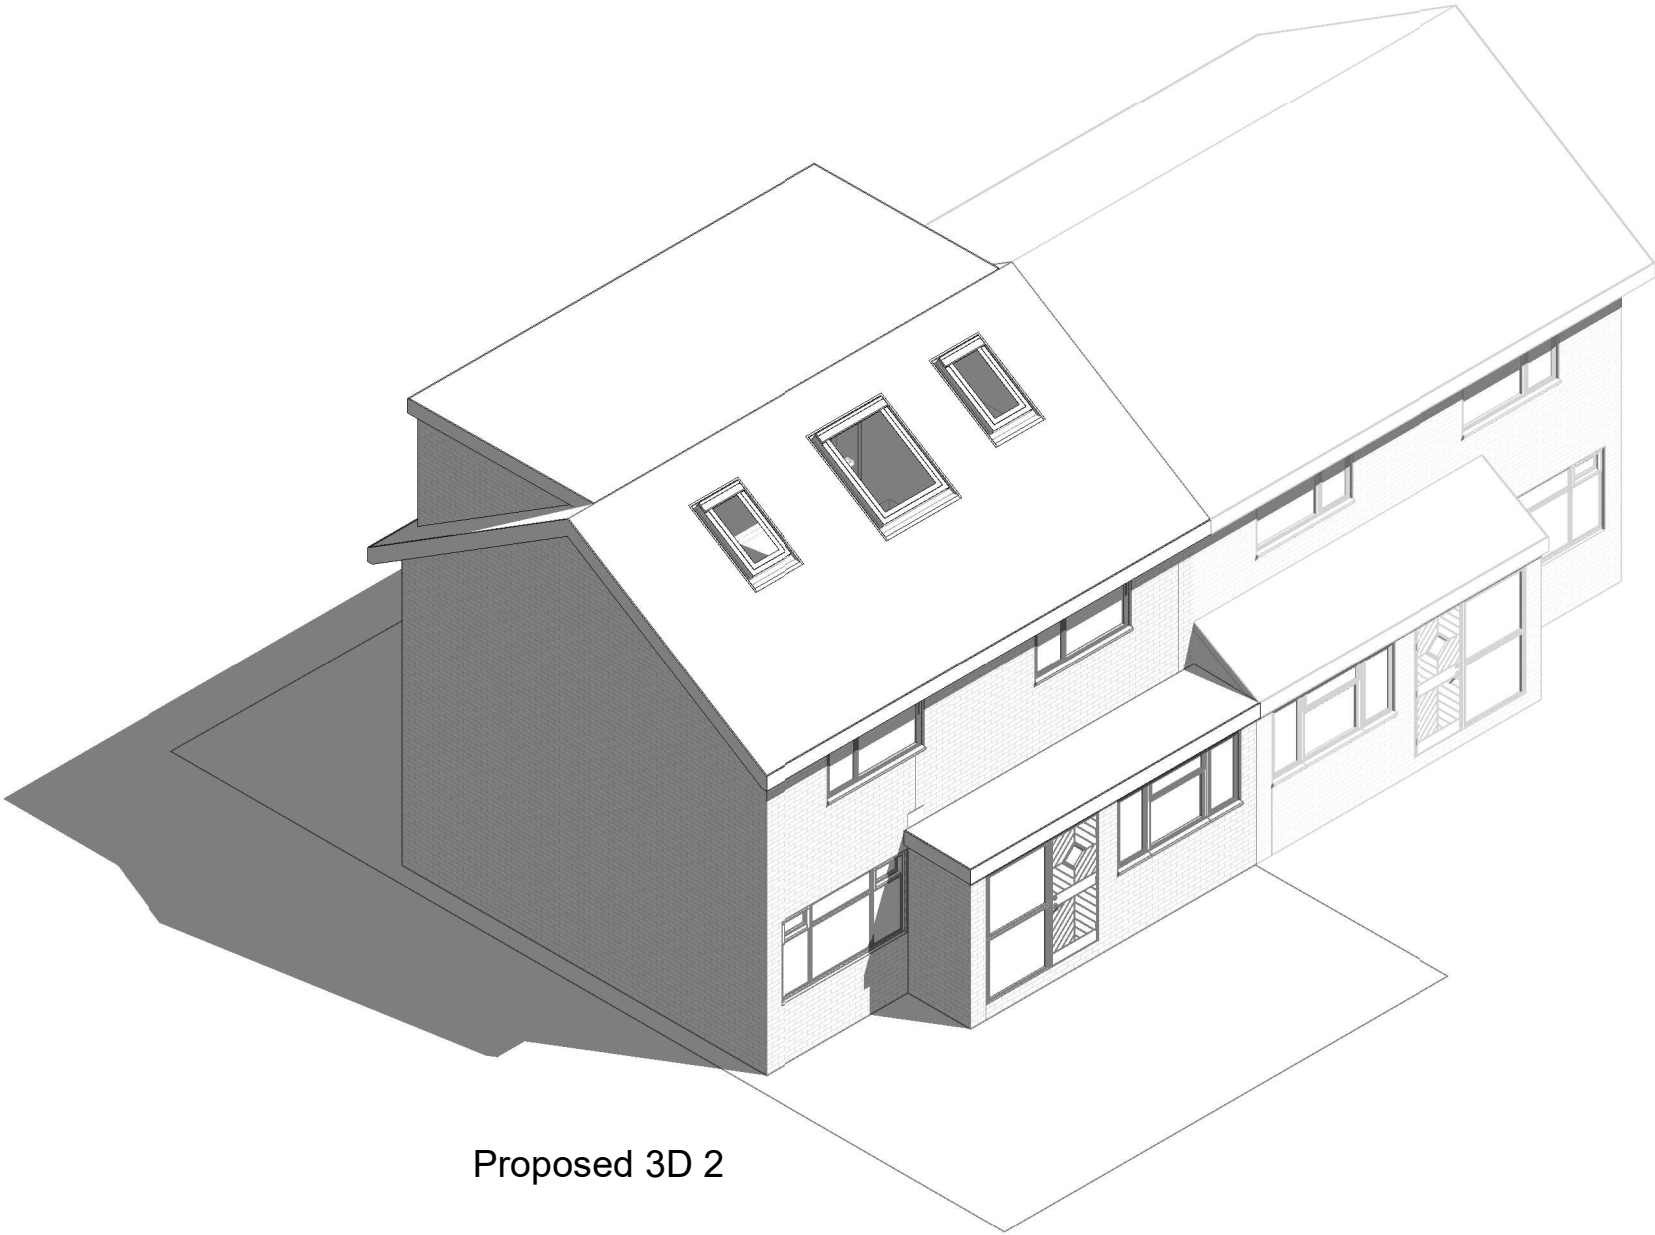

Proposed 3D 2

pd

parkers

executive

design

1:500

1:200

1:100

1:50

50

20

10

5

All measurement to be checked on site prior to any commenent

Parkers Design Limited - The Studio @ 90, PO9 2PR

www.pexd.co.uk - info@parkersdesign.com - 07776 008822

PROJECT	47 Masefield Crescent PO8 8JT		CLIENT		Fitt	
	SHEET		Date	Issue Date	Scale (@ A3)	
			Drawn by	SW	DRAWING NUMBER	REV
			Checked by	SR	P 6	