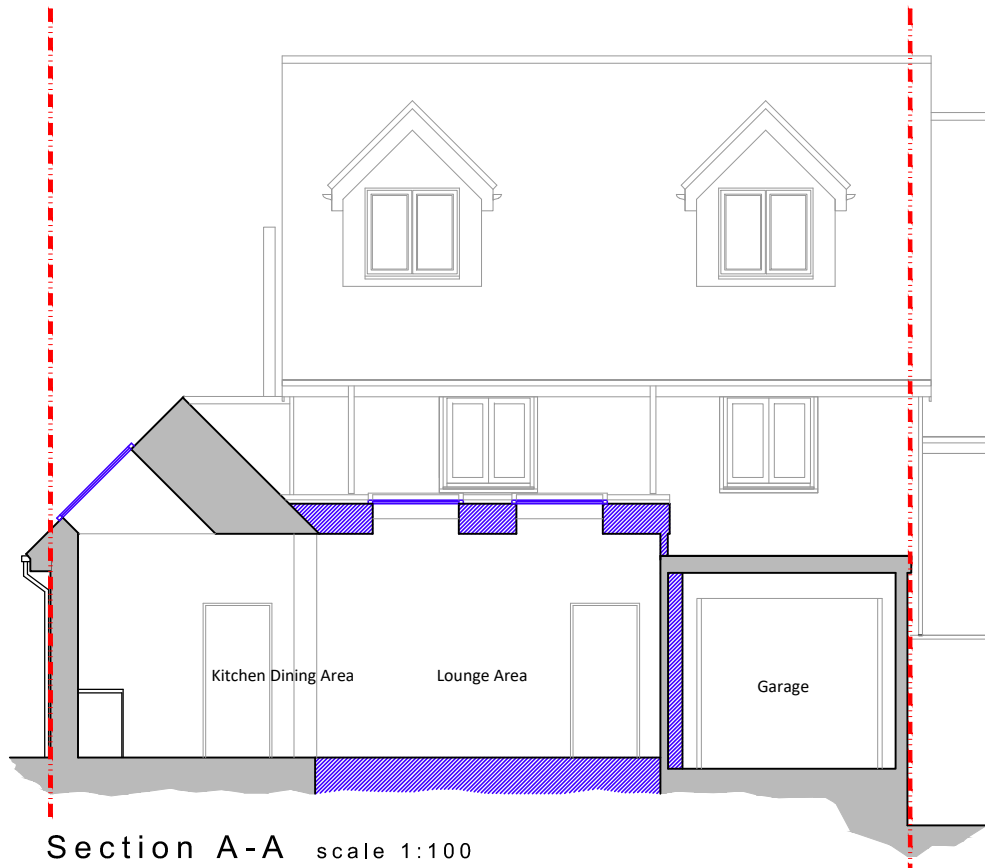
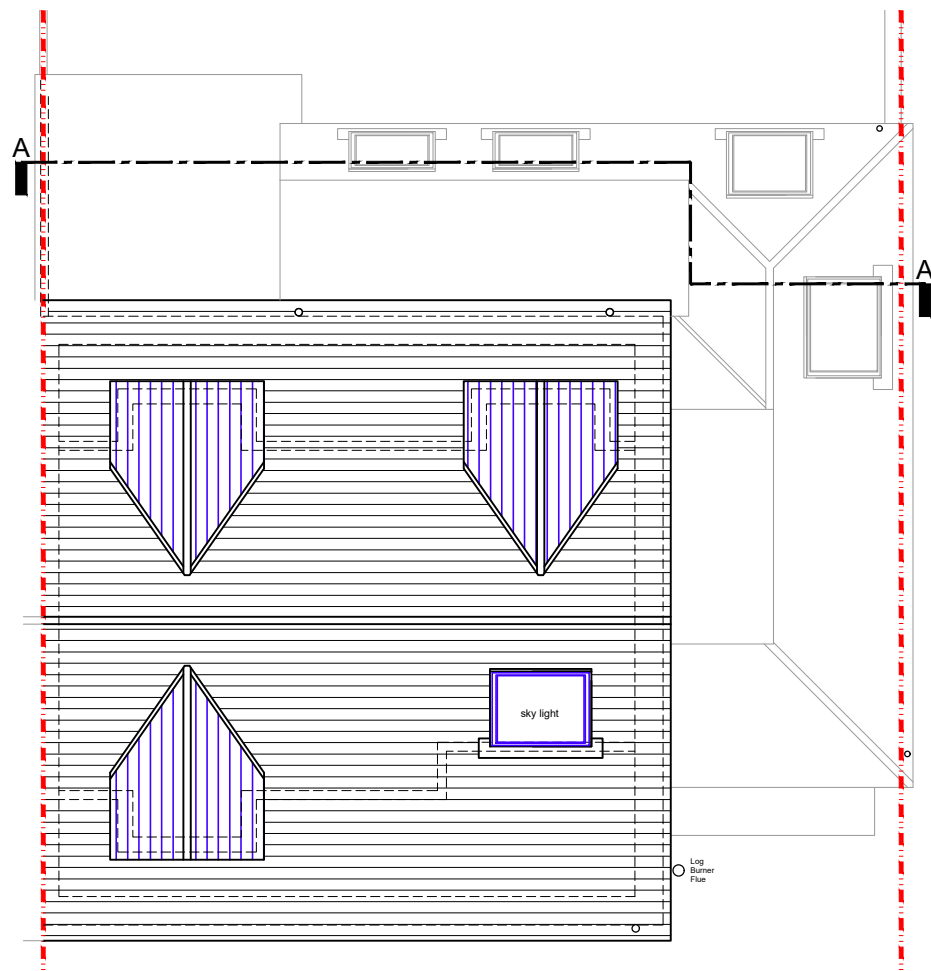
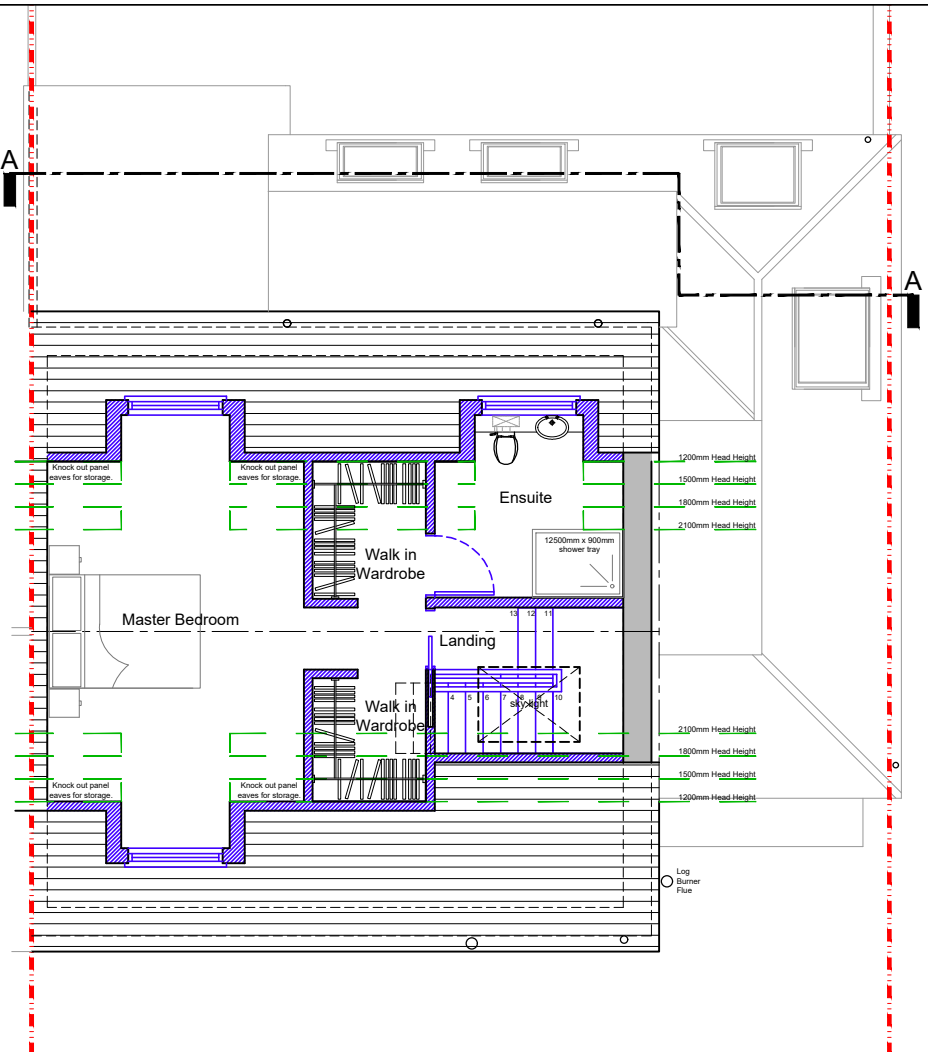
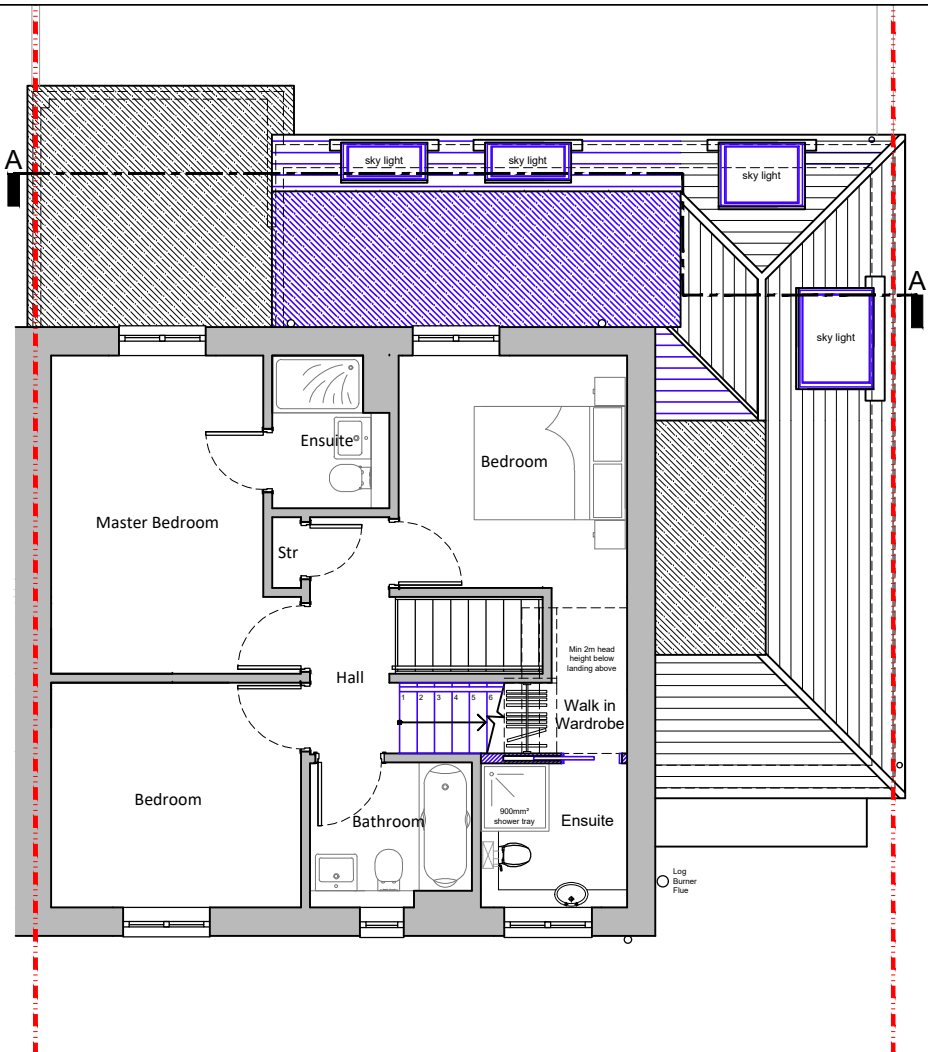
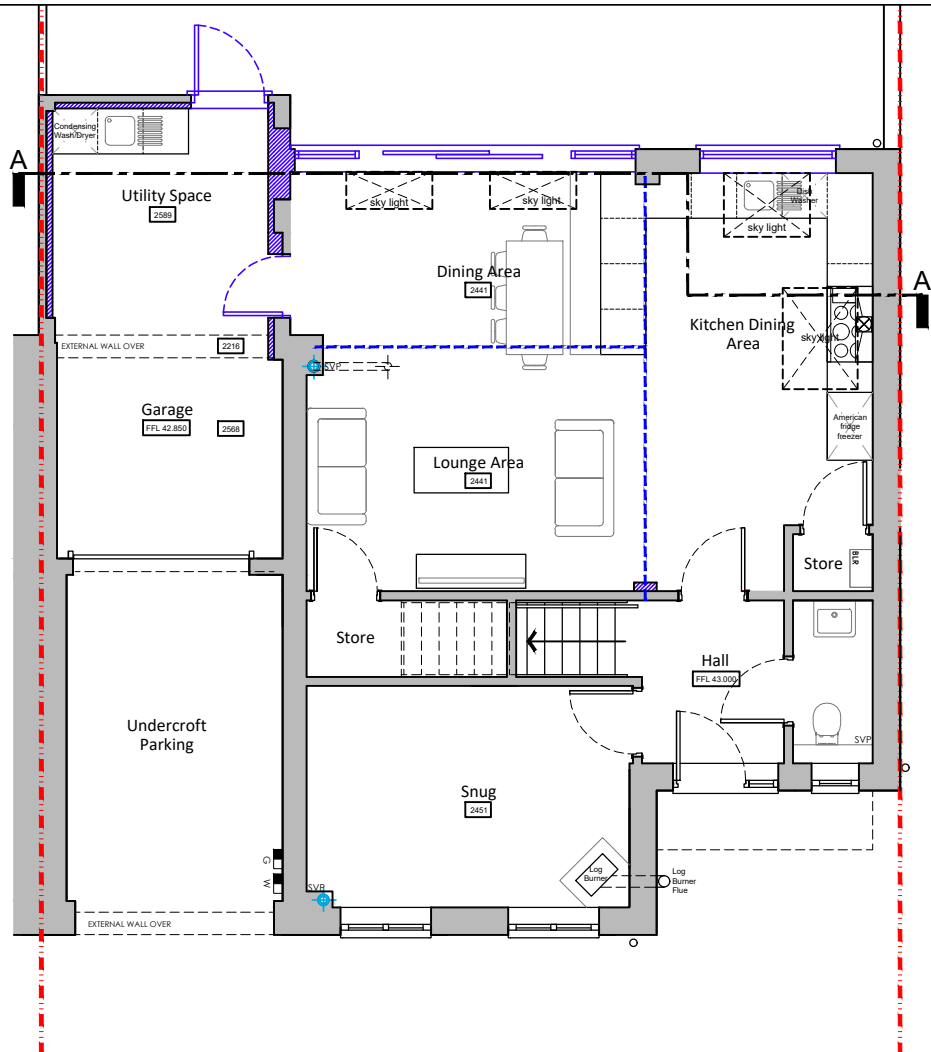


NOTES:

Dimensions to be checked on site before commencing work. Any discrepancies shall be reported to the architect immediately.

Do not scale from these drawings except for planning purposes. Use figured dimensions only.

Where applicable this drawing is to be read in conjunction with other consultants' drawings.

For MR & MRS SHACKLADY			
Project PROPOSED SINGLE STOREY REAR EXTENSION AT 8 GARDENER CLS, WATERLOOVILLE, HAMPSHIRE, PO7 7GW.			
Title PLANS & SECTION A-A AS PROPOSED			
Date JULY 2023	Drawn SR	Scale as noted @ A3	Checked -
Job Number PL714.23	Drawing Number 04		Revision A
Office Tel: 01243 933732			
Email: admin@jb-architecturedesign.com			
Web: www.jb-architecturedesign.com			



JB ARCHITECTURE

