



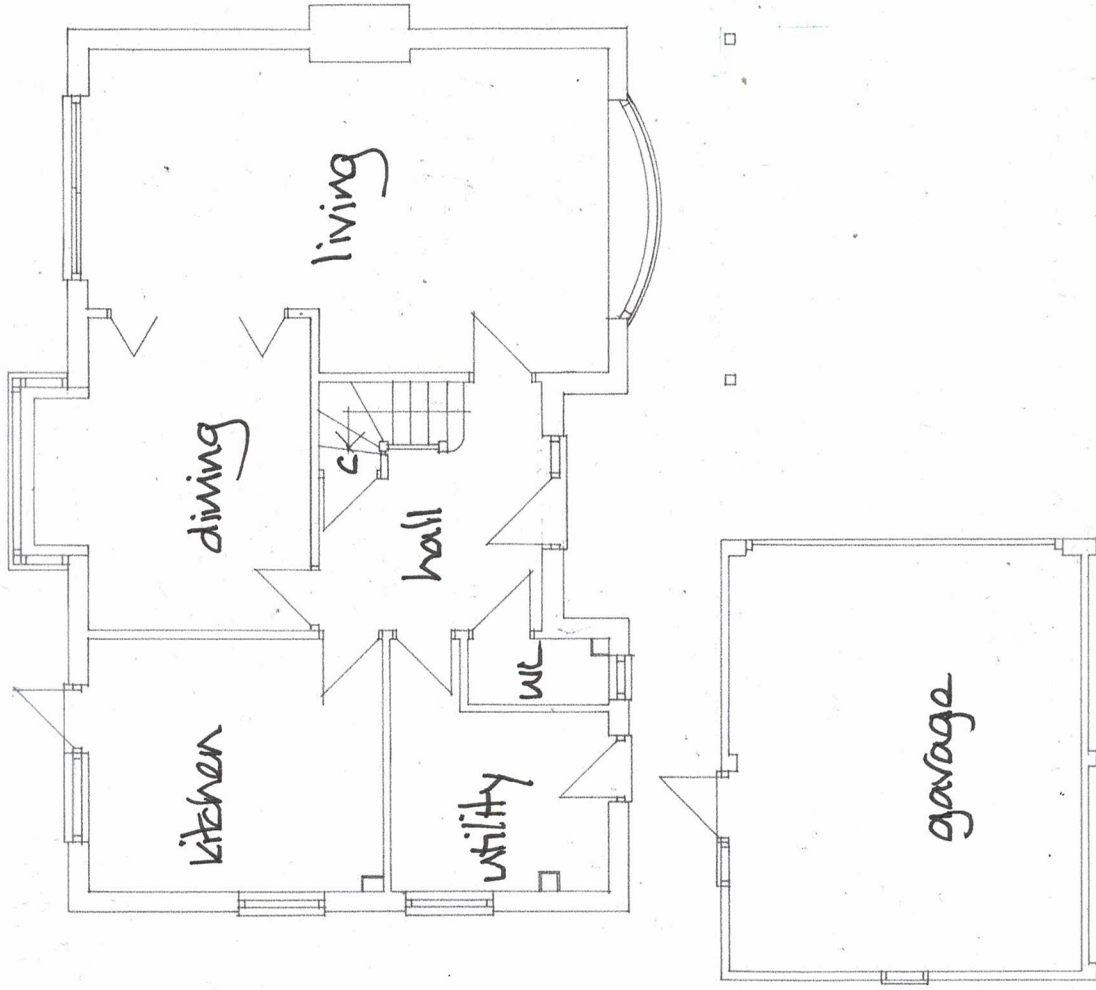

GROUND FLOOR

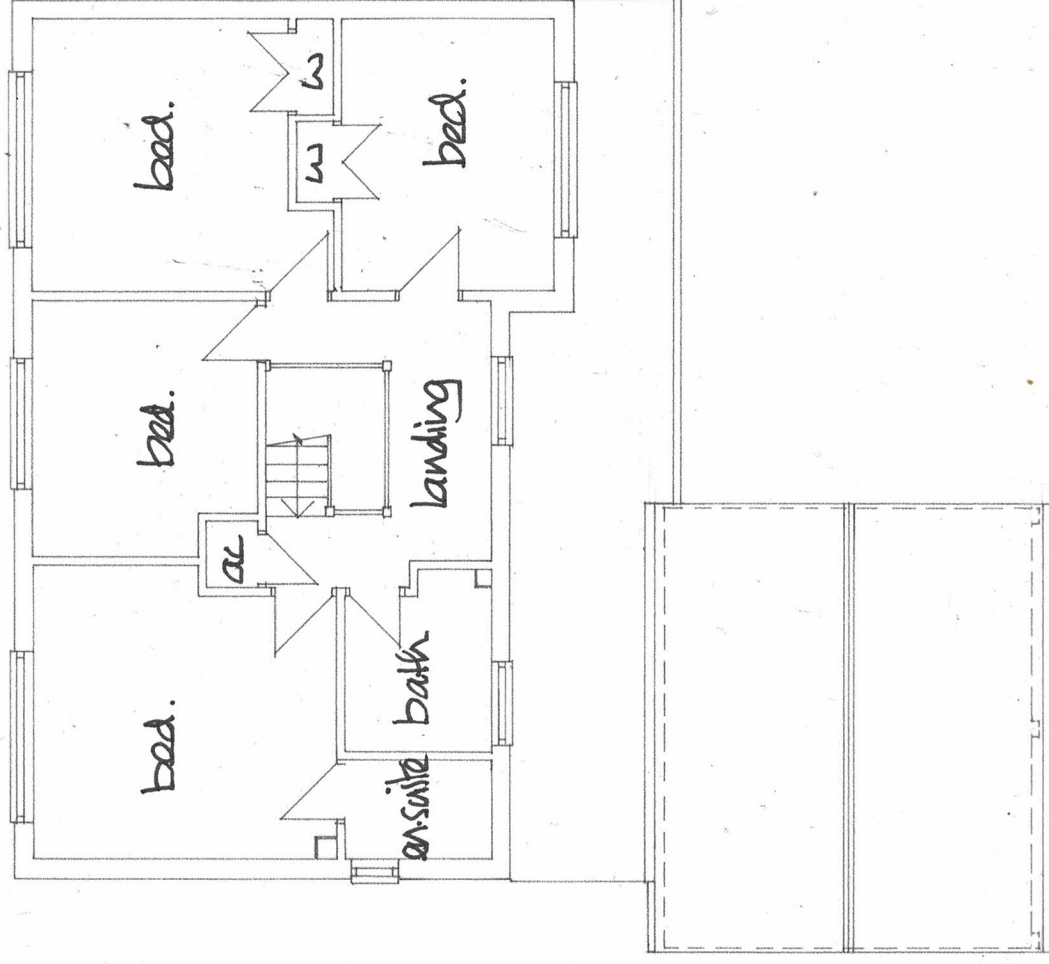

FIRST FLOOR



DEREK TREAGUS ASSOCIATES ARCHITECTURAL SERVICES Tel: 07956 624094 Email: derek.treagus@gmail.com Project EXTENSIONS & ALTERATIONS TO 6 THE MALLARDS, LANGSTONE, HAVANT, HAMPSHIRE. Client Mr & Mrs D Kan Subject Planning Drawing Existing Plans Date: Sept 2023 Scale: 1:100 Rev: Drg. No. 23/336/01 • Copyright reserved. • All dimensions are to be site confirmed and should not be scaled unless for Planning purposes. • Verify all queries with the office.					