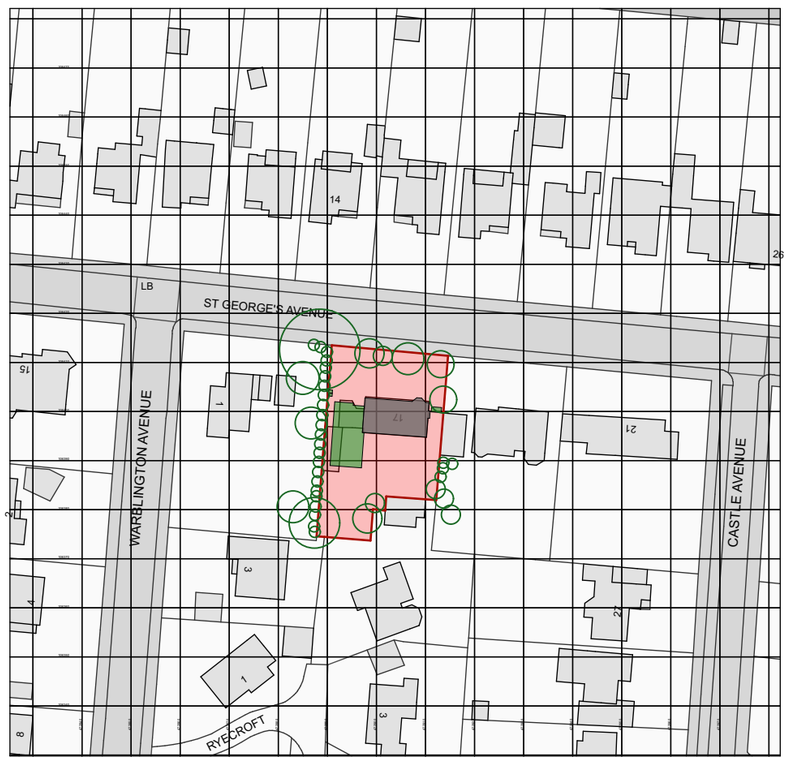

N

Scale 1:1250

0 5 10 15 20 25 30 35 40m

1
-

Location Plan
1:1250

NOTES:

Ordnance Survey Map Licence Number 100022432
Order Number: 2223218
Purchase date: 14 December 2022
Expiry date: 13 December 2023

'17 St George's Avenue' Application Site
(solid red hatch),
proposed single storey side/rear extension
(solid green hatch)

Ordnance Survey, (c) Crown Copyright 2022. All rights reserved. Licence number 100022432

N

Scale 1:500

0 5 10 15 20 25 30 35 40m

2
-

Block Plan
1:500

client
Ms. V. MacKenzie and Mr. A. Jones

project
Proposed extension
17 St George's Avenue, Warblington. PO9 2RU.

drawing title
Location Plan and Block Plan

date
12 December 2022

project number/drawing number
0751-01/02.001.02

scale
1:500, 1:1250

paper size
A2

revision

RevID	ChID	Transmittal Set Name	Date
01		Planning Application	20/01/2023
02		Planning Application	21/01/2023

status/purpose/disclaimer
☐ preliminary ☐ planning ☐ building regulations
☐ production ☐ tender ☐ construction ☐ as built ☐ other

studio
The Steven Barlow Partnership
The Studio, 81 Manor Road,
Portsmouth, Hampshire. PO1 5LB.
United Kingdom.

call +44 (0) 800 756 9776
email info@tsbp-architecture.co.uk
visit (https://) tsbp-architecture.co.uk

This drawing is protected by copyright of THE STEVEN BARLOW PARTNERSHIP under The Copyright, Designs and Patents Act 1988 and the reproduction or use in any form without prior written consent from THE STEVEN BARLOW PARTNERSHIP will be an infringement of copyright.

Only the original drawing should be relied on. Plans are liable to distortion in transmission to the web. Do not scale off this drawing in any event except for planning application purposes. Figured dimensions must be used if in doubt contact THE STEVEN BARLOW PARTNERSHIP.

Contractor to check and verify all levels, datum's and dimensions on site and shall report any discrepancies or omissions to THE STEVEN BARLOW PARTNERSHIP prior to commencement of work and during construction phase. This drawing is to be read and understood in conjunction with structural, mechanical, electrical and/or any other consultant/s documentation as may be applicable to the project prior to the commencement of work and it's duration.

This drawing including notes has been prepared and produced for the client named for the project detailed and solely for the purposes indicated and is not intended for use by any other person or for any other purpose.

© Copyright 2022 - The Steven Barlow Partnership (TSBP Architecture)
Chartered Institute of Architectural Technologists Chartered Practice
Principal - Steven V. Barlow FCIAT

17 St George's Avenue, Warblington. PO9 2RU.