


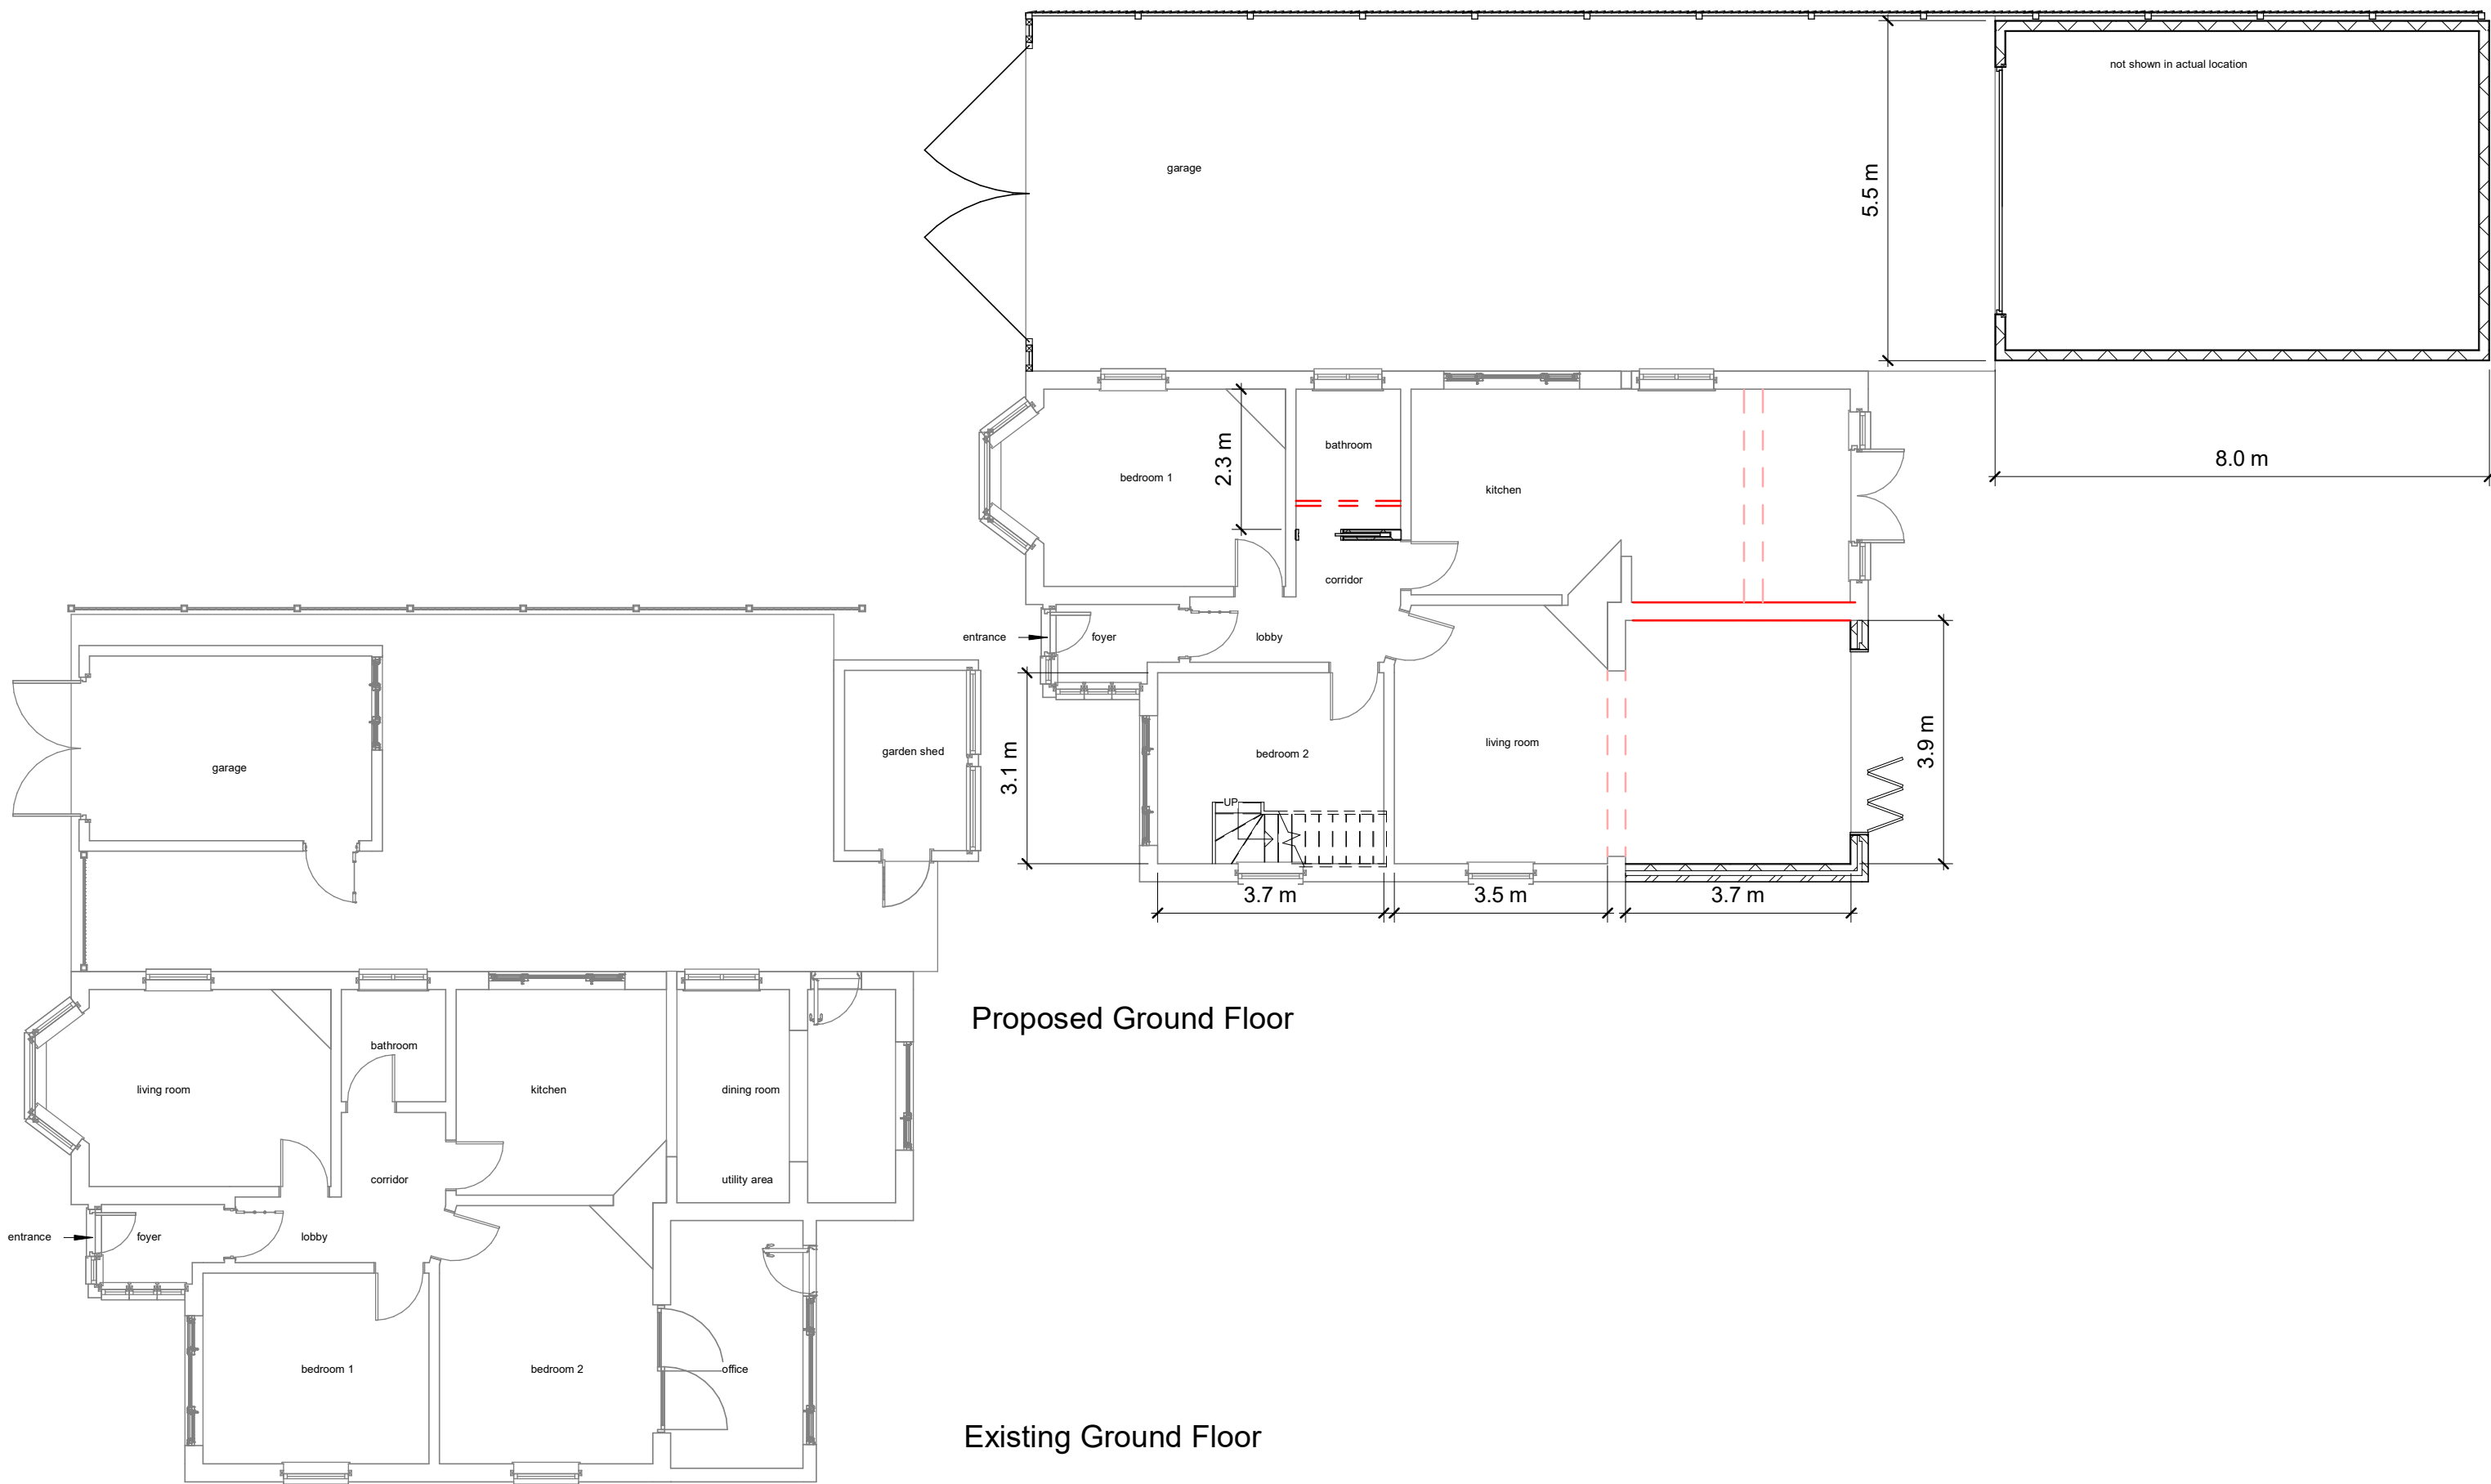

1:500		50
1:200		20
1:100		10
1:50		5

All measurement to be checked on site prior to any commenment

Parkers Design Limited - The Studio @ 90, PO9 2PR	www.pexd.co.uk - info@parkersdesign.com - 07776 008822
---	--

PROJECT	11 Kings Road Cowplain PO8 8UR			CLIENT		Nutbrown	
	SHEET		Ground Floor		Date	Issue Date	Scale (@ A3) 1 : 100
					Drawn by	SW	DRAWING NUMBER
					Checked by	SR	P 1