


Revisions 12/6
Previous 156m² (7.8m * 20.1m)
Revised 102m² (6.8m * 16.8m)
35% reduction in site area
Placement to the boundary, neighbours (Windrush) would prefer this as their garden is higher and use the existing walls a retaining wall.

1:500		50
1:200		20
1:100		10
1:50		5

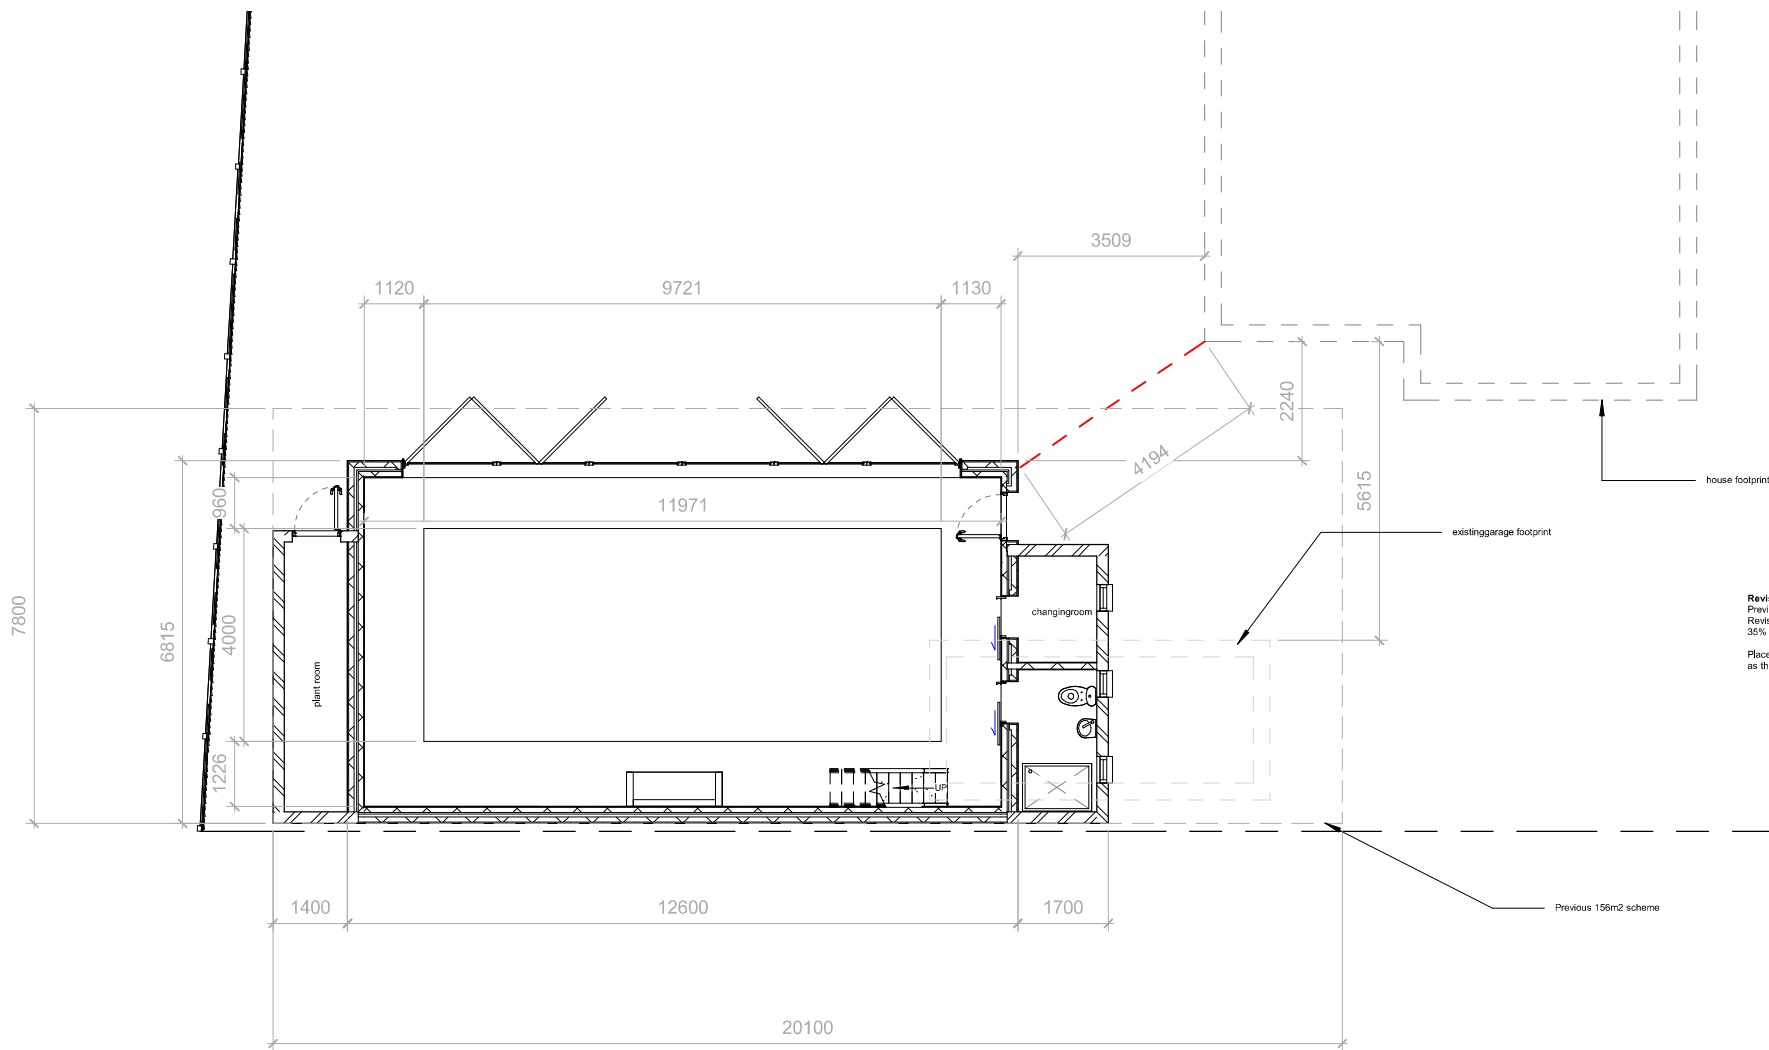

All measurement to be checked on site prior to any comment
(C) Copyright of Parkers Design (Southern) Limited, Any reproduction of these drawings will require written authority from the copyright owner.

Parkers Design Limited - The Studio @ 90, PO9 2PR

www.pexd.co.uk - info@parkersdesign.com - 07776 008822

PROJECT	Merriemede Riders Lane PO9 3BJ		
SHEET	Proposed Ground Floor		

CLIENT	Divine		
Date	Issue Date	Scale (@ A3)	1 : 100
Drawn by	SW	DRAWING NUMBER	REV
Checked by	SR	P 1 v2	