

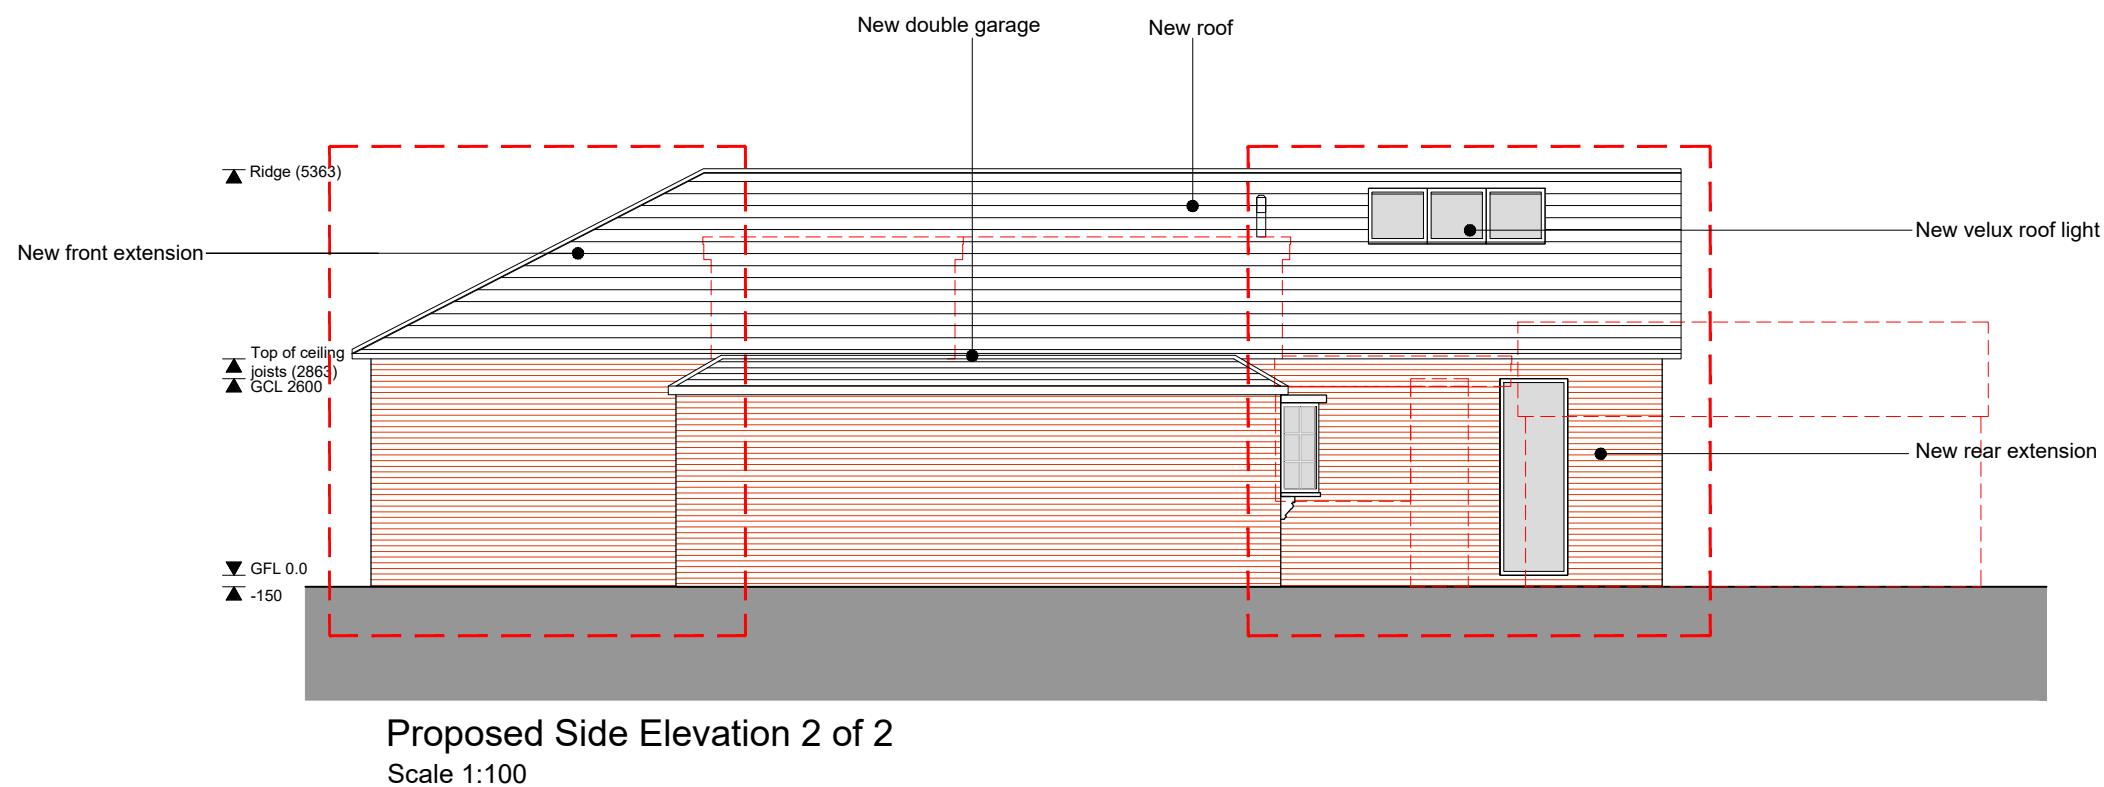
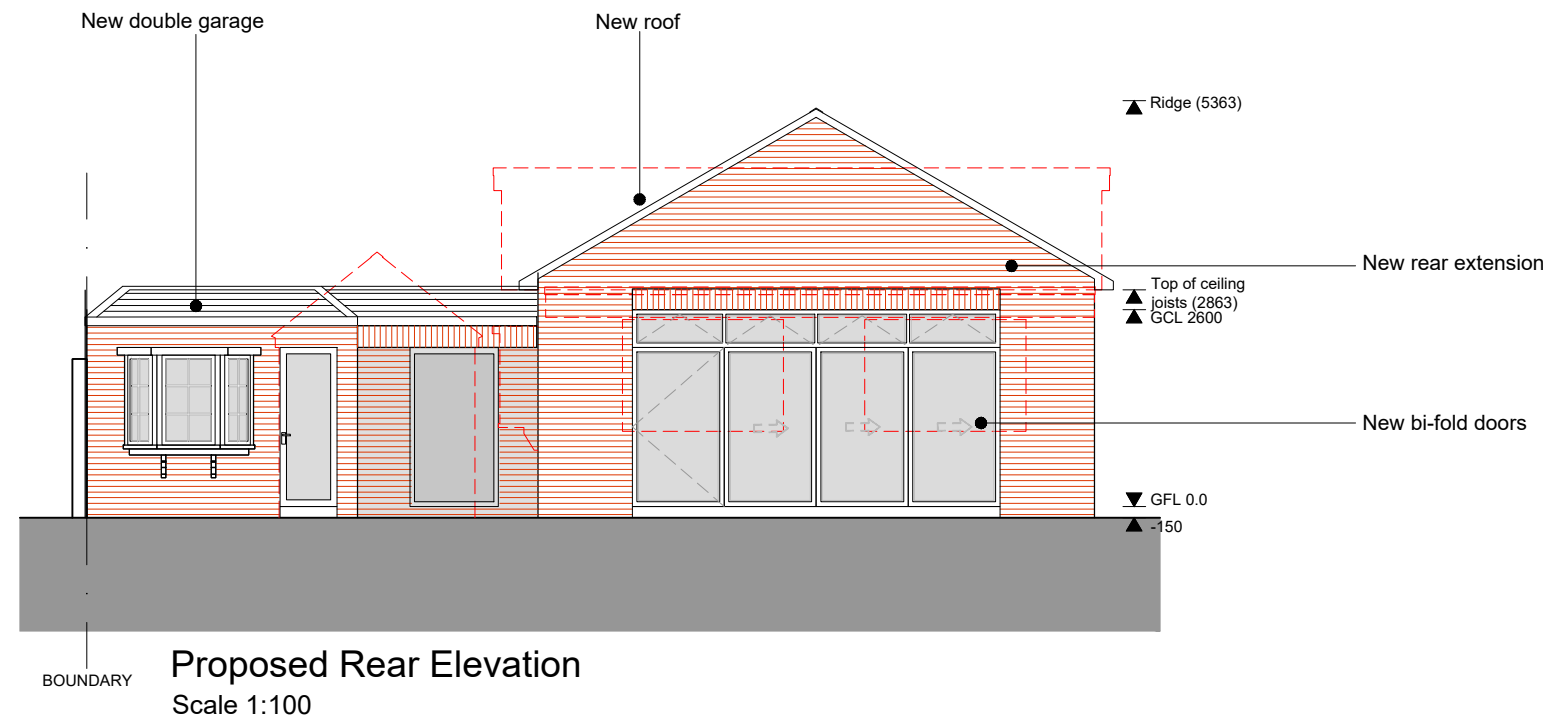


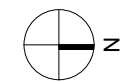

C	20.01.24	Garage roof design height reduced	LFL	JM
B	17.10.23	Amended as per client's comments	LFL	JM
A	12.10.23	First Issue	LFL	JM
Rev	Date	Description	By	PM

REVISIONS

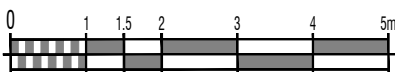

Design Team Studios LTD
Copyright Reserved
Check Dimensions on Site

© Crown copyright and database rights [2023]
Ordnance Survey 0100031673
© Local Government Information House Limited copyright and database rights [2023] 0100031673

DRAWING STATUS:
Planning

REVISION:
C

PROJECT
57 Park Lane
Bedhampton, Hampshire PO9 3HQ
CLIENT
Shaun Robson and Julie Mein

Scale @ A3: 1:100
Date: © Oct 2023

Drawn by: LFL
Checked by: JM

DRAWING TITLE
Proposed Elevations 2 of 2

DRAWING NUMBER:
631.P104_C



The Clock Tower, Great Southsea Street at Castle Road
Southsea, Portsmouth, Hants, PO5 3BY
Tel: 02392 837149



E: info@designteamstudios.com
W: www.designteamstudios.com