



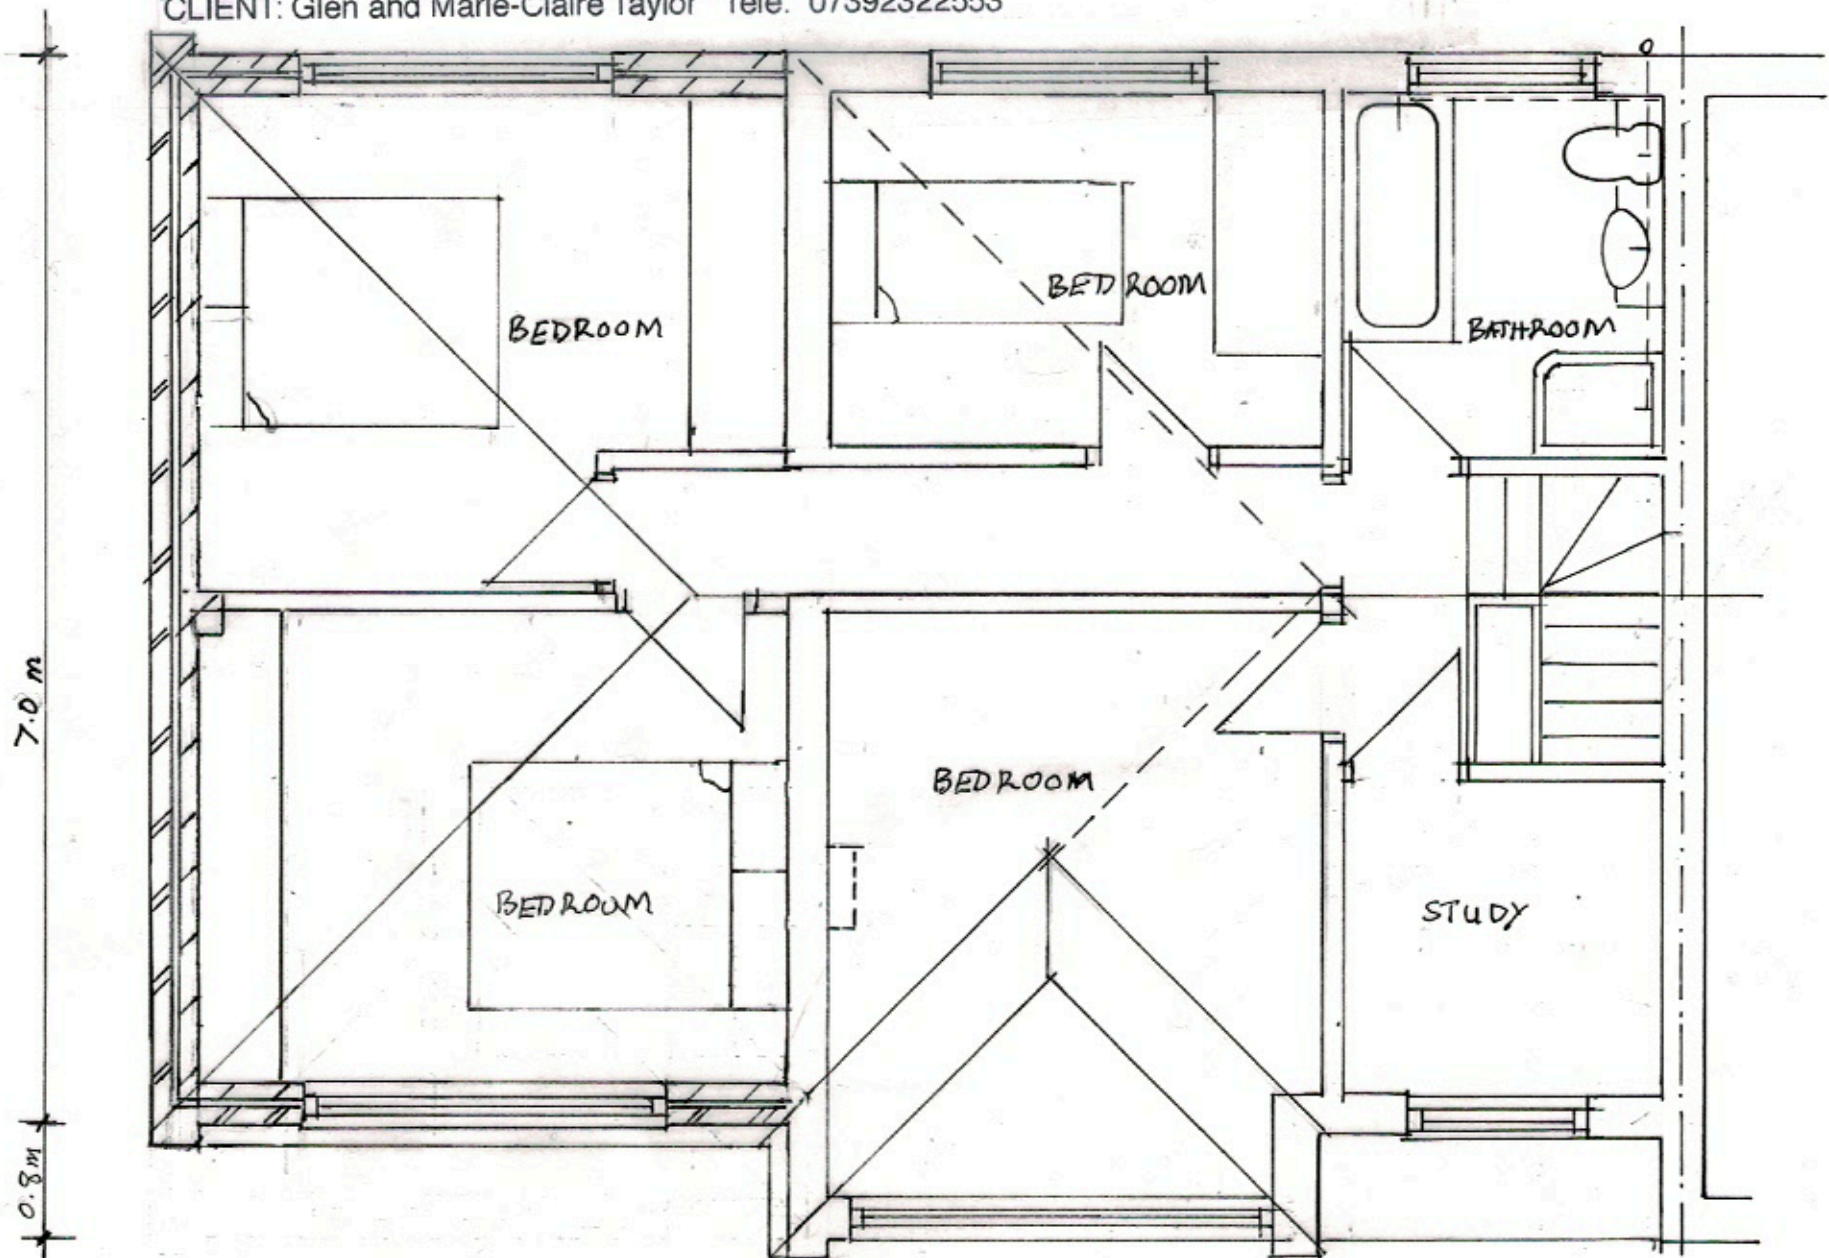

FIRST FLOOR

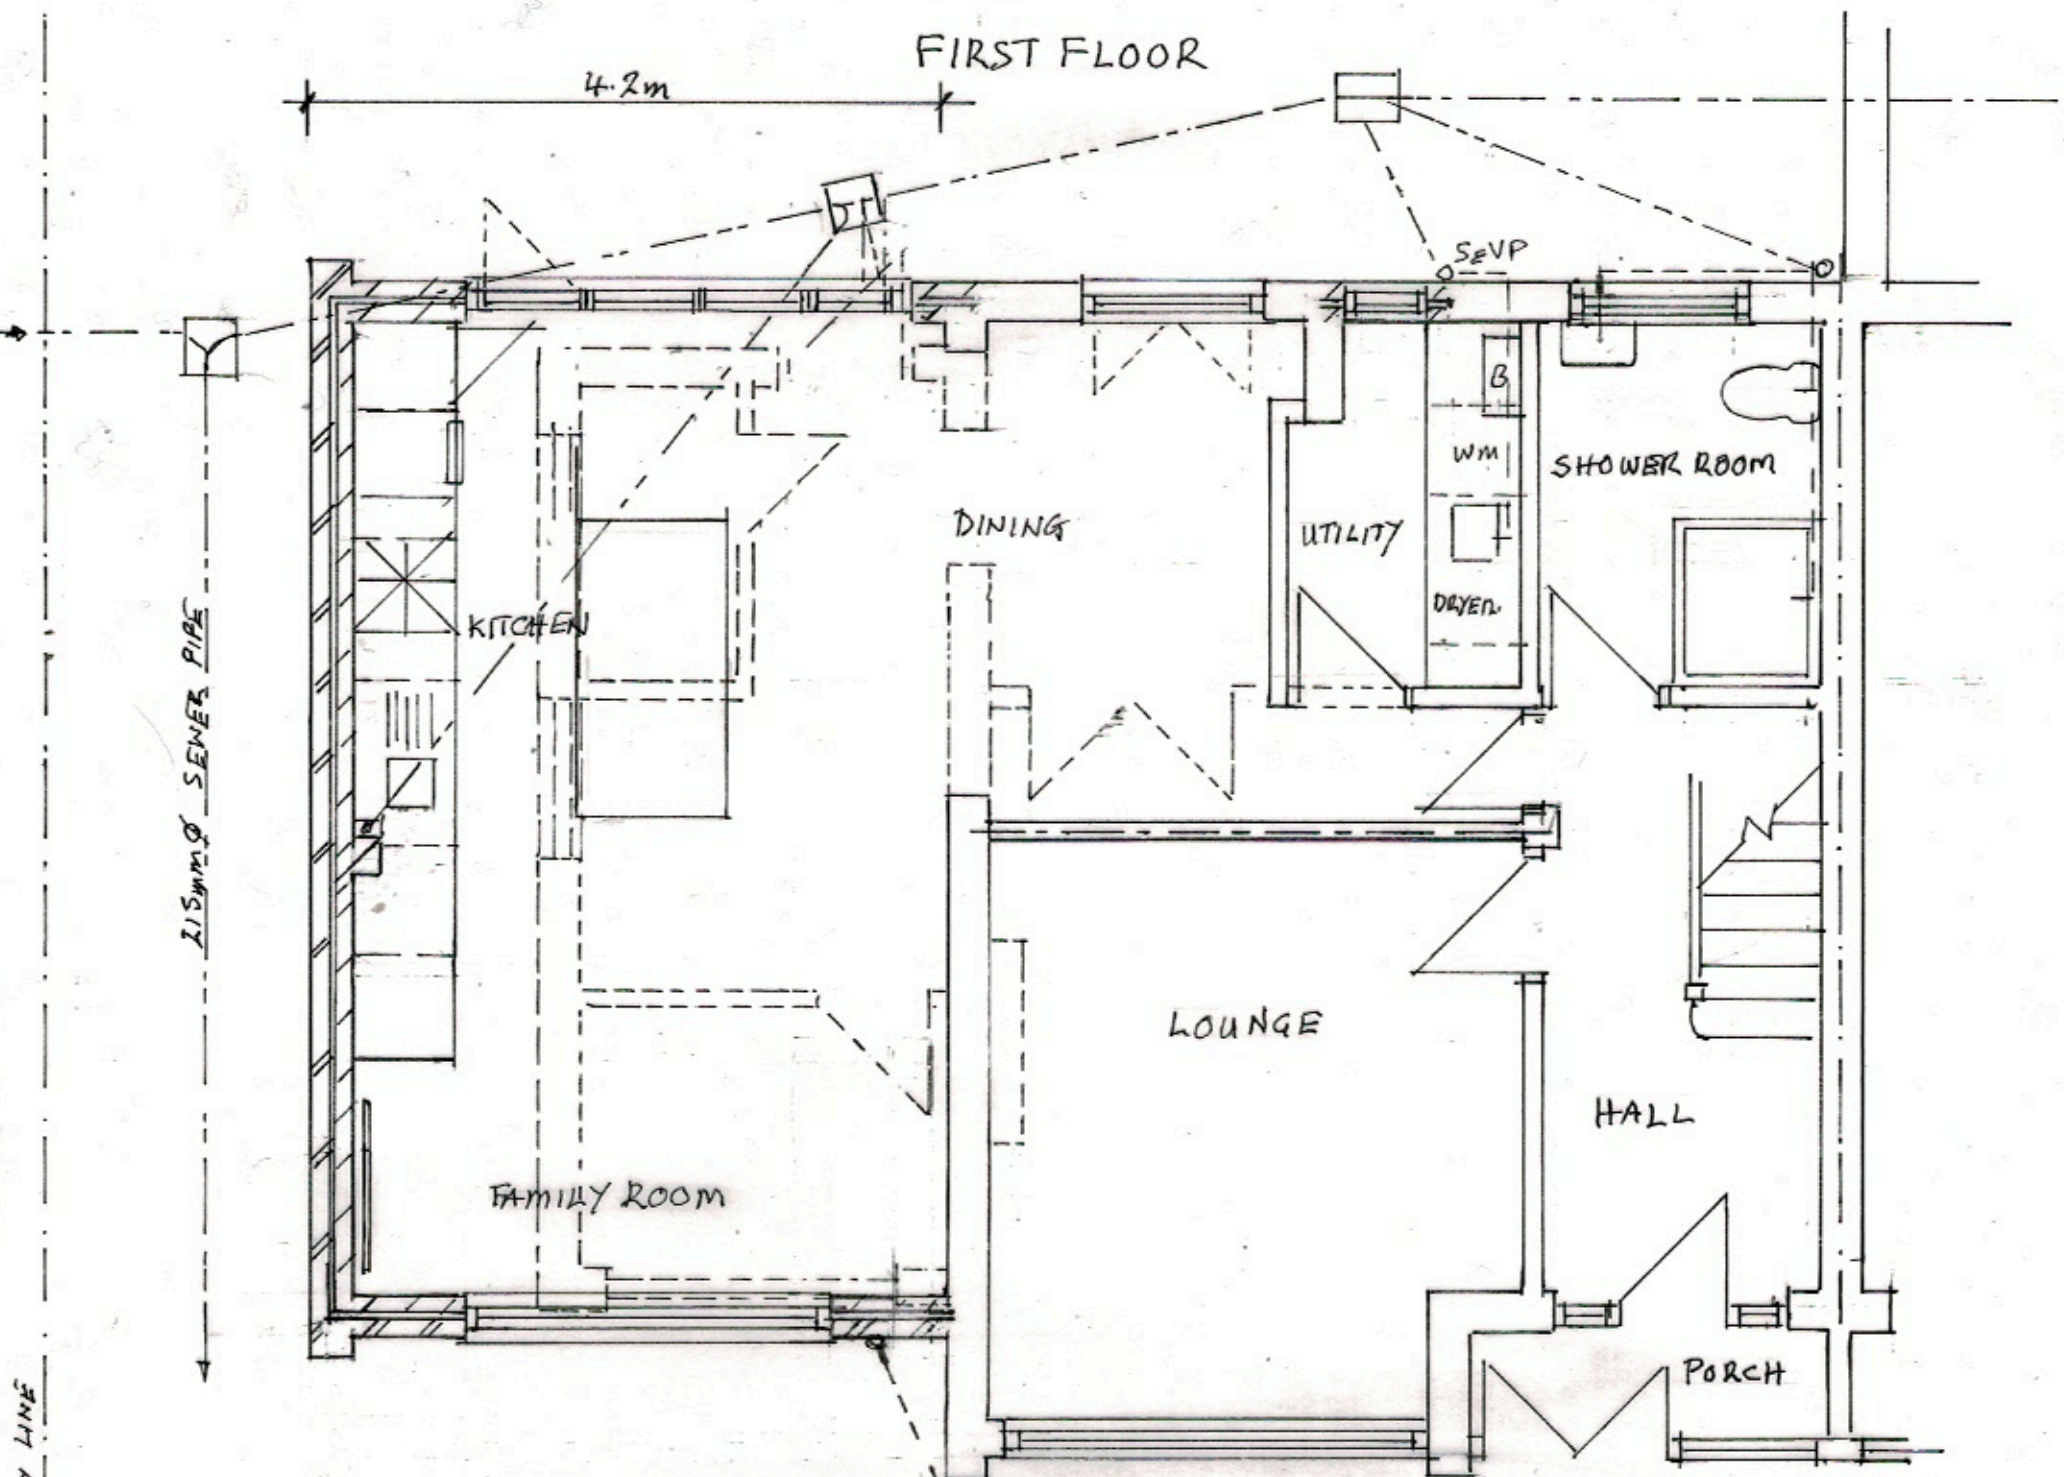

GROUND FLOOR

PROPOSED FLOOR PLANS