


© Crown copyright 2023 Ordnance Survey 100053143



01 LOCATION PLAN
scale - 1:1250

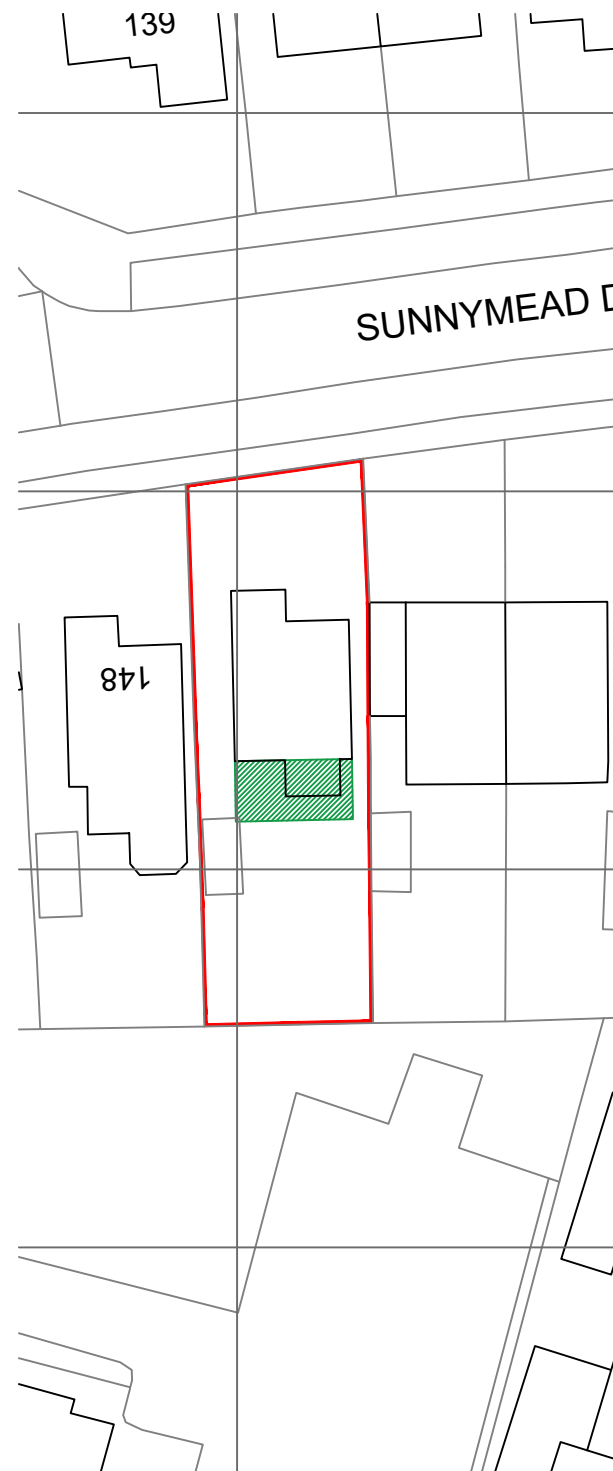

02 BLOCK PLAN
scale - 1:500

THIS DRAWING IS THE COPYRIGHT OF ATP ARCHITECTURAL DESIGN AND IS NOT TO BE REPRODUCED IN ANY WAY WITHOUT PRIOR WRITTEN CONSENT.
USE GIVEN DIMENSIONS OVER SCALING, DO NOT SCALE FROM THIS DRAWING UNLESS FOR LOCAL AUTHORITY PURPOSES.
DIMENSIONS TO BE CHECKED ON SITE PRIOR TO WORKS WITH ANY DISCREPANCIES TO BE REPORTED IMMEDIATELY.
THIS DRAWING SHOULD BE READ IN CONJUNCTION WITH OTHER CONSULTANT DRAWINGS, SPECIFICATIONS AND CALCULATIONS.
THE CLIENT MUST AWARE BY THE CONSTRUCTION DESIGN AND MANAGEMENT REGULATIONS 2015.
THE CLIENT MUST OBLIGE HAS A DUTY UNDER THE REQUIREMENTS OF THE PARTY WALL ACT 1999.
THE CLIENT MUST OBLIGE HAS A DUTY UNDER THE REQUIREMENTS OF THE BUILDING REGULATIONS.
THE CLIENT MUST OBLIGE HAS A DUTY UNDER THE REQUIREMENTS OF THE BUILDING REGULATIONS.

CLIENT:				DATE:		DRAWING NO:		PROJECT NO:		DATE:	
BEN SHARRATT				150 SUNNYMEAD DRIVE WATERLOOVILLE PO7 6BU		PD.103		23217		02/06/2023	
PROJECT:				TITLE:		SCALE AT A3:		DRAWN:		REVISION:	
SINGLE STOREY REAR EXTENSION				LOCATION AND BLOCK PLANS		AS SHOWN		TKP		A	
STATUS:				PLANNING							