


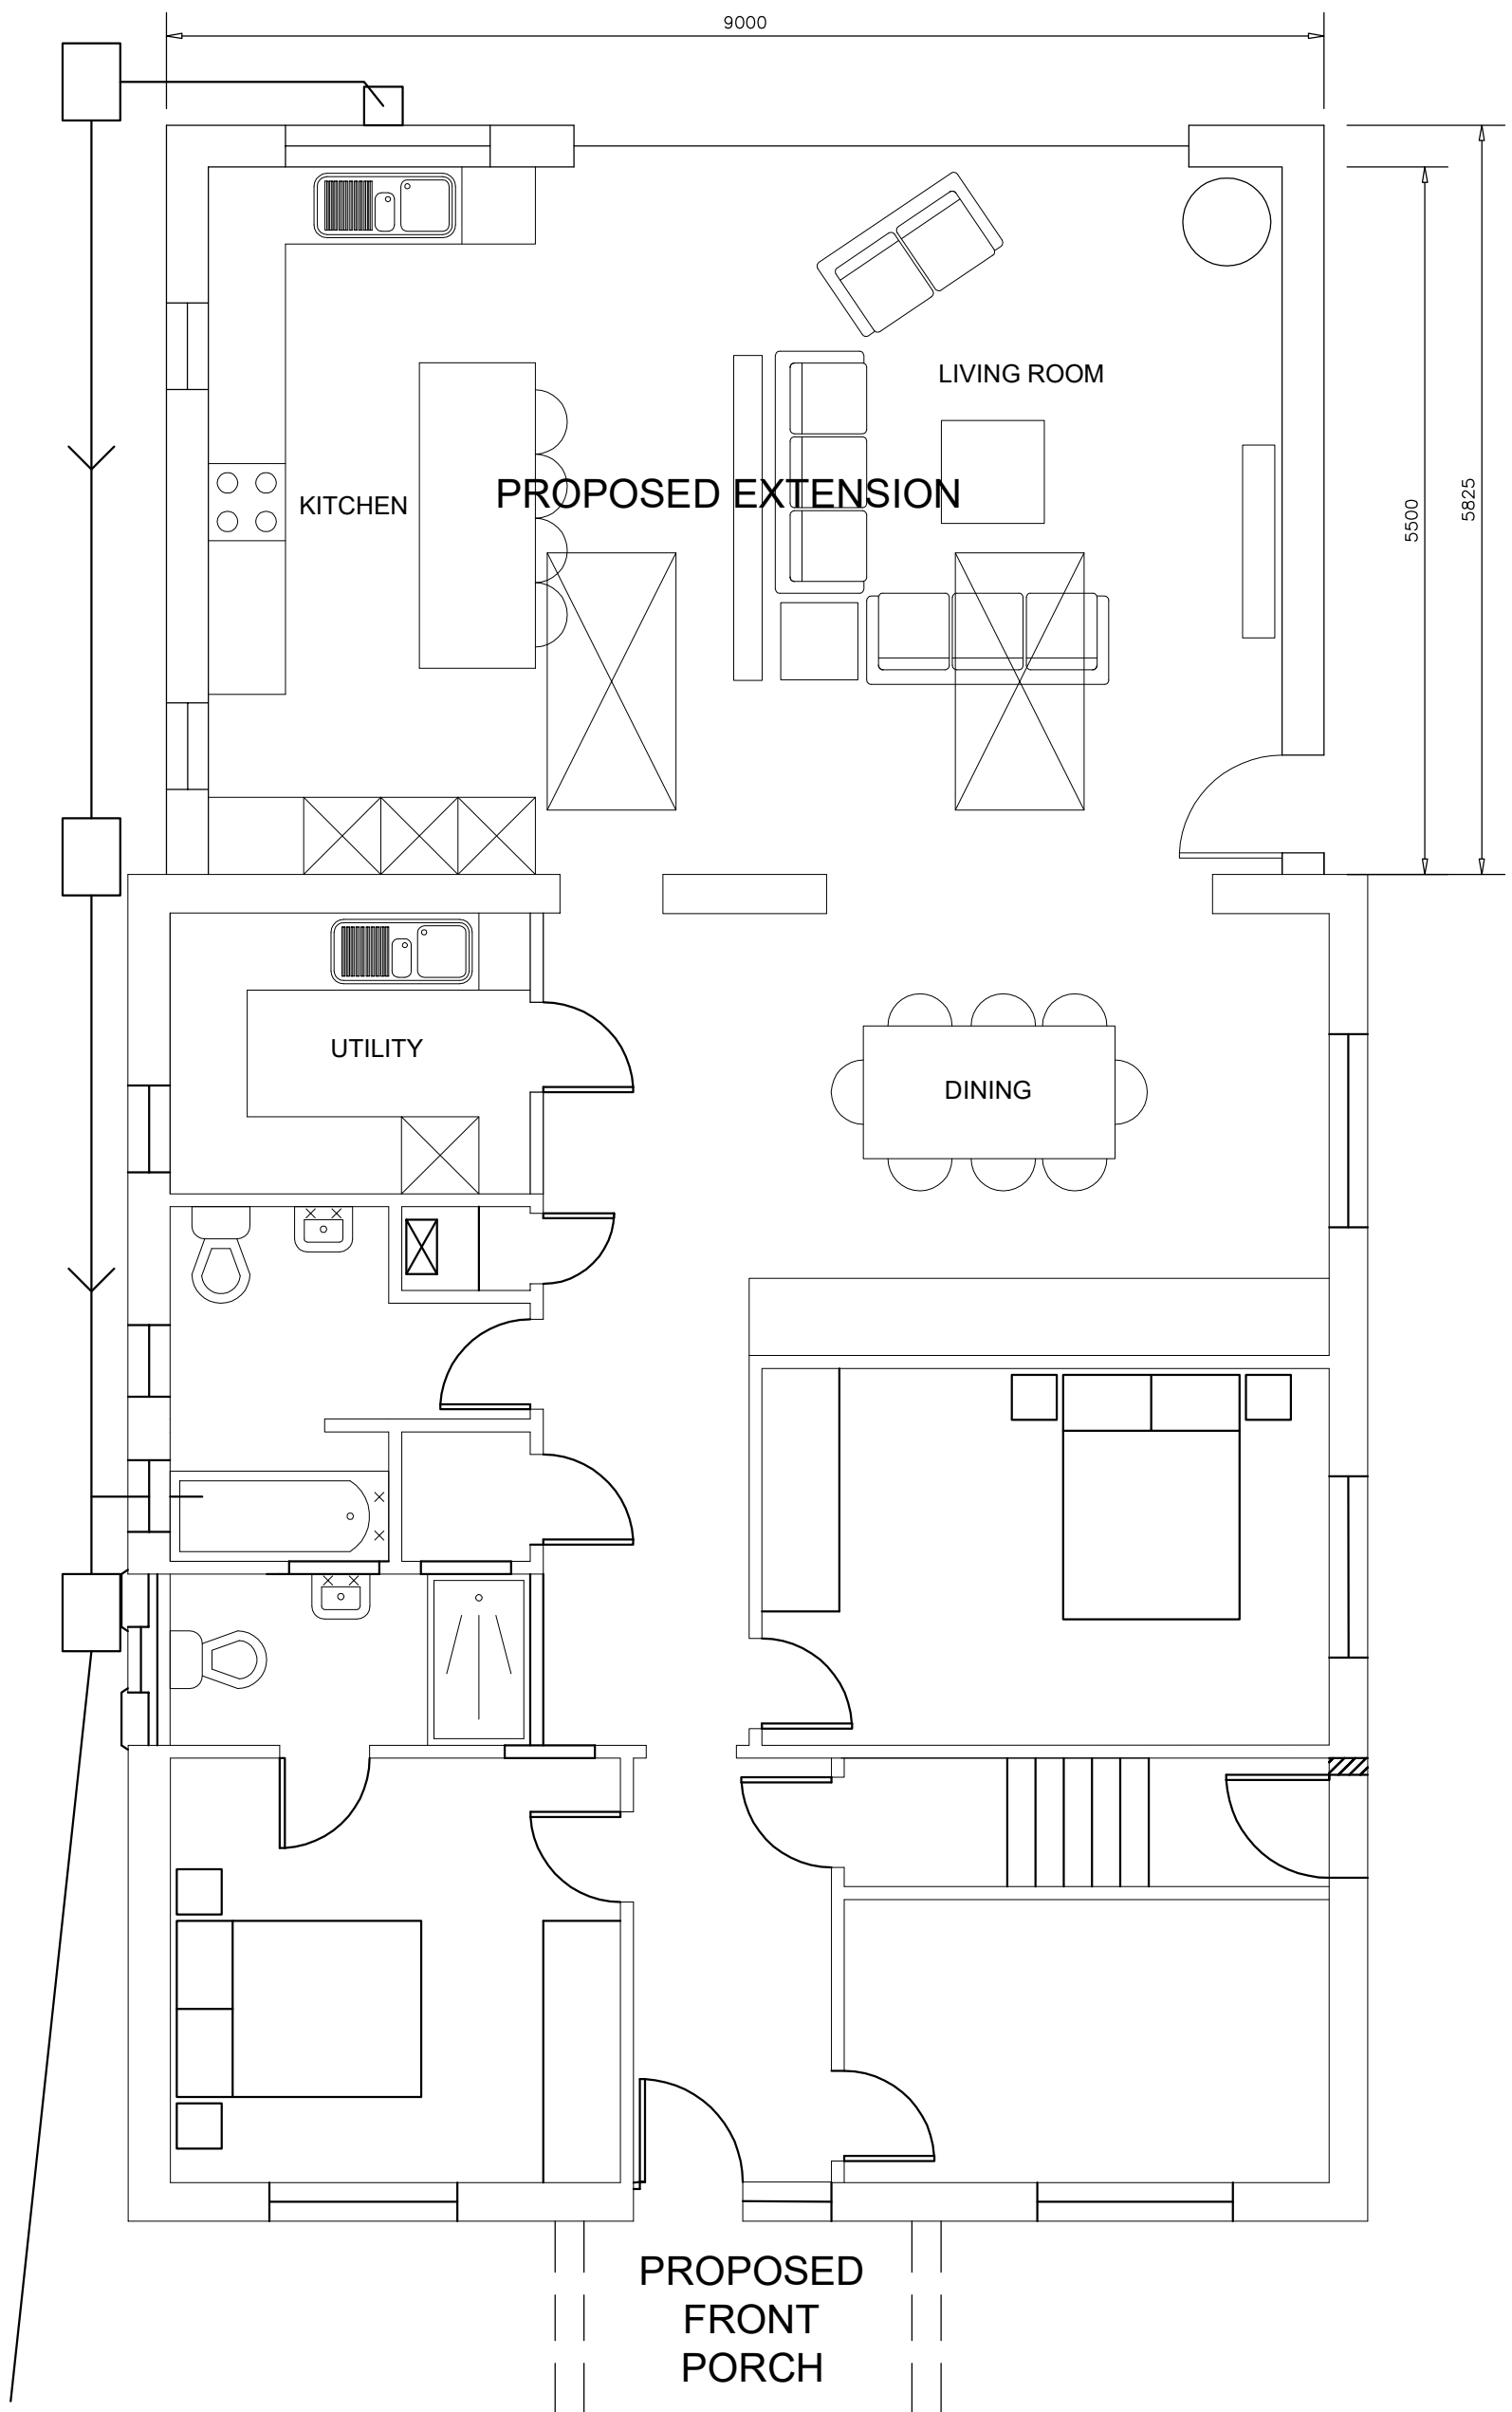

PROPOSED FLOOR PLAN

0m 1m 2m 3m

1/50