




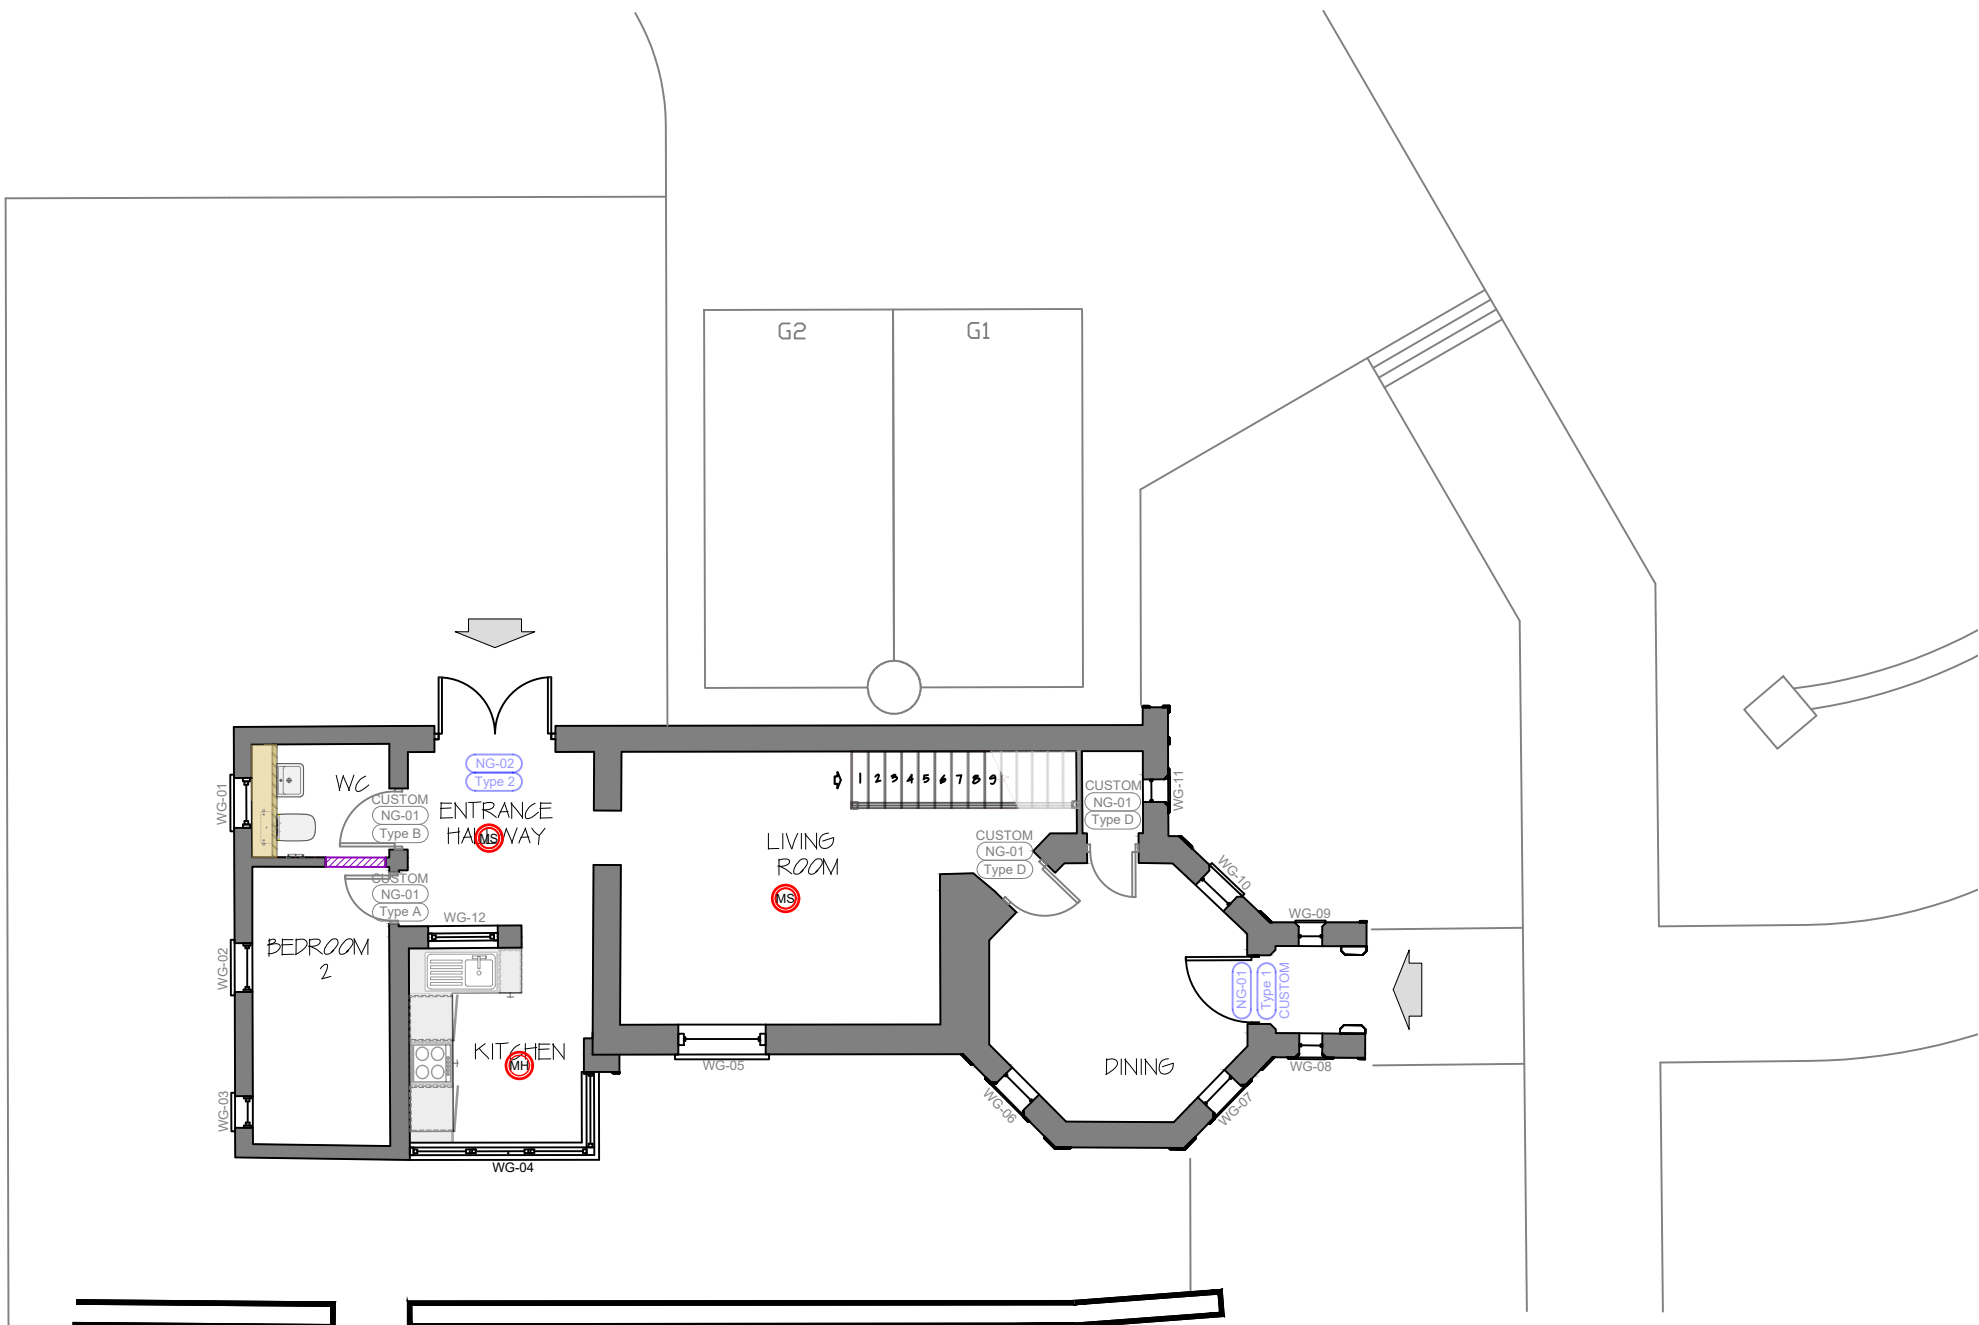

Lodge - Ground Floor
[Building Control Layout]
Scale 1:100@A1

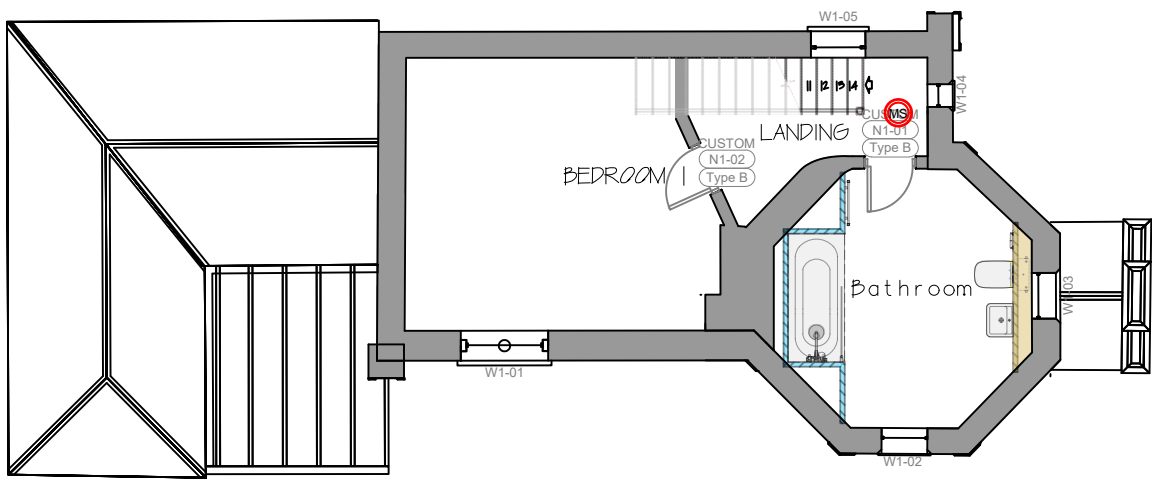

Lodge - First Floor
[Building Control Layout]
Scale 1:100@A1

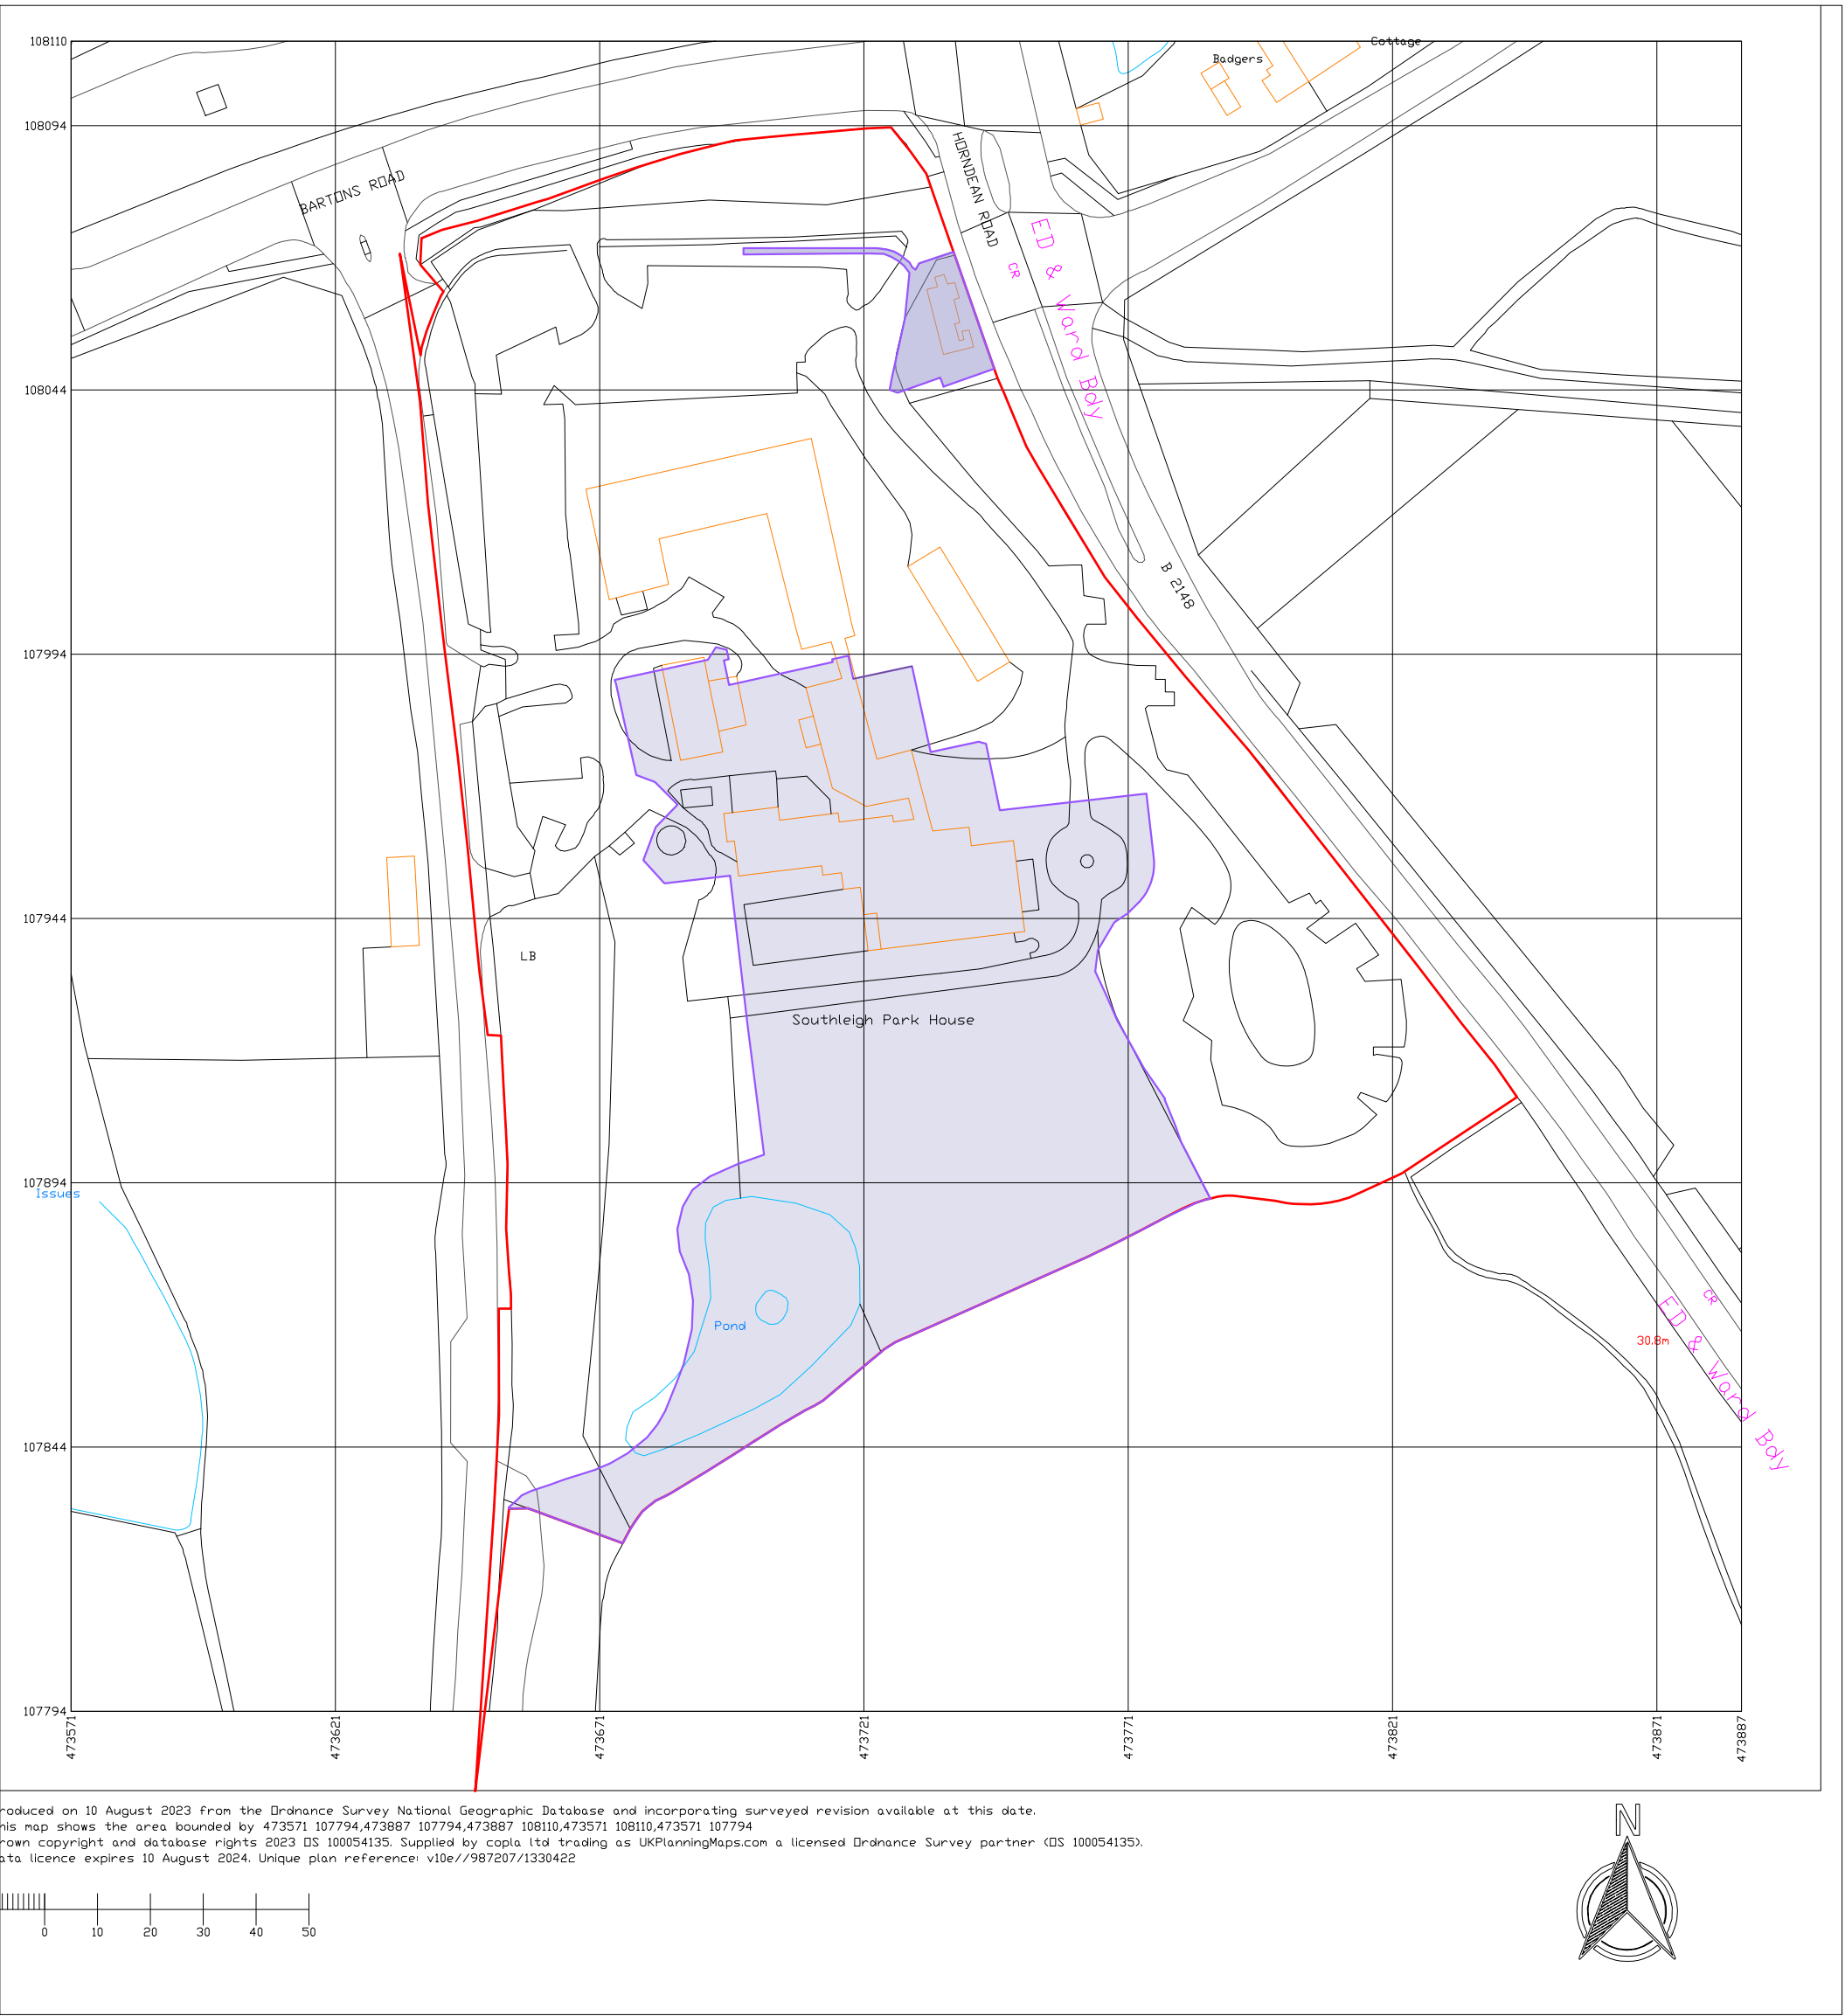

OS SITE LOCATION MAP
SCALE 1:1250 @A1

Building Control Legend	
	Mains heat detector
	Mains smoke detector

C Minor amendments		HC	CMH	22.08.23
Rev:	Description:	Drawn:	Checked:	Date:
Drawing Status:				
PLANNING				
CONCEPT - TENDER - APPROVAL - CONTRACT - CONSTRUCTION - AS BUILT				
		M4, The Millennium Centre, Crosby Way, Farnham Surrey GU9 7XX +44 (0)1252 745200 info@fsl-group.co.uk www.fsl-group.co.uk		
Client:		Site Address:		
Bargate Homes		Southleigh Park House Havant PO9 2PE		
Floor & Drawing:				
Lodge Ground & First Floor Building Control Layout				
Drawing Number:				
28473 — Lodge—Grd-1st BC— C				
Project Number	Building	Drawing Code	Revision	
Produced By:		CDM		
Creation Date:		22/08/23		
Scale:		Var@A1		
Drawing Notes: Figured dimensions only are to be taken from this drawing - DO NOT SCALE. Contractors must verify all dimensions prior to construction and any discrepancies are to be reported.Design © FSL Group				

