scale 1:1250

0m 6.25m 12.5m 31.25m 62.5m

Do not scale this drawing except for planning application purposes
All dimensions must be verified on site prior to construction
This drawing is copyright of Cover Storey Architects LLP

scale 1:500

0m 2.5m 5m 12.5m 25m

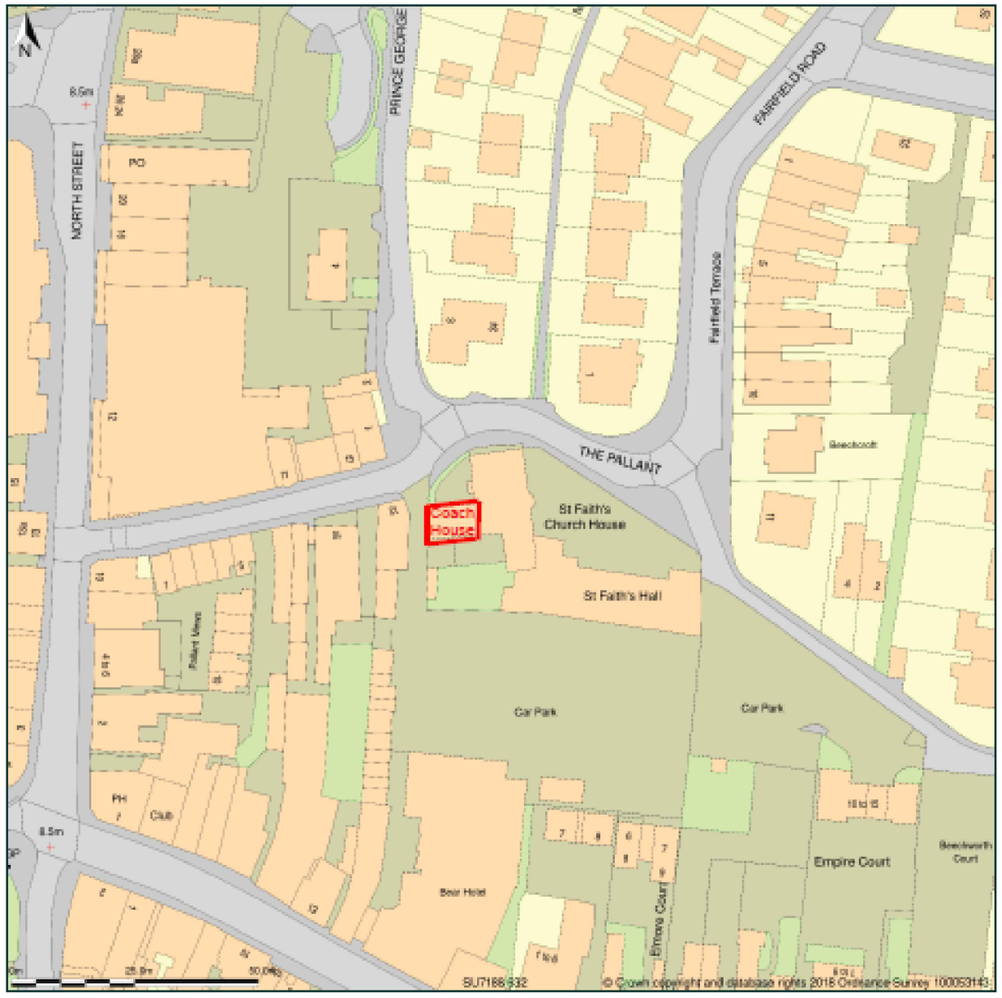

Location plan 1:1250

Block plan 1:500

Location and block plan

REV	DESCRIPTION	BY	CHK	DATE
P1	Revision	AA	AA	01.12.16

Cover Storey Architects

Cover Storey Architects LLP The Studio, 18 St Georges Avenue, Havant PO9 2RX
Tel. 02392 006266 info@coverstorey.co.uk www.coverstorey.co.uk

Project name:	Drawing name:	Scale @ A3	Drawn / Checked:	Date:	Status:	Project no:	Drawing no:	Revision:
The Coach House, HDYT	Location and Block Pan	1:1250 / 1:500	DS / JF	April 2023	PRELIMINARY	23002	P100	-