



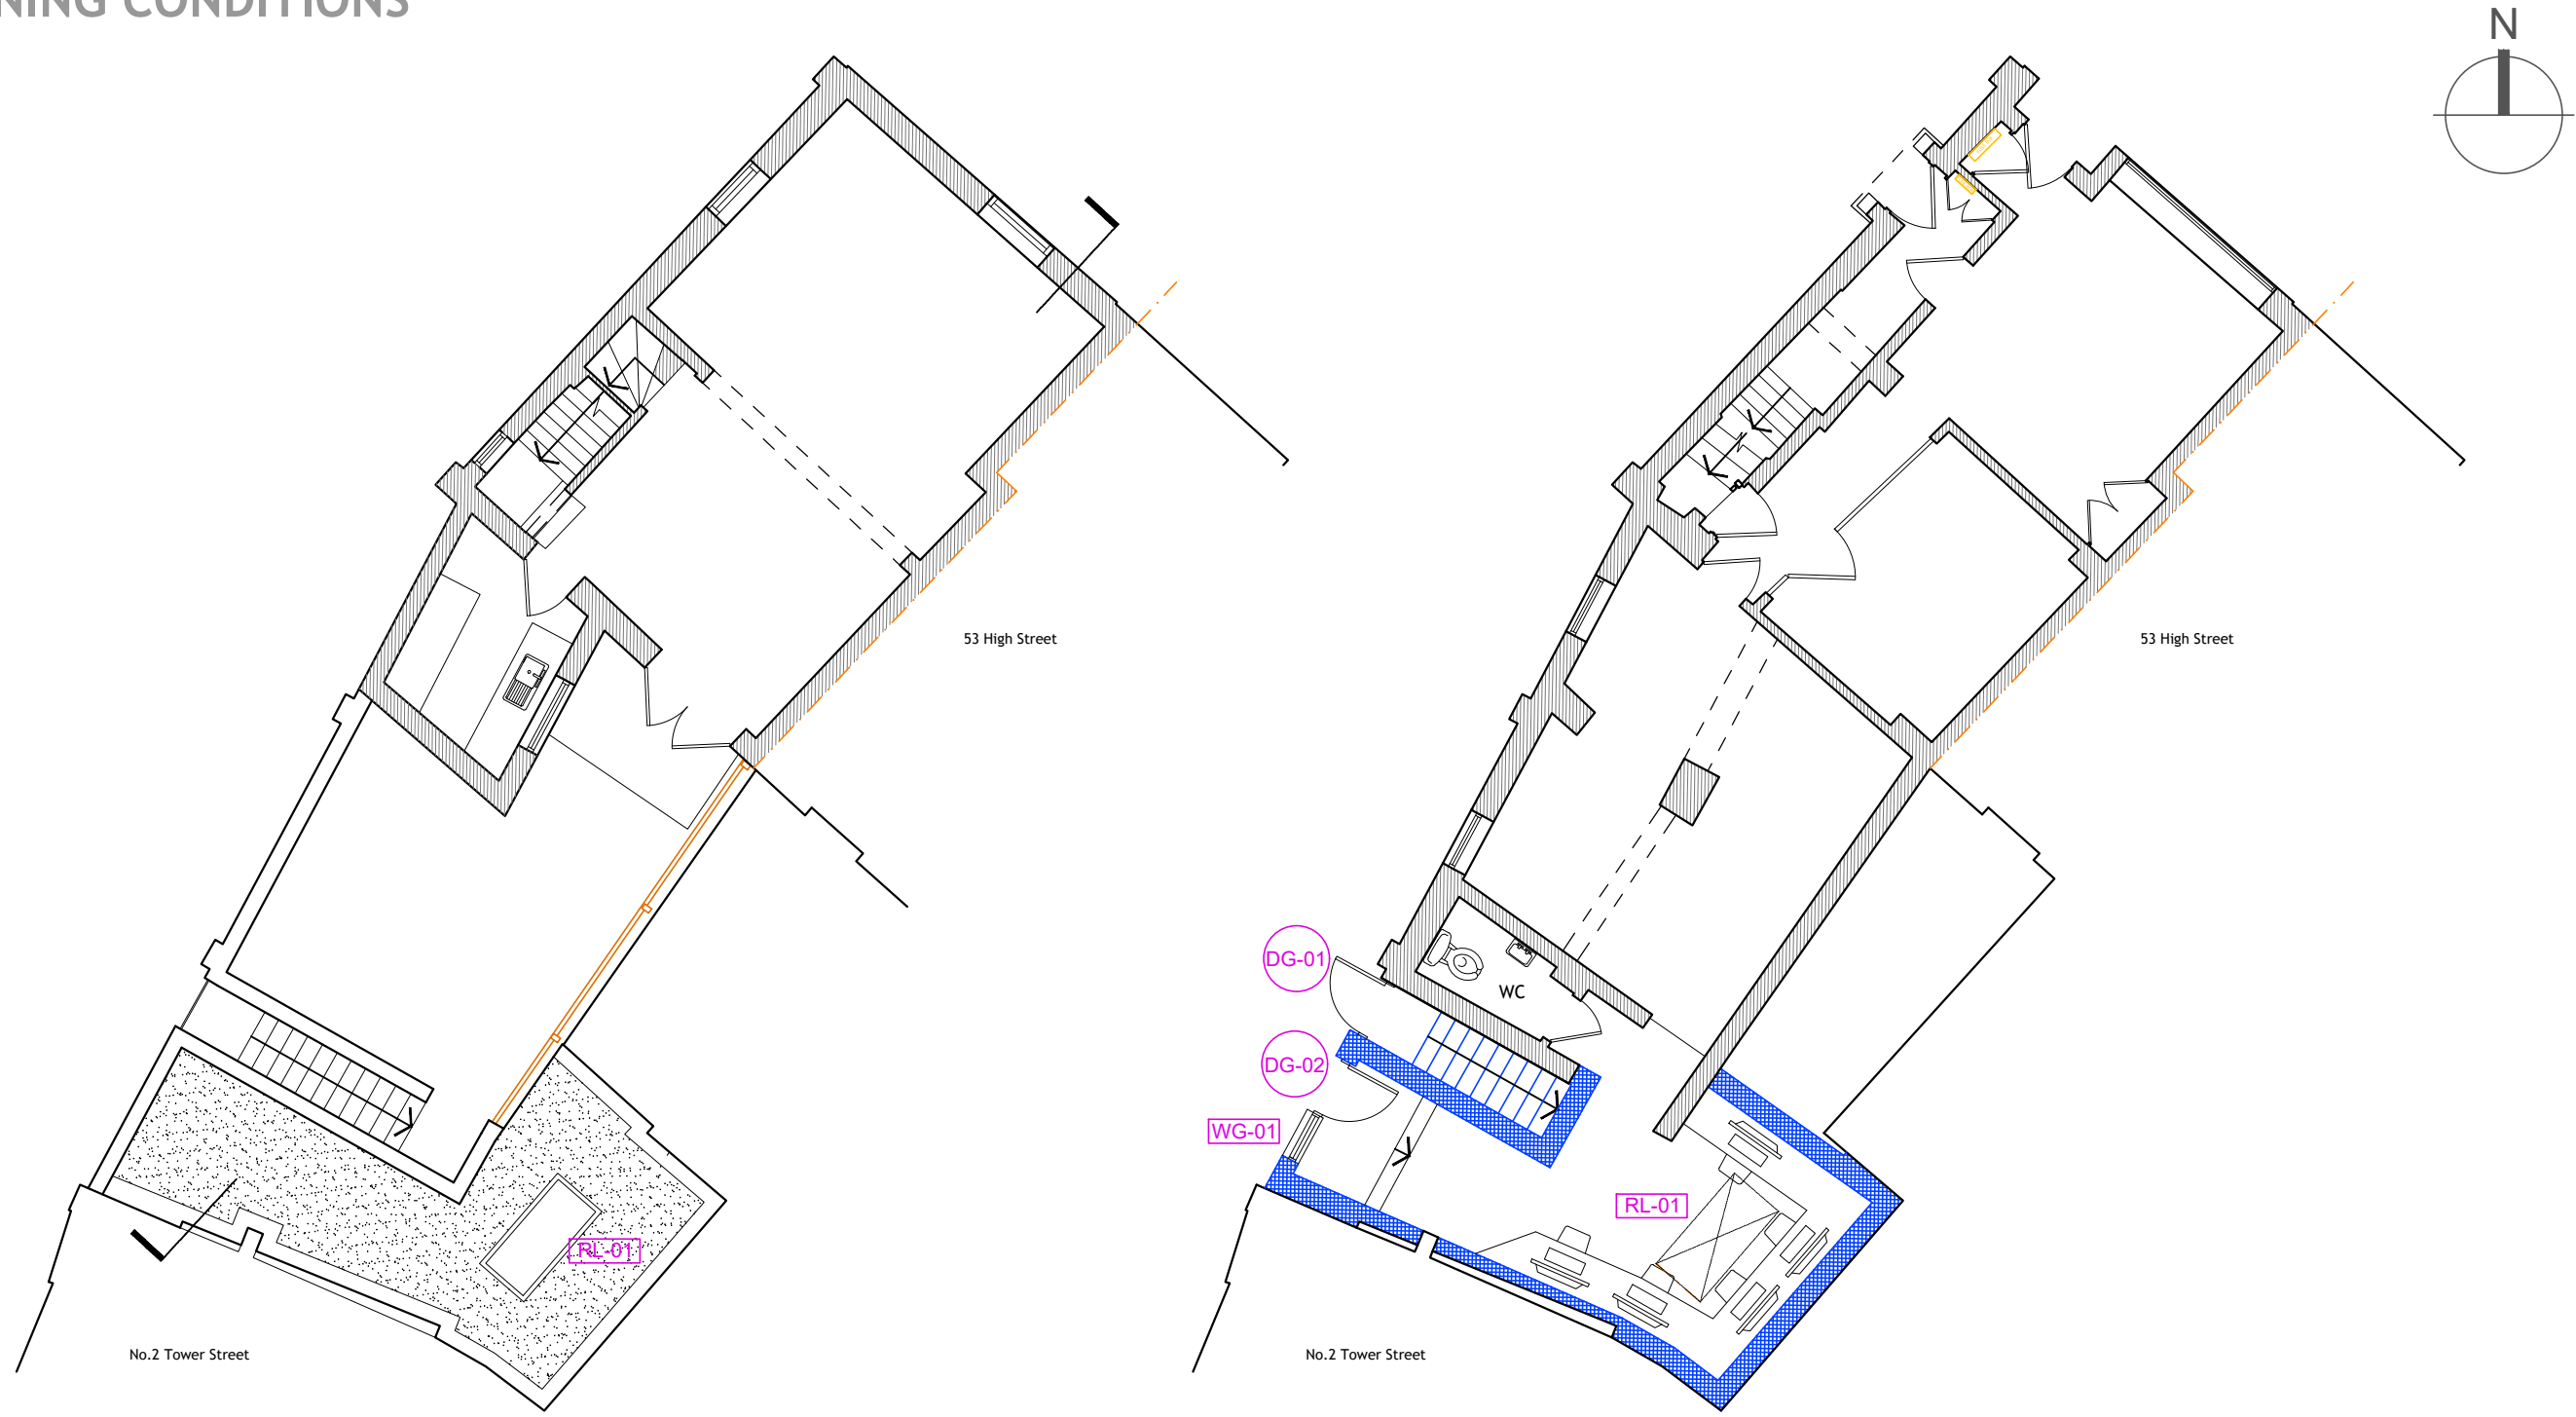

REFERENCE PLANS


1:100

(For planning use only)

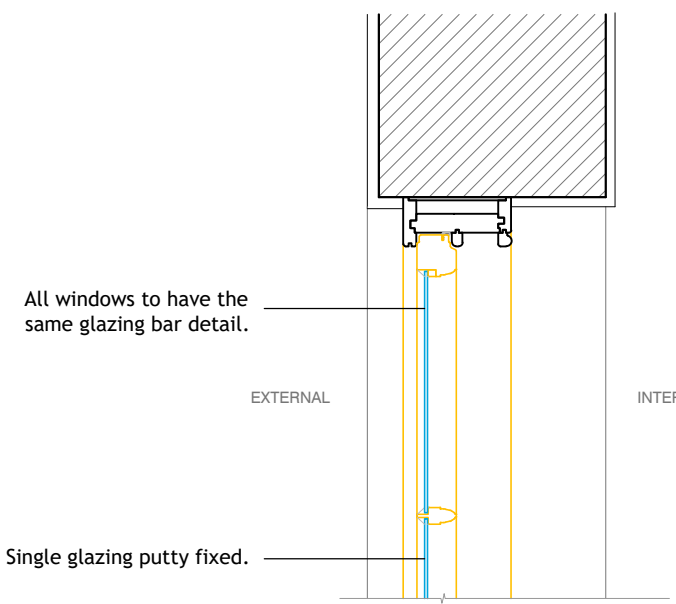



GLAZING BAR DETAILS

1:10

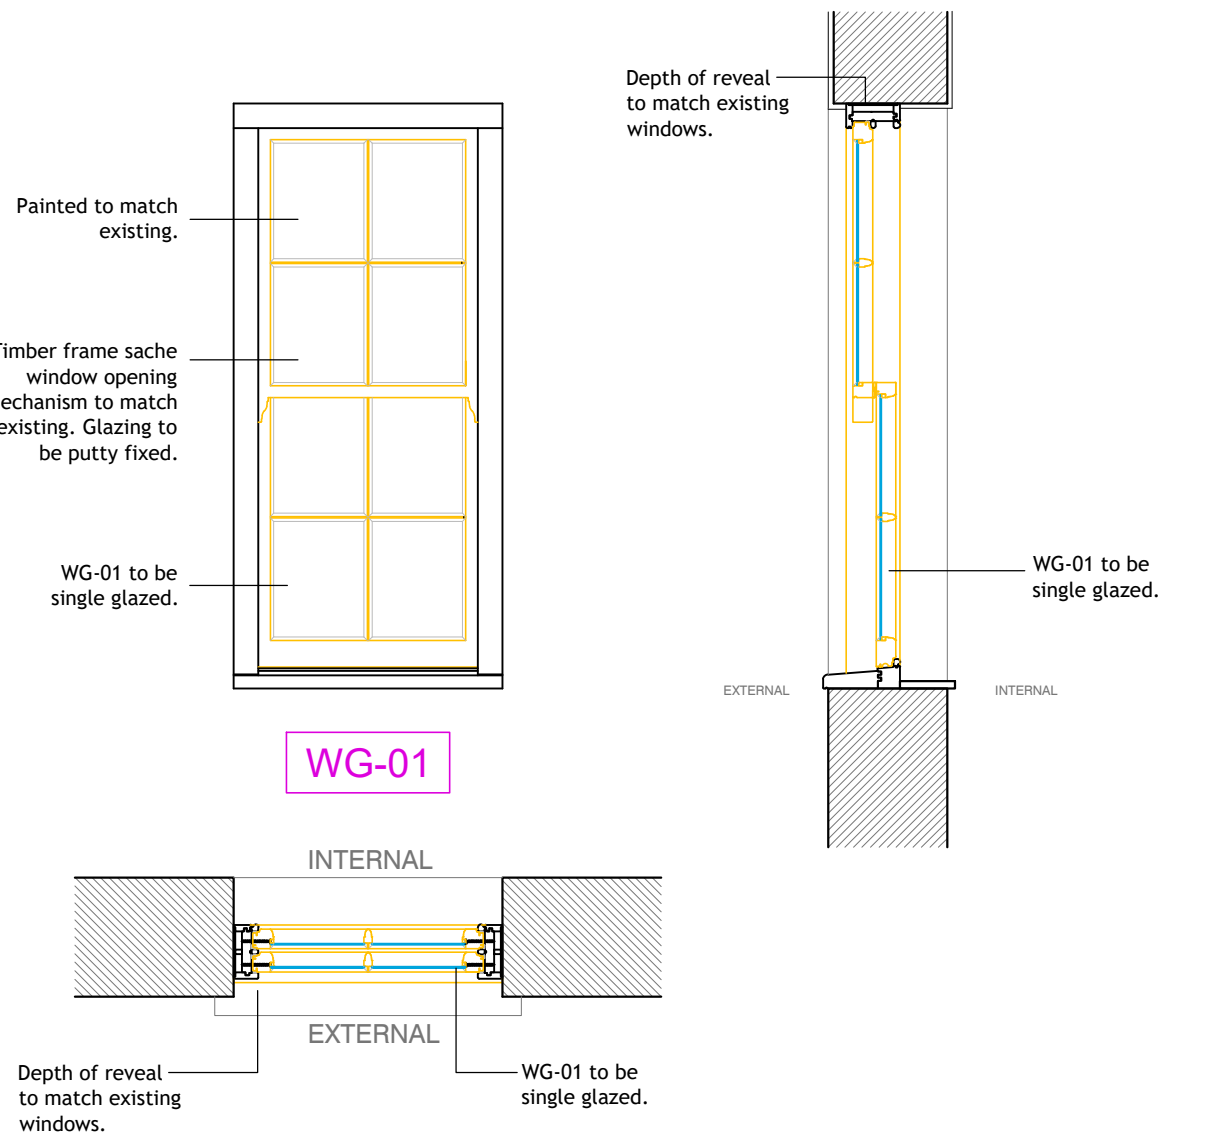




WG-01

1:20

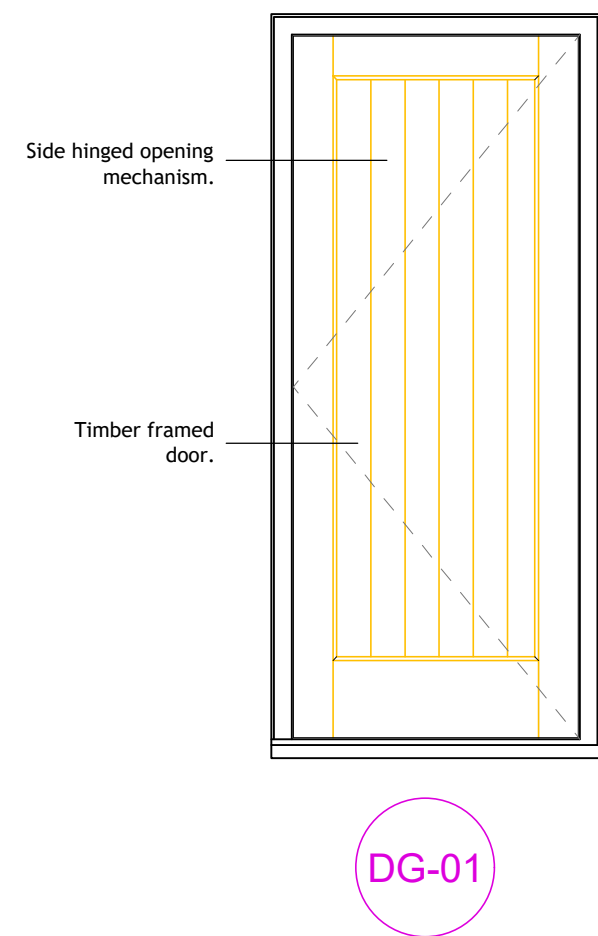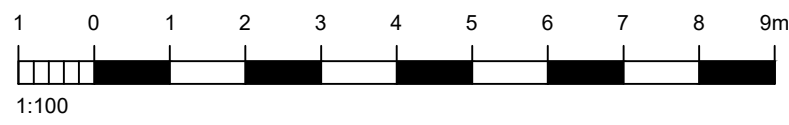

DG-01



1:20

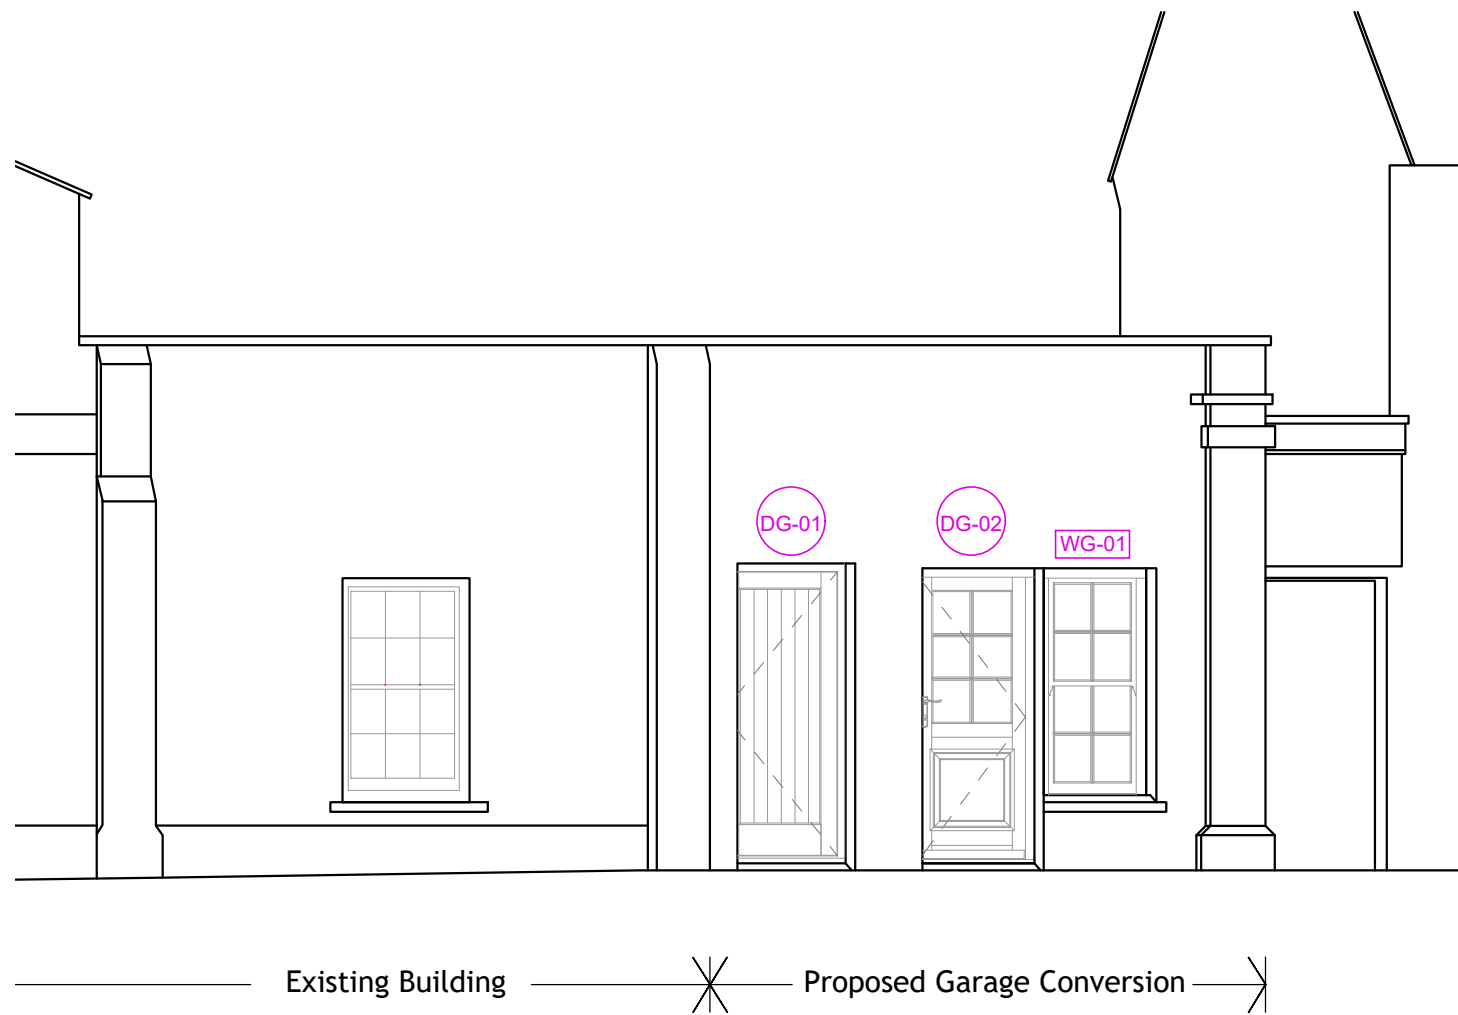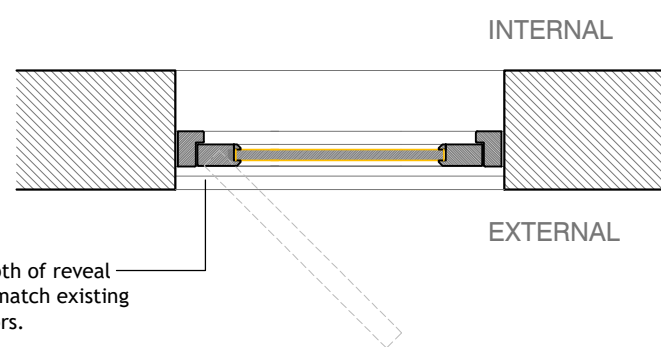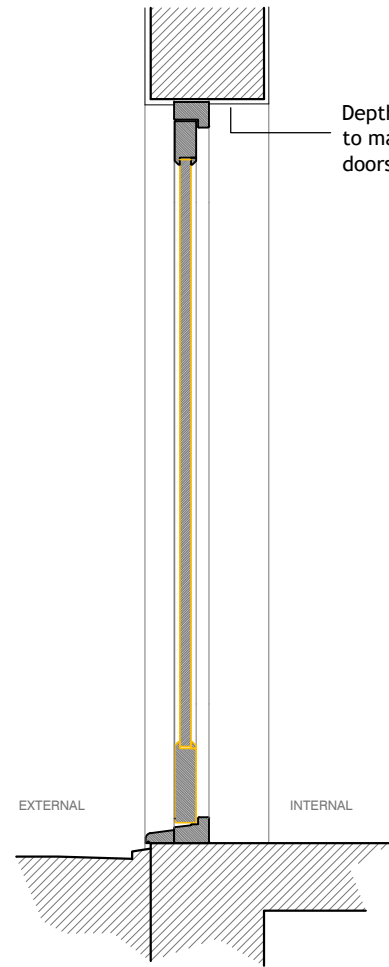

REFERENCE ELEVATION




1:50

(For planning use only)

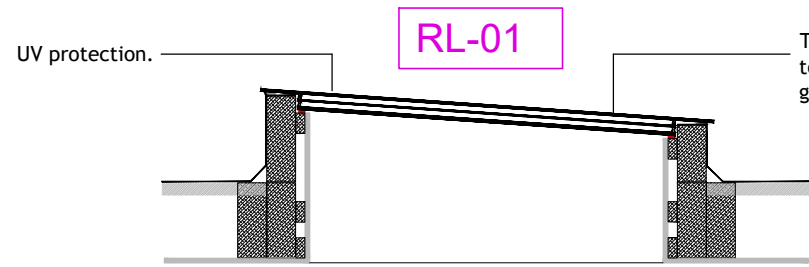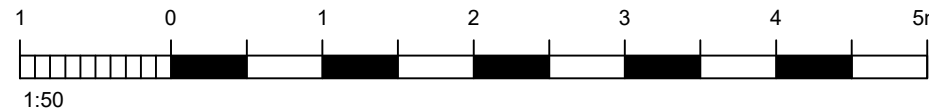


RL-01

1:20

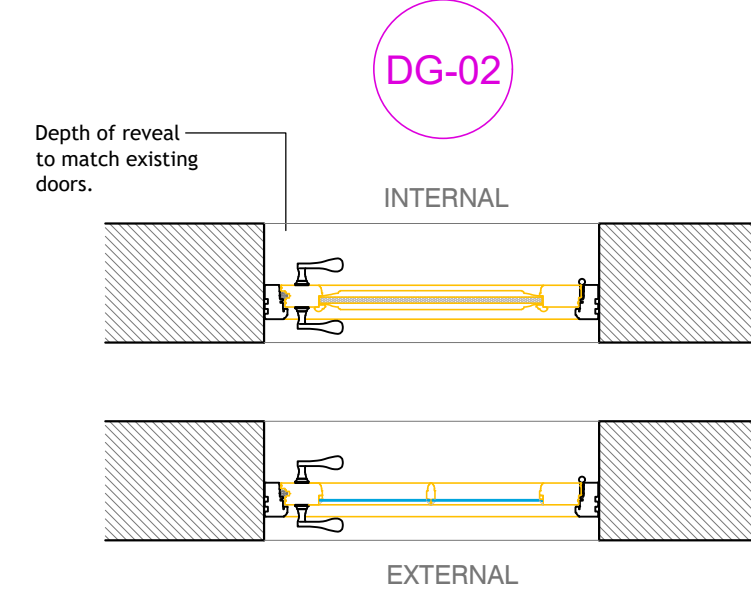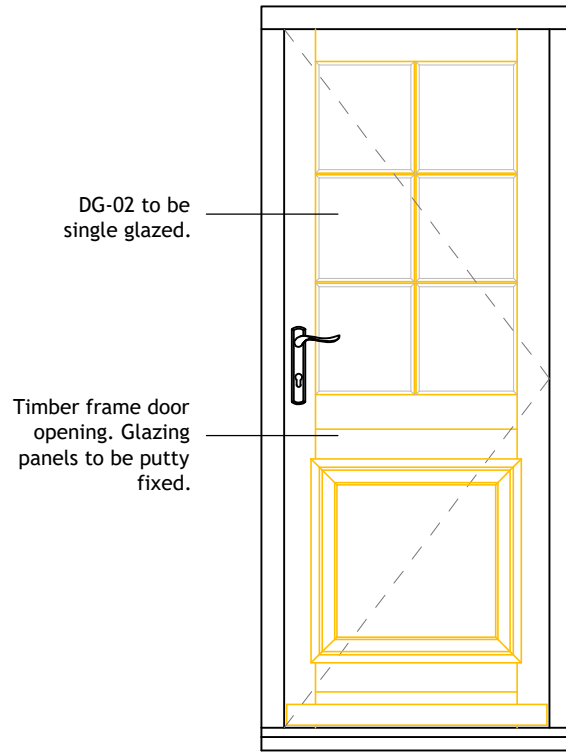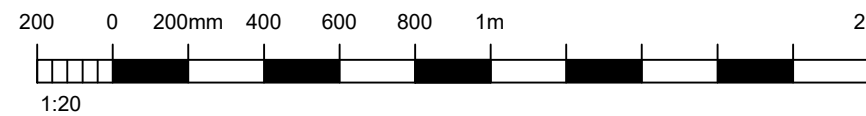

DG-02

1:20

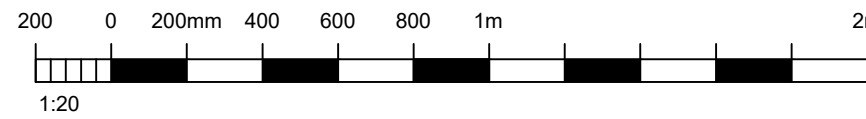

51 High Street, Emsworth - Schedule of Materials			
Fenestration Code	Proposed Material	Method of Opening & Fixing	Finish
DG-01	Timber	Side Hinged Door Opening Mechanism.	Painted to match existing.
DG-02	Timber	Side Hinged Door Opening Mechanism. Glazing to be Putty Fixed. Single Glazed.	Painted to match existing.
WG-01	Timber Frame	Sache Window Opening Mechanism. Glazing to be Putty Fixed. Single Glazed.	Painted to match existing.
RL-01	Toughened Safety Glass	Non-operable triple glazed fixed rooflight.	Glass - UV protected.

SCHEDULE OF MATERIALS

NOTES:

Dimensions to be checked on site before commencing work. Any discrepancies shall be reported to the architect immediately.

Do not scale from these drawings except for planning purposes.

Use figured dimensions only.

Where applicable this drawing is to be read in conjunction with other consultants' drawings.

All drawings to be read in conjunction with specification and all other drawings including structural engineer and mechanical and electrical drawings / specification

REV	DATE	AMENDMENT	DRAWN
-----	------	-----------	-------

hd
architects

Heley Davies Architects Ltd
1 The Old Flour Mill,
Emsworth, PO10 7BT
01243 370 715

www.hdarchitects.co.uk mail@hdarchitects.co.uk

PROJECT
Andrew & Andrew Solicitors
51 High Street
Emsworth

DRAWING
PLANNING CONDITIONS

SCALE
As Noted.

DATE July 2023
DRAWING NUMBER 22131 - 200

DRAWN OG
REVISION *