


This drawing may be scaled with reference to the scale bar for planning application purposes only. Do not scale for any other purpose, use only annotated dimensions. All dimensions are to be checked by parties using the drawing, and any errors or omissions are to be reported to James Potter Associates Ltd.


| Rev. | Date     | Note                               | Author | Checked |
|------|----------|------------------------------------|--------|---------|
| A    | 15/01/24 | Rear extension reduced to 6 meters | BR     | JP      |

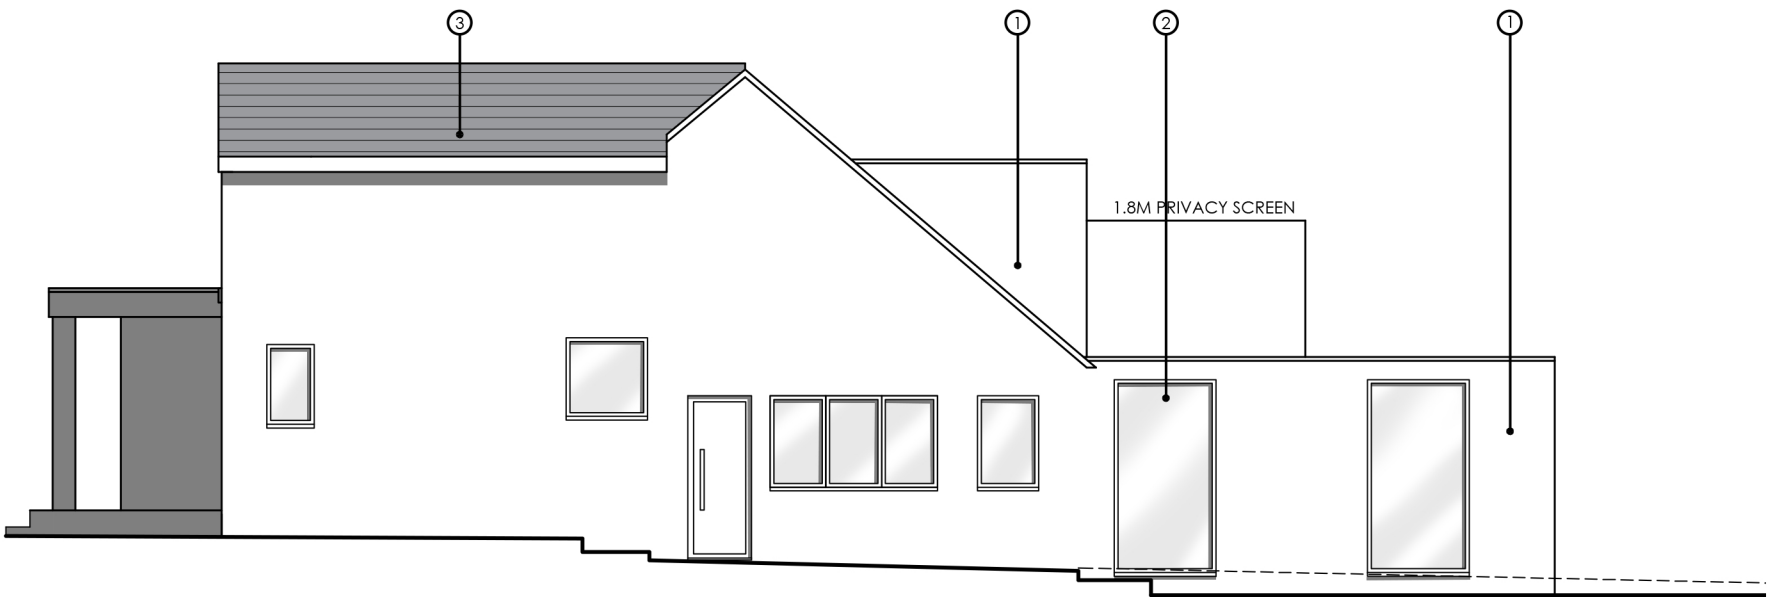


PROPOSED SOUTH EAST ELEVATION



PROPOSED NORTH EAST ELEVATION

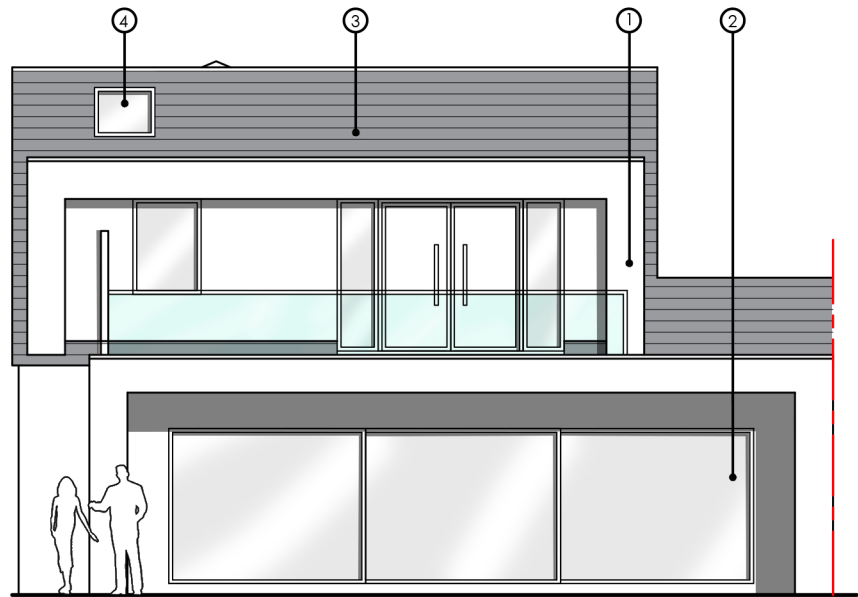

PROPOSED NORTH WEST ELEVATION

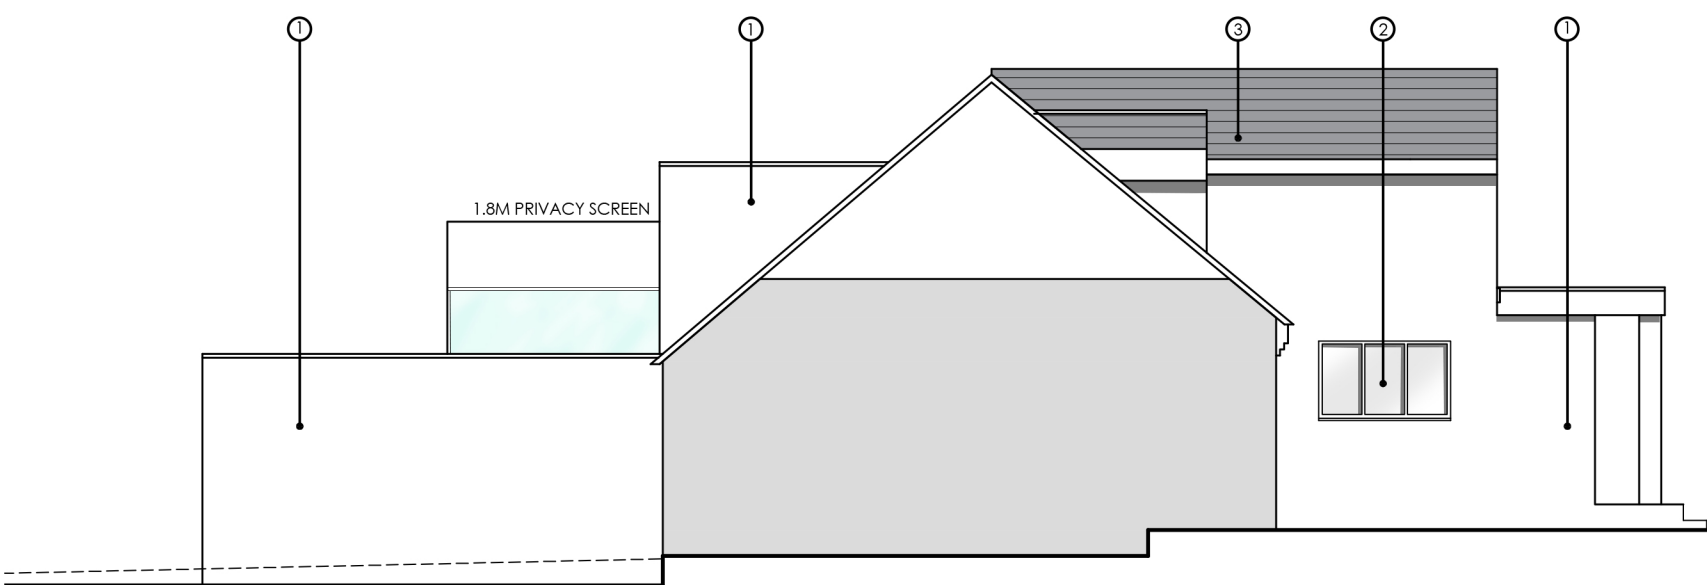


PROPOSED SOUTH WEST ELEVATION

KEY

- — — — — Existing floor level
- Proposed floor level

MATERIALS KEY

1. OFF WHITE RENDER (OR SIMILAR)
2. POWDER COATED ALUMINIUM GLAZING
3. SLATE ROOF TILES (OR SIMILAR)
4. ROOF LIGHT

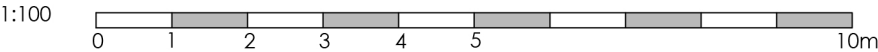

|         |                                                                                    |         |                  |      |            |   |                     |  |      |   |
|---------|------------------------------------------------------------------------------------|---------|------------------|------|------------|---|---------------------|--|------|---|
| Project | REAR/SIDE EXTENSIONS + LOFT CONV.<br>2 CRESTLAND CLOSE<br>WATERLOOVILLE<br>PO8 9AG |         |                  |      |            | Drawing   | PROPOSED ELEVATIONS |  |      |   |
|         |                                                                                    |         |                  |      |            | Job-Dwg<br>Number   | 23007-PL-005        |  | Rev. | A |
| Client  | MR PUDDICK                                                                         |         |                  |      |            | <div><div>JPA</div><div>JAMES POTTER<br/>ASSOCIATES</div><div>www.jpa.design</div><div>JPA - PORTSMOUTH<br/>117 Highland Road, Southsea, Portsmouth, PO4 9DD<br/>t. +44(0)2394 002 897</div></div> |                     |  |      |   |
| Status  | PLANNING                                                                           |         |                  |      |            |   |                     |  |      |   |
| Scale   | 1:100                                                                              |         | Sheet Size    A3 |      |            |   |                     |  |      |   |
| Author  | BR                                                                                 | Checked | RH               | Date | 15/01/2024 |   |                     |  |      |   |