




0 1 2 3 4 5 scale 1:50 m.
0 2 4 6 8 10 scale 1:100 m.

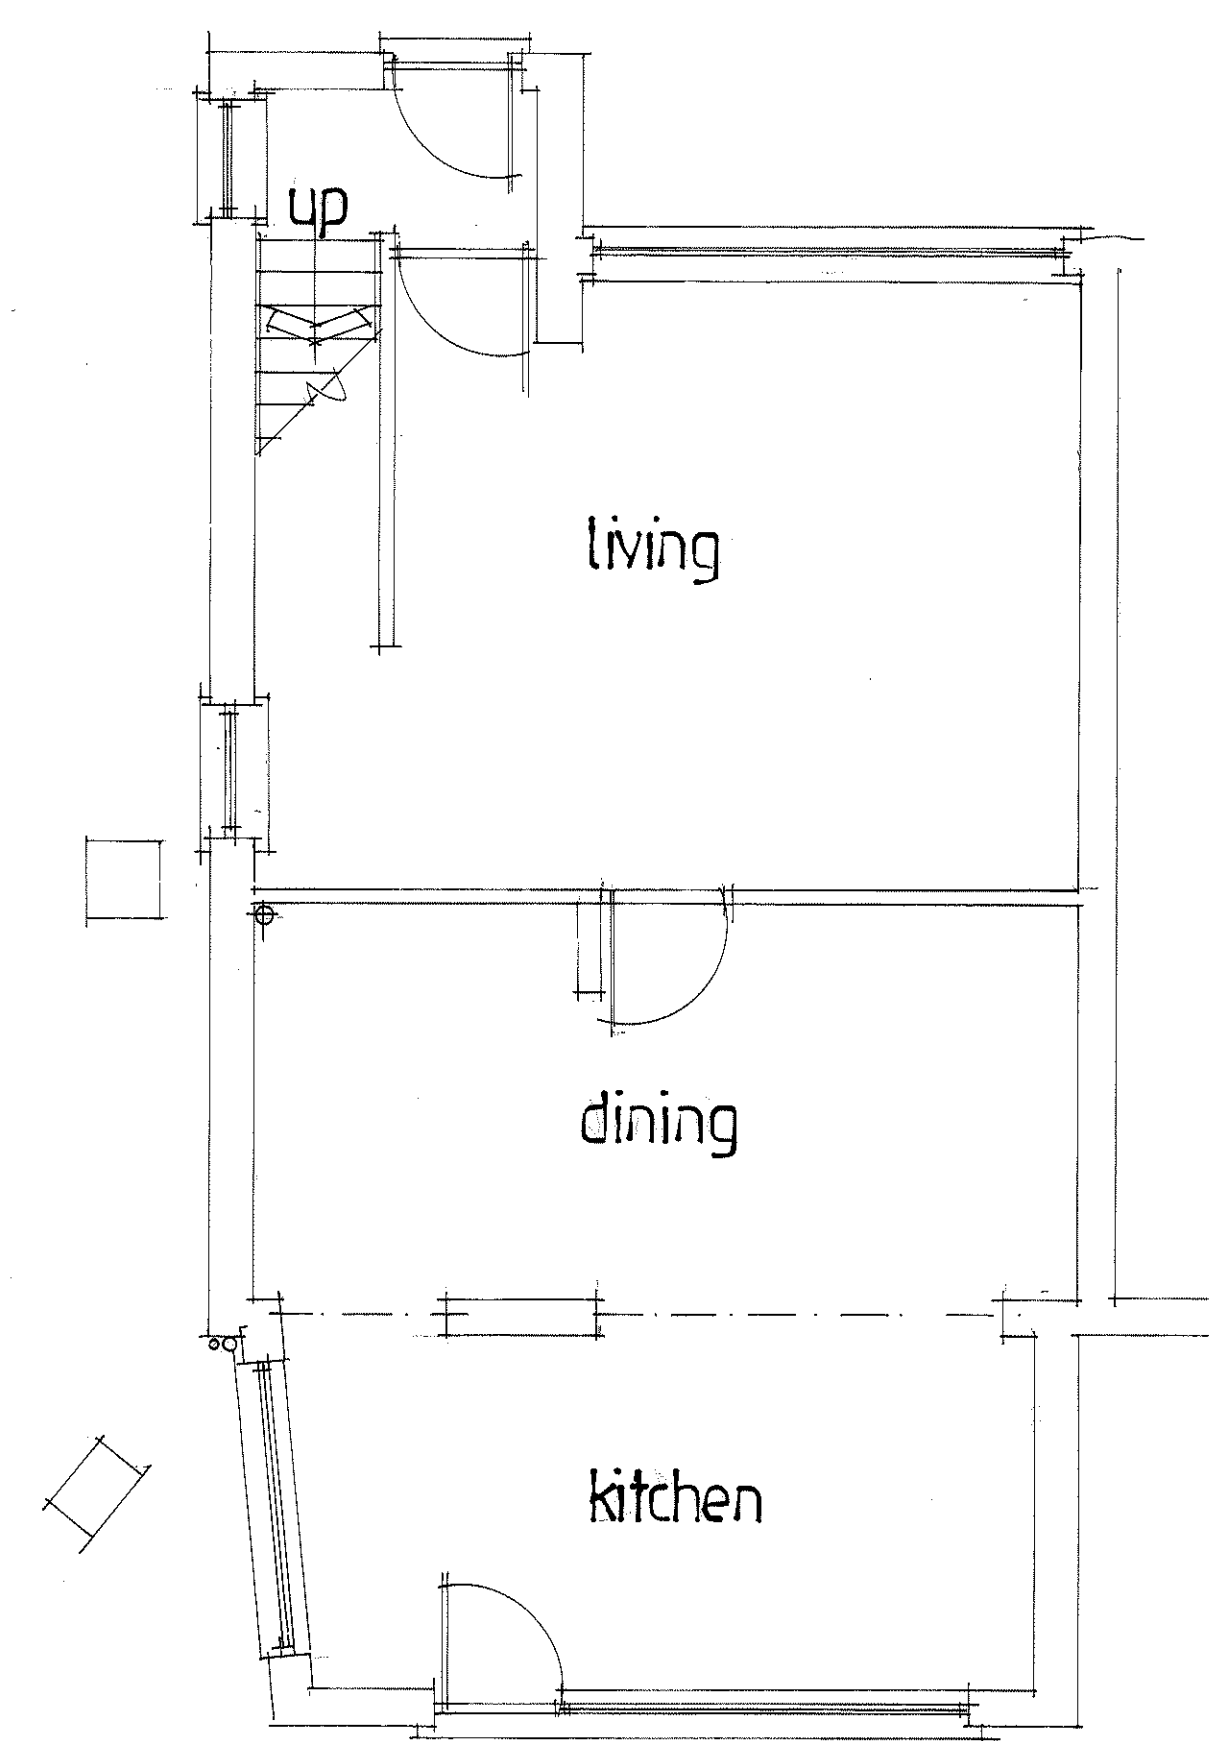


existing ground floor

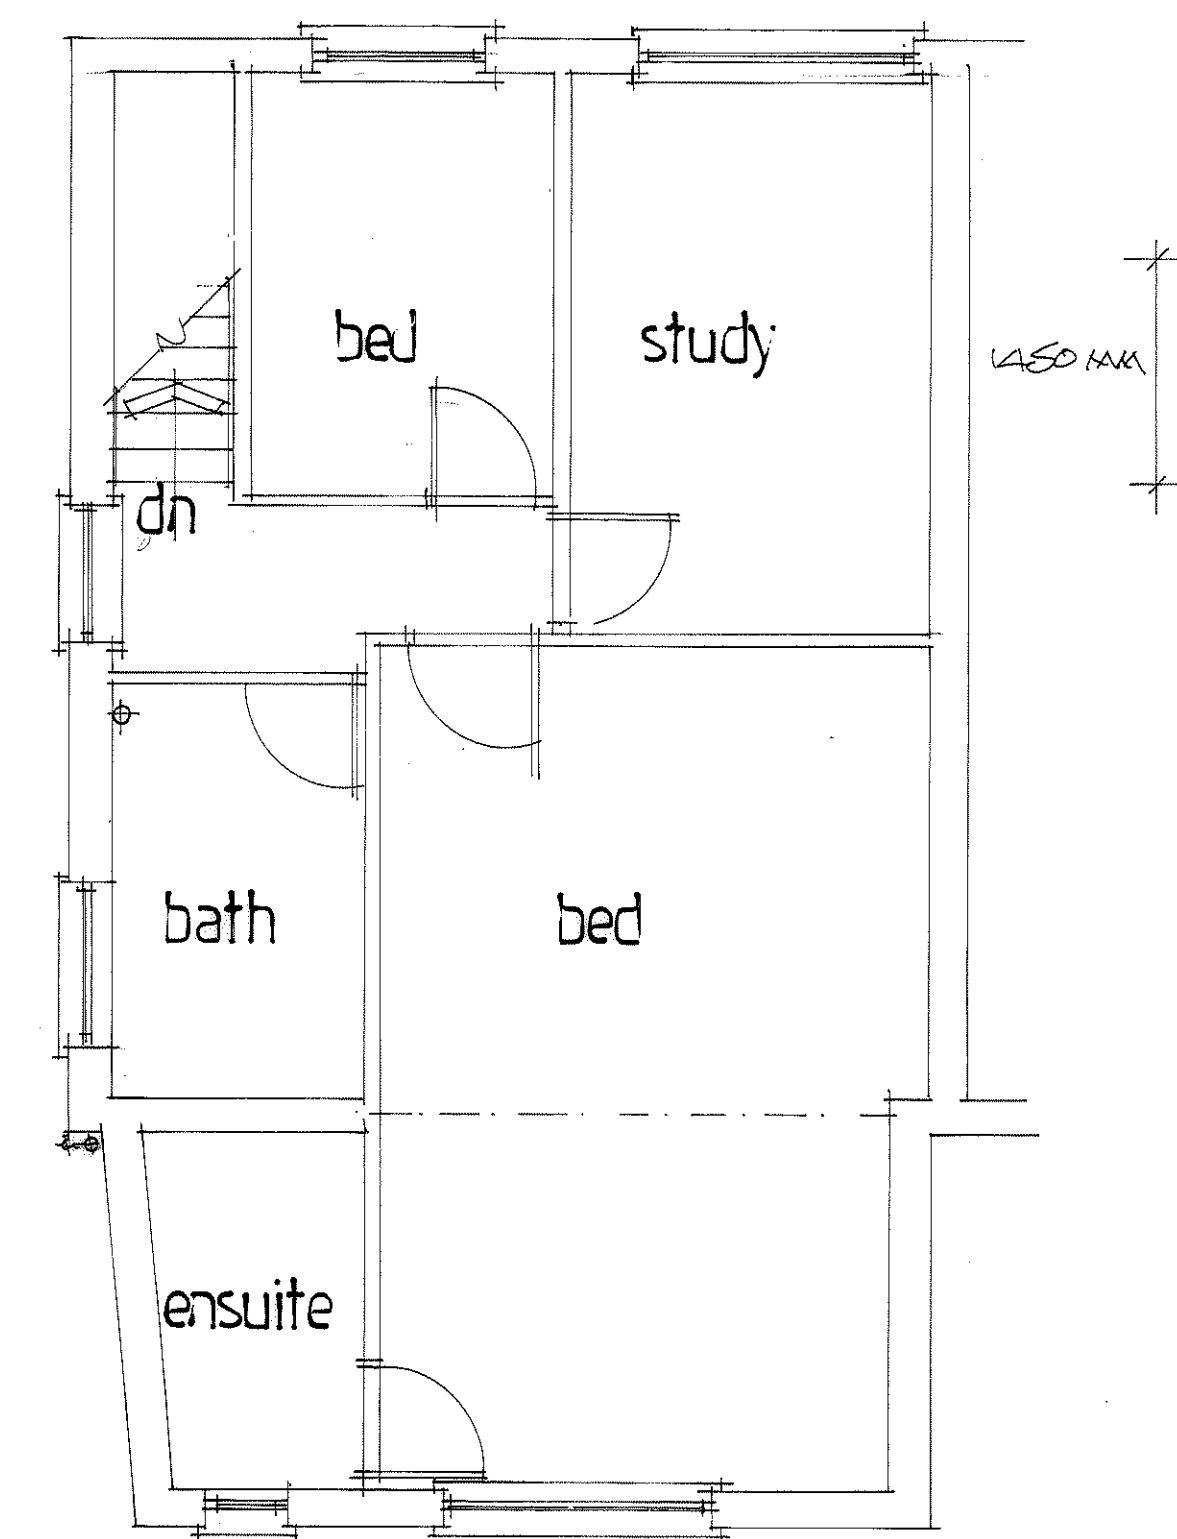


existing first floor

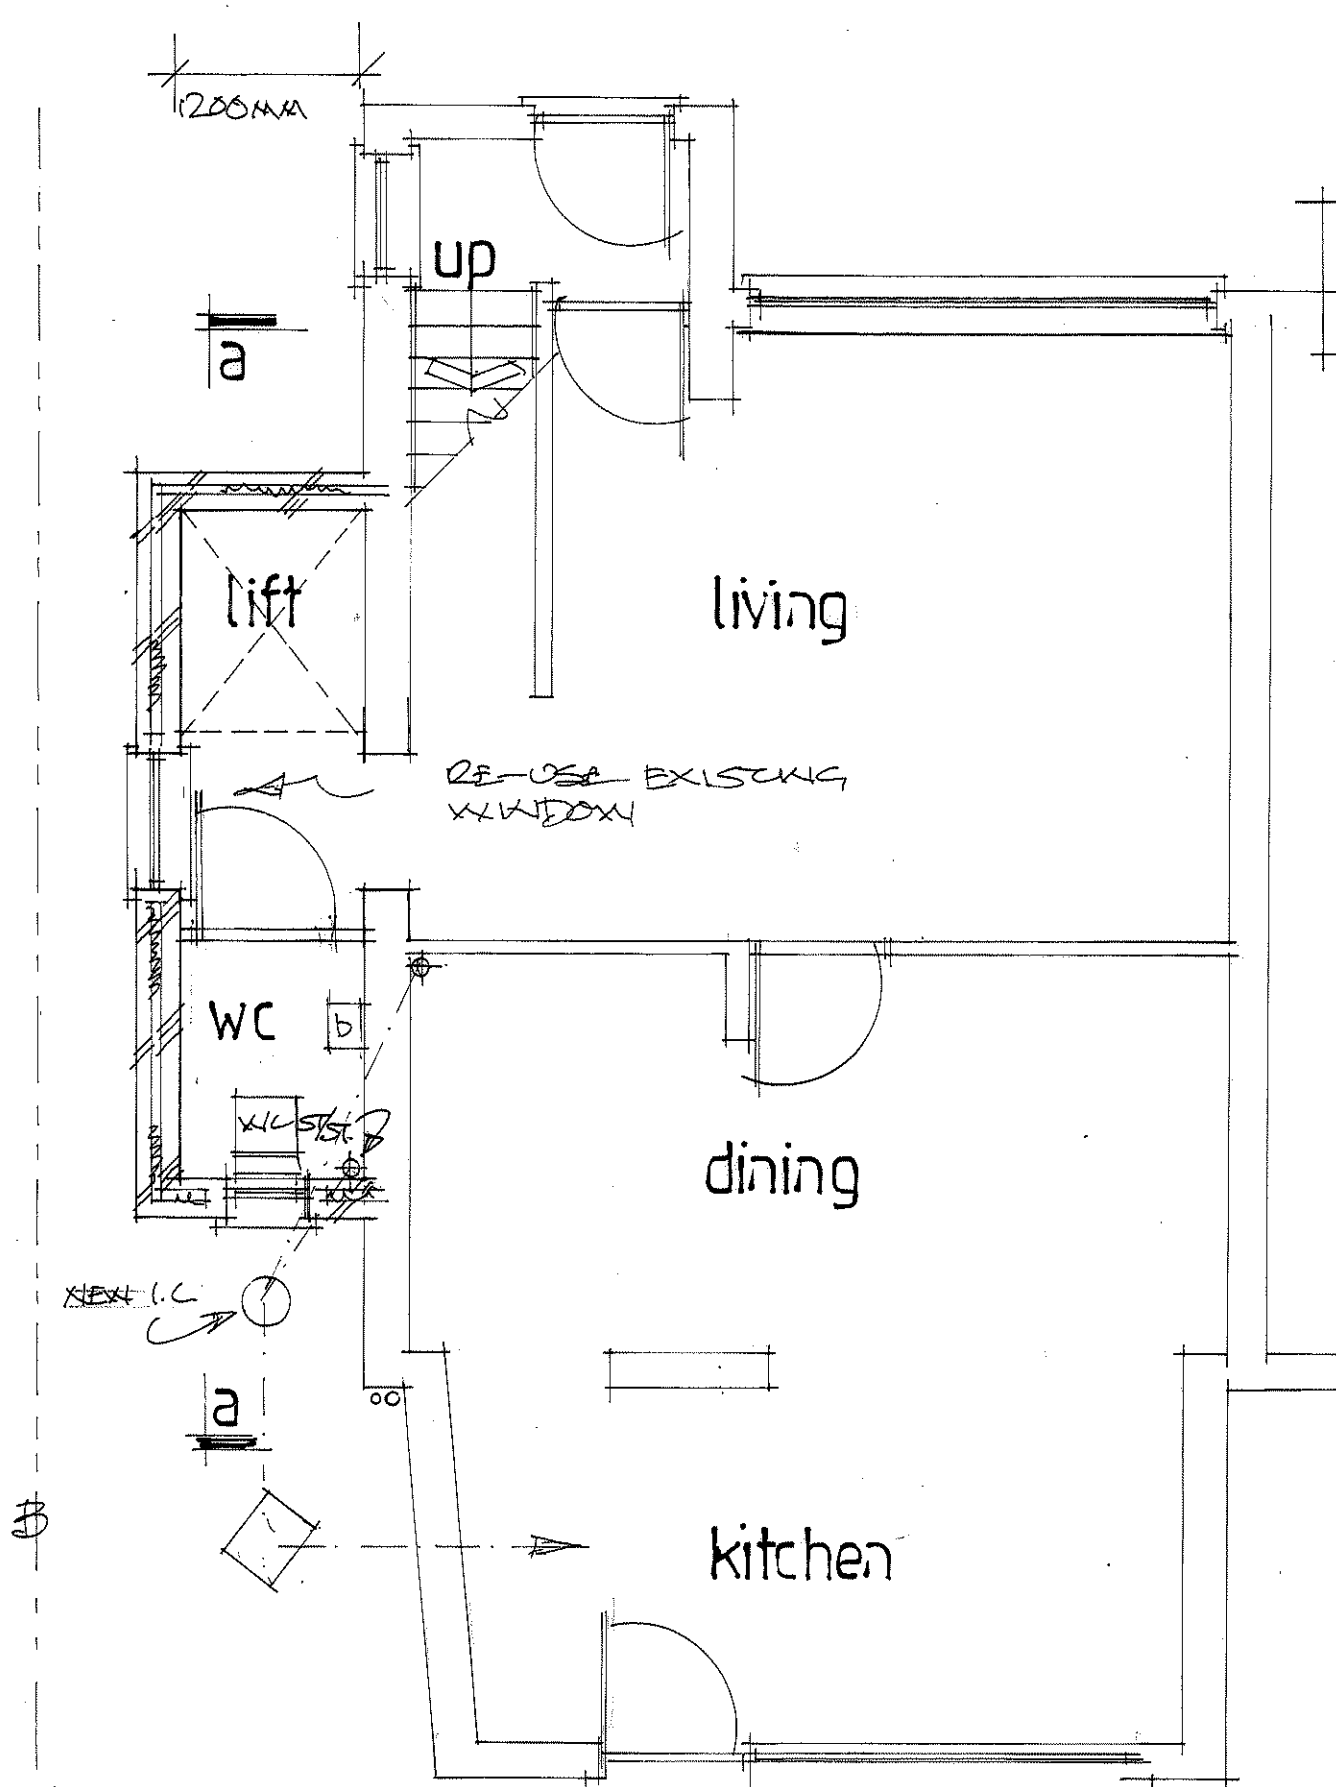


proposed ground floor

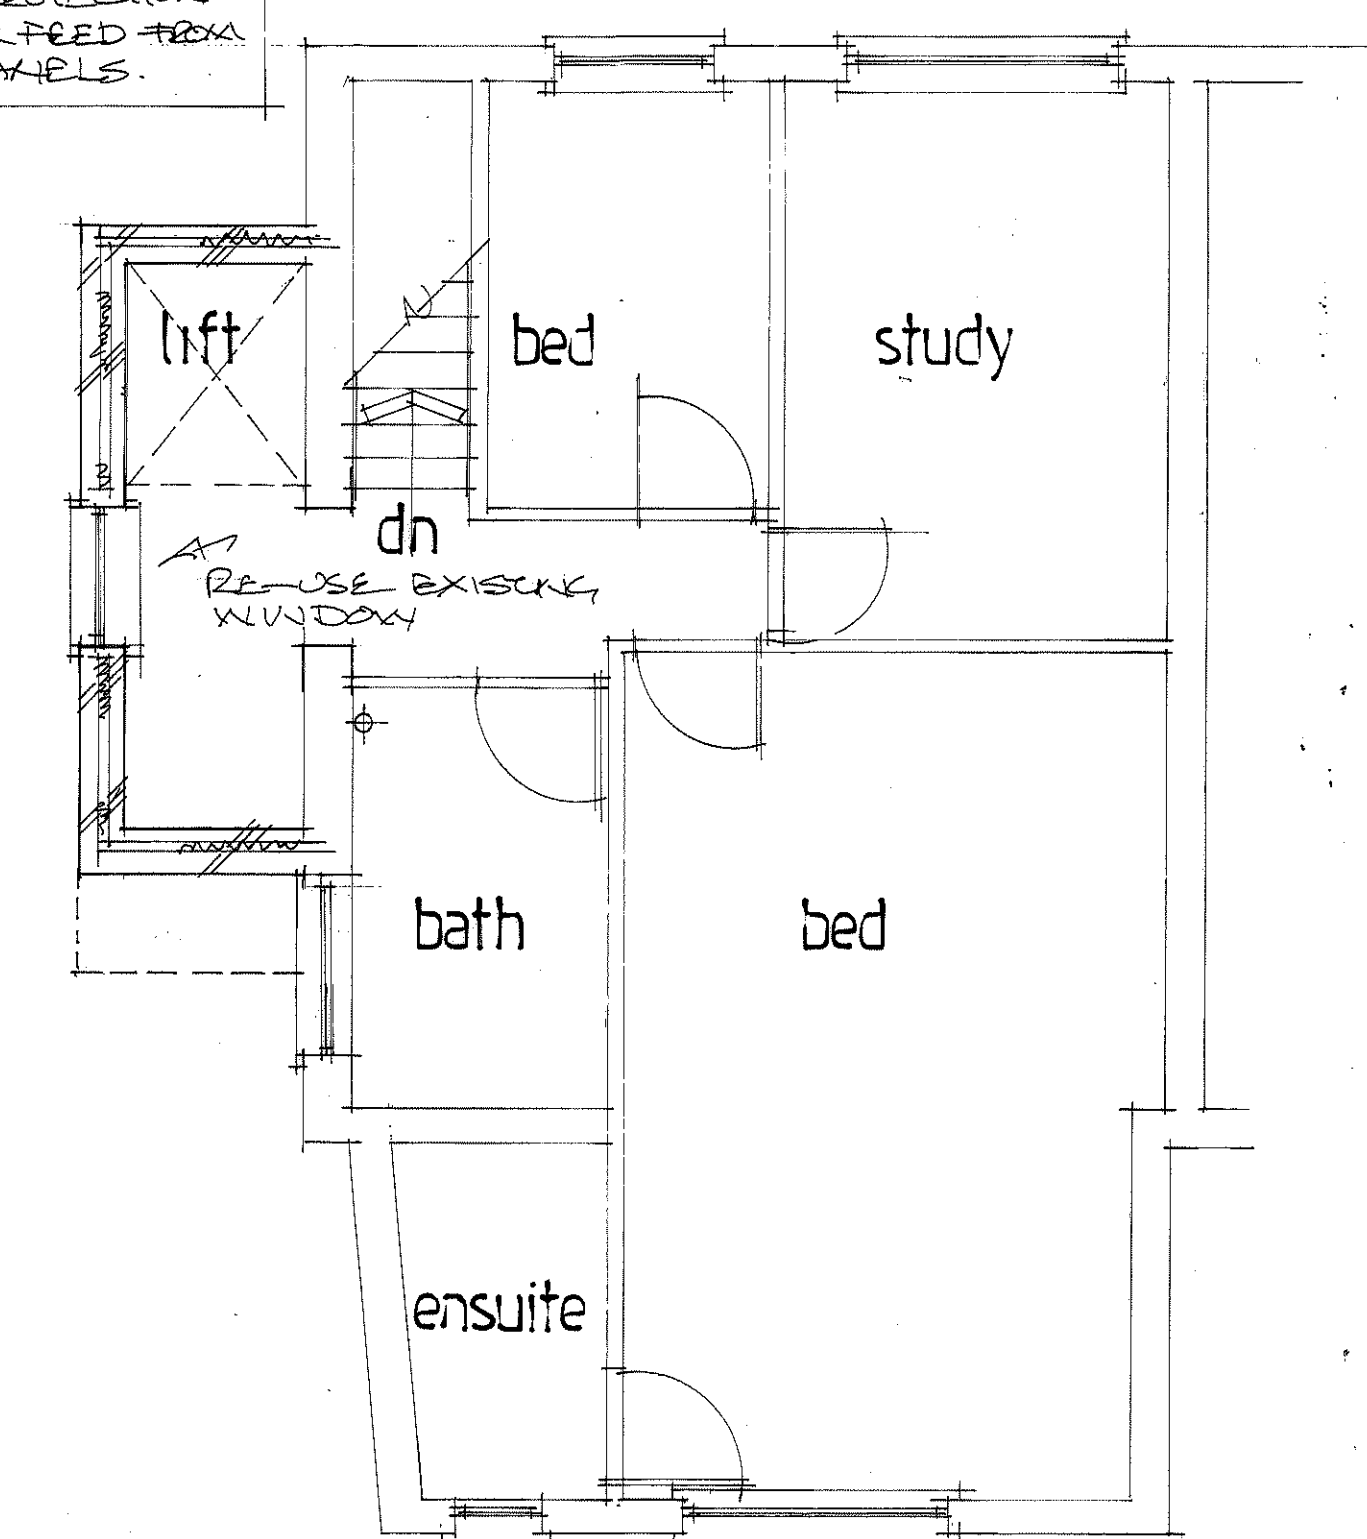


proposed first floor

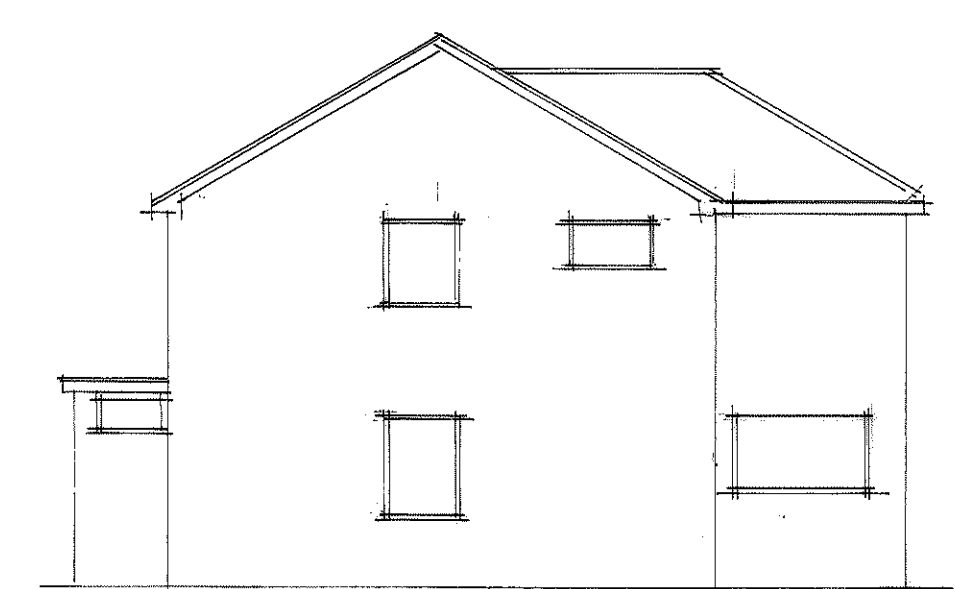


existing side

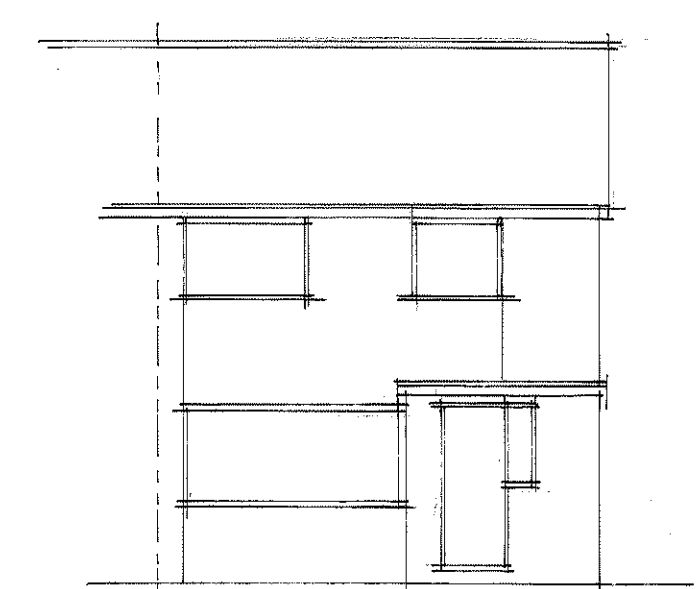


existing front

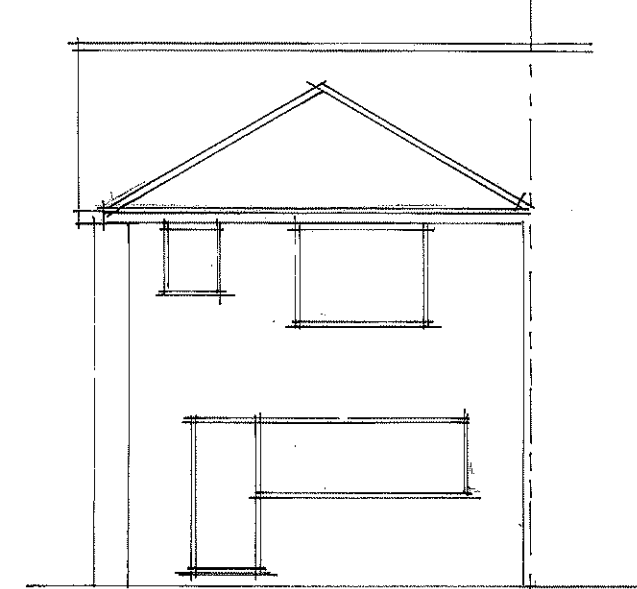


existing rear

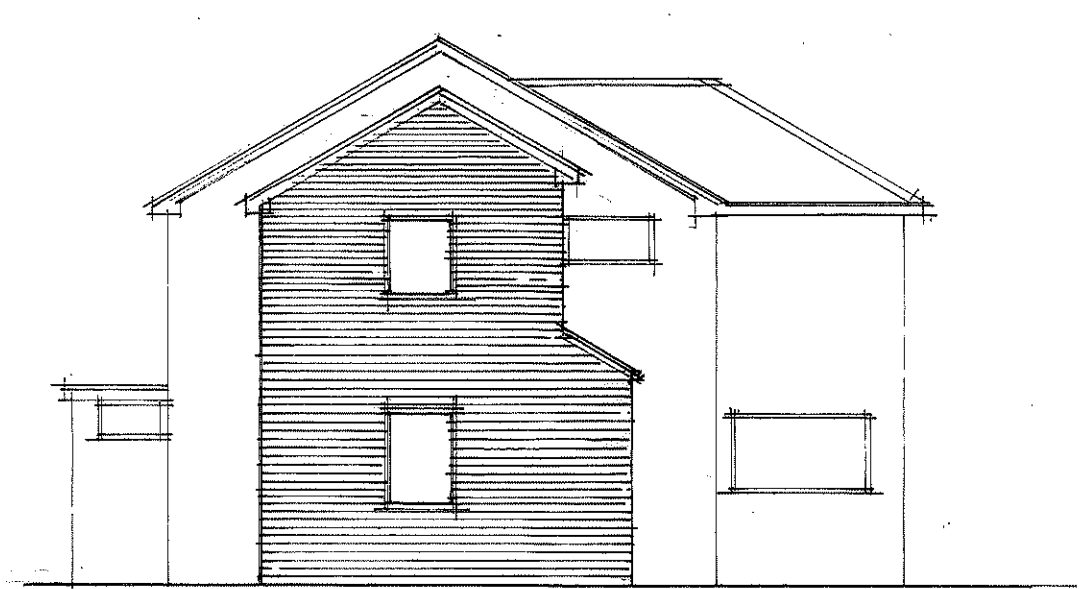


proposed side

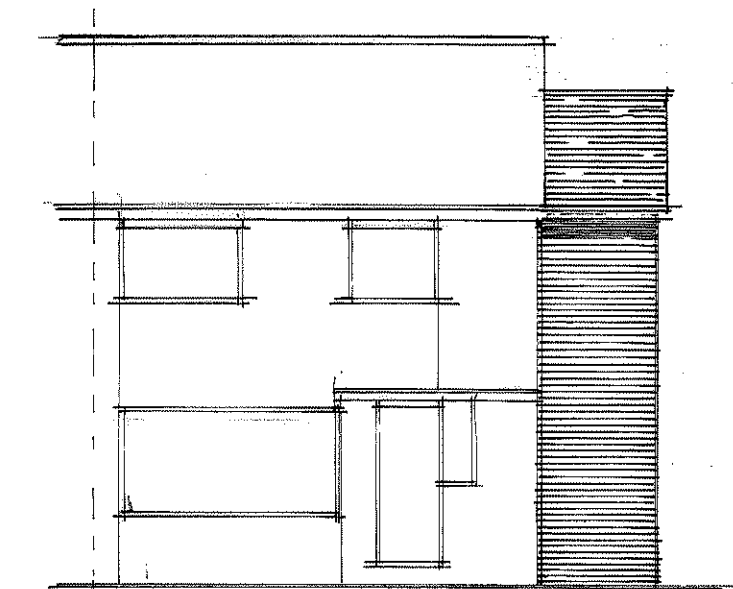

proposed front

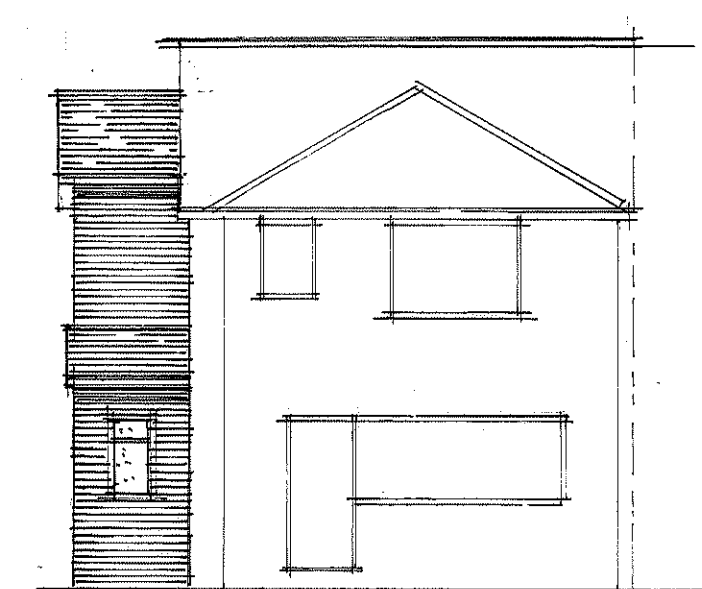

proposed rear

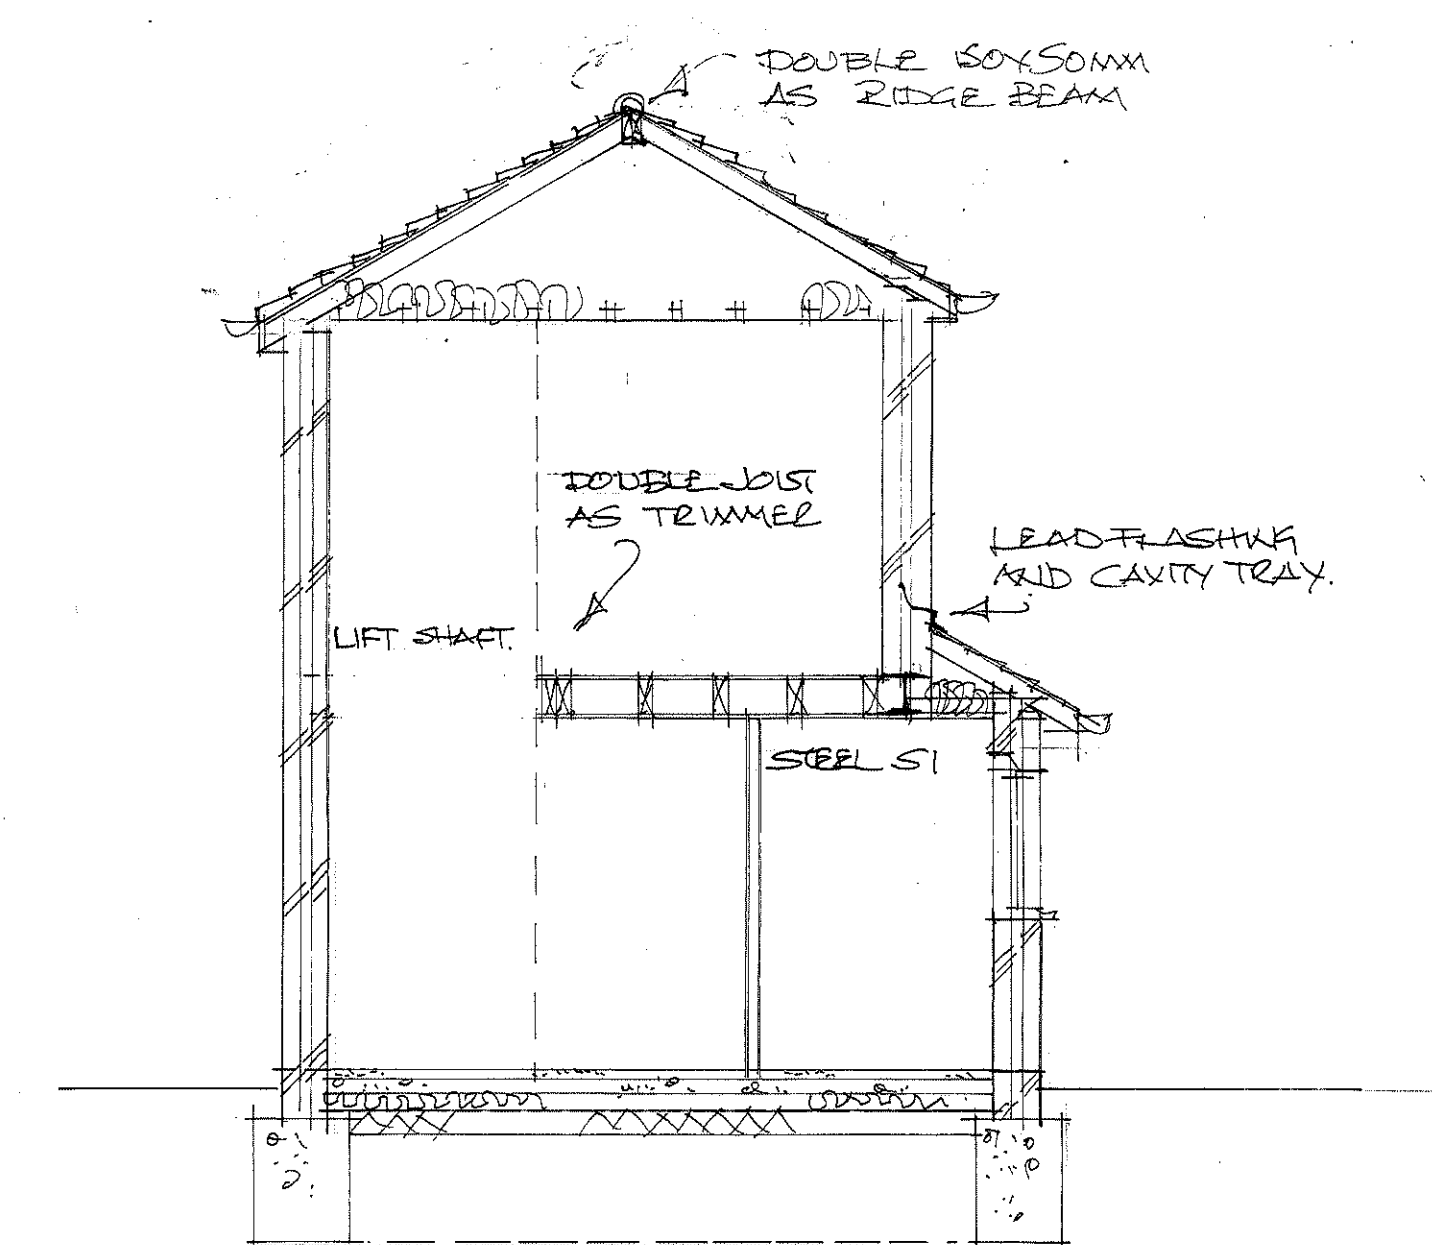

section a-a

A 10/23		Planner: c.m.c.	
Date	Revision		
© copyright			
THORNS YOUNG ARCHITECTURAL			
THORNS-YOUNG LTD CHARTERED BUILDING CONSULTANTS Website: www.thornsyounge.co.uk			
Portsmouth 232 London Road North End PO2 9JQ Tel: (02392) 872 883			
Client			
MRS L. HOWARD			
Job Title			
51 KINGSOTE ROAD WATERLOOVILLE			
Drawing Title			
PROPOSED TWO STOREY SIDE EXTENSION HOUSING NEW LIFT.			
Scale 1:50 + 1:100			
Date	Drawn by		
Oct. '23	C.M.C.		
Drg. No.		Rev.	
7204:23		A	