



Red line plan - 1-4 Brewster Close garages - Location Plan

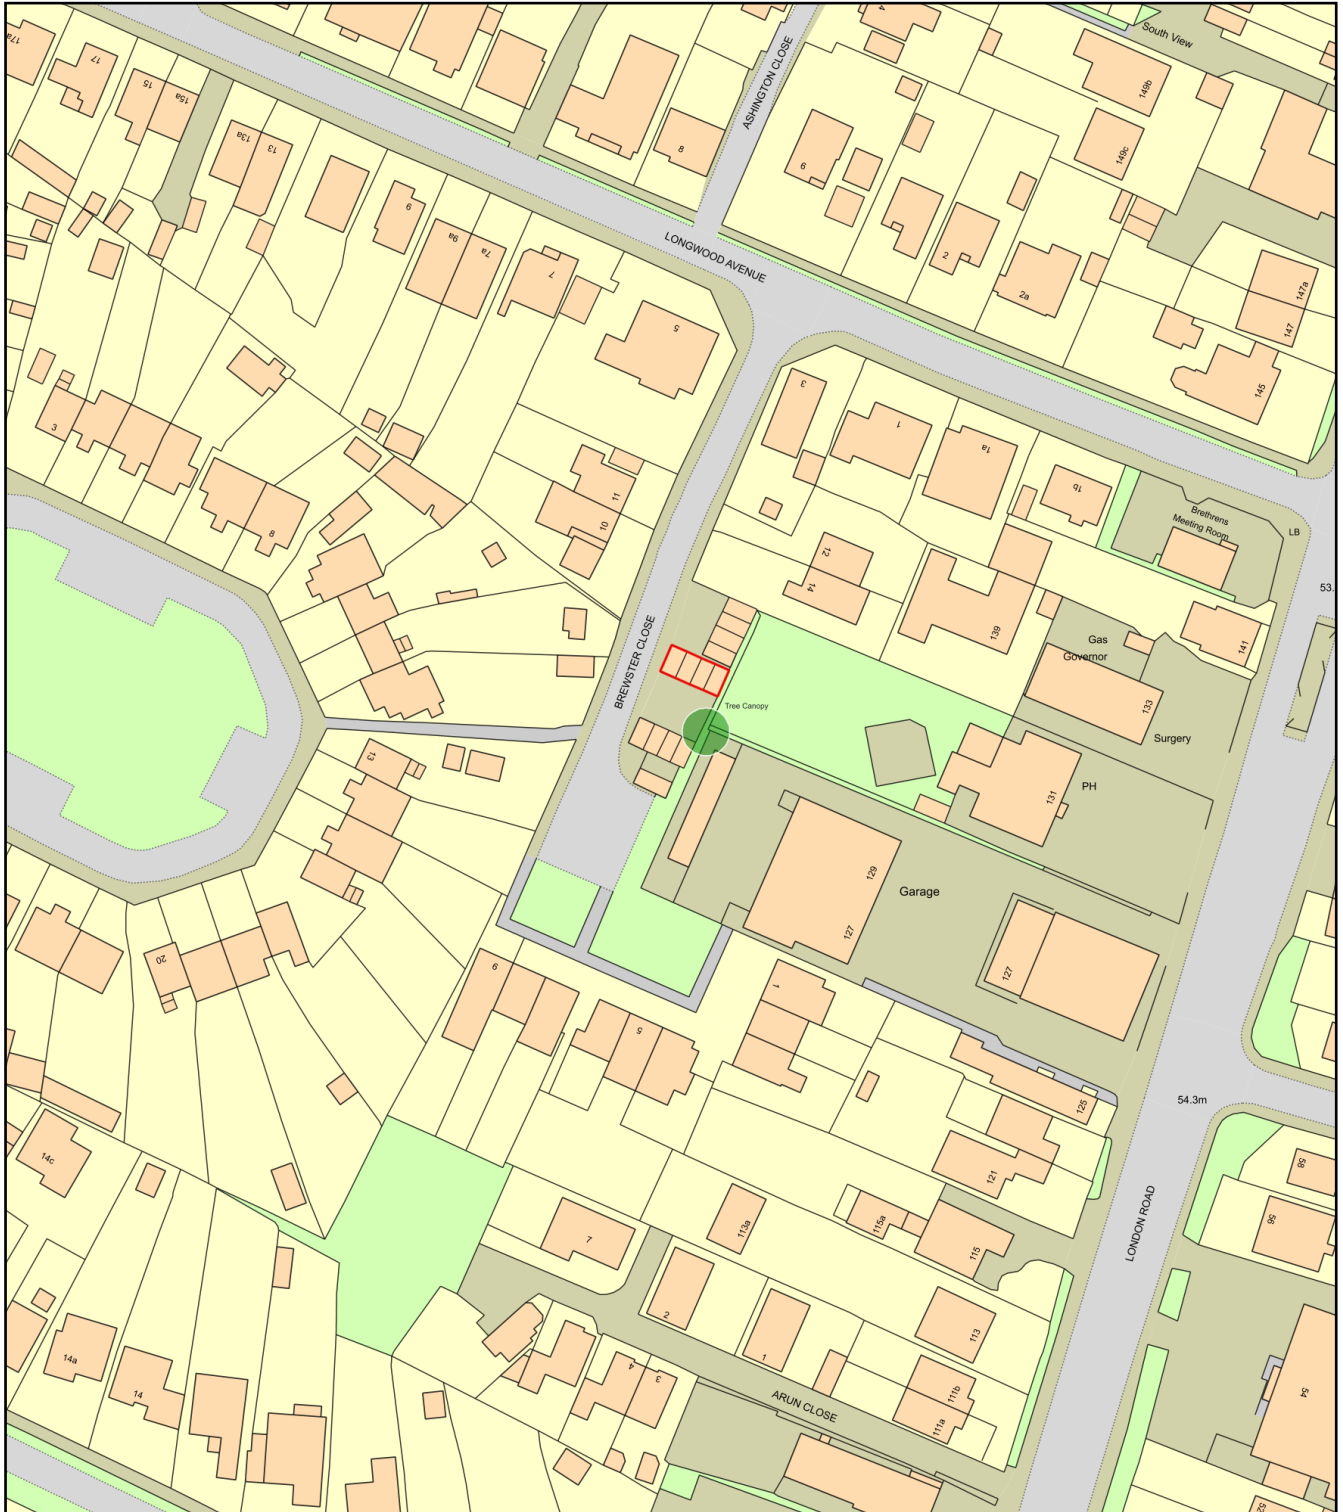

0 50
Metres

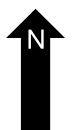

Plan Produced for: Lesley Sommerville

Date Produced: 20 Sep 2023

Plan Reference Number: TQRQM23263121913319

Scale: 1:1250 @ A4