


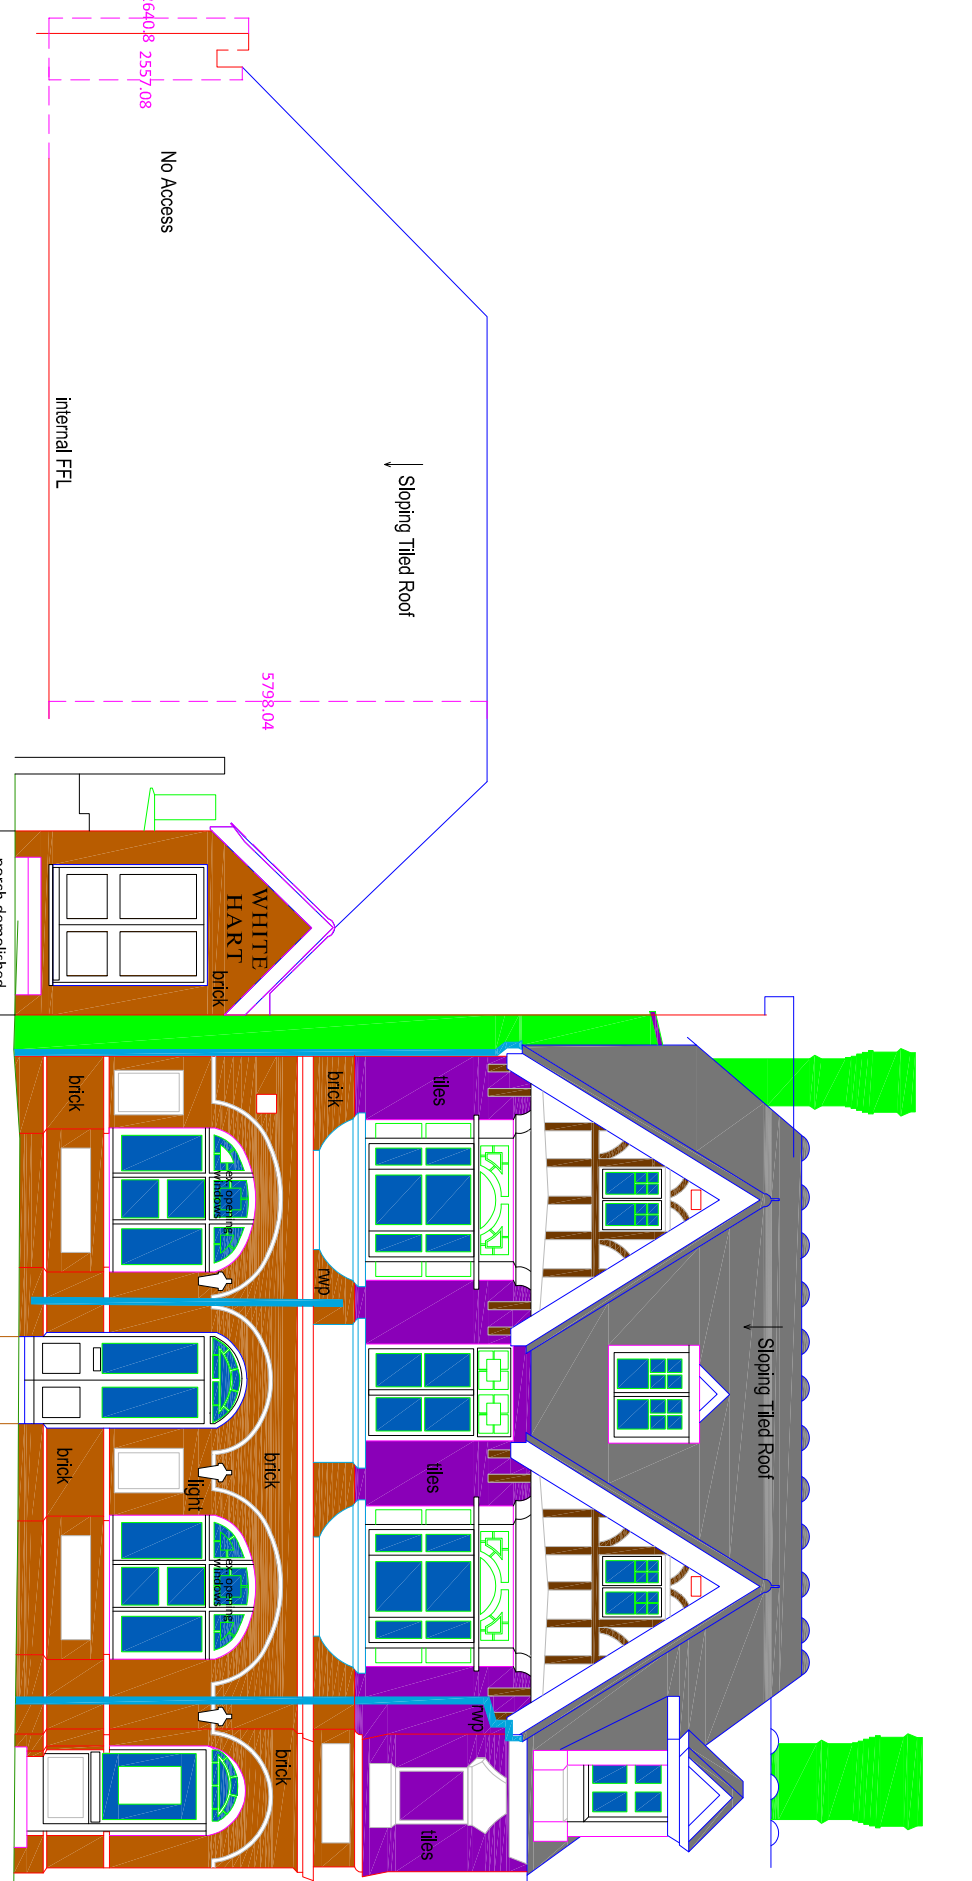


Existing West Elevation




Proposed West Elevation




Existing & Proposed South Elevation

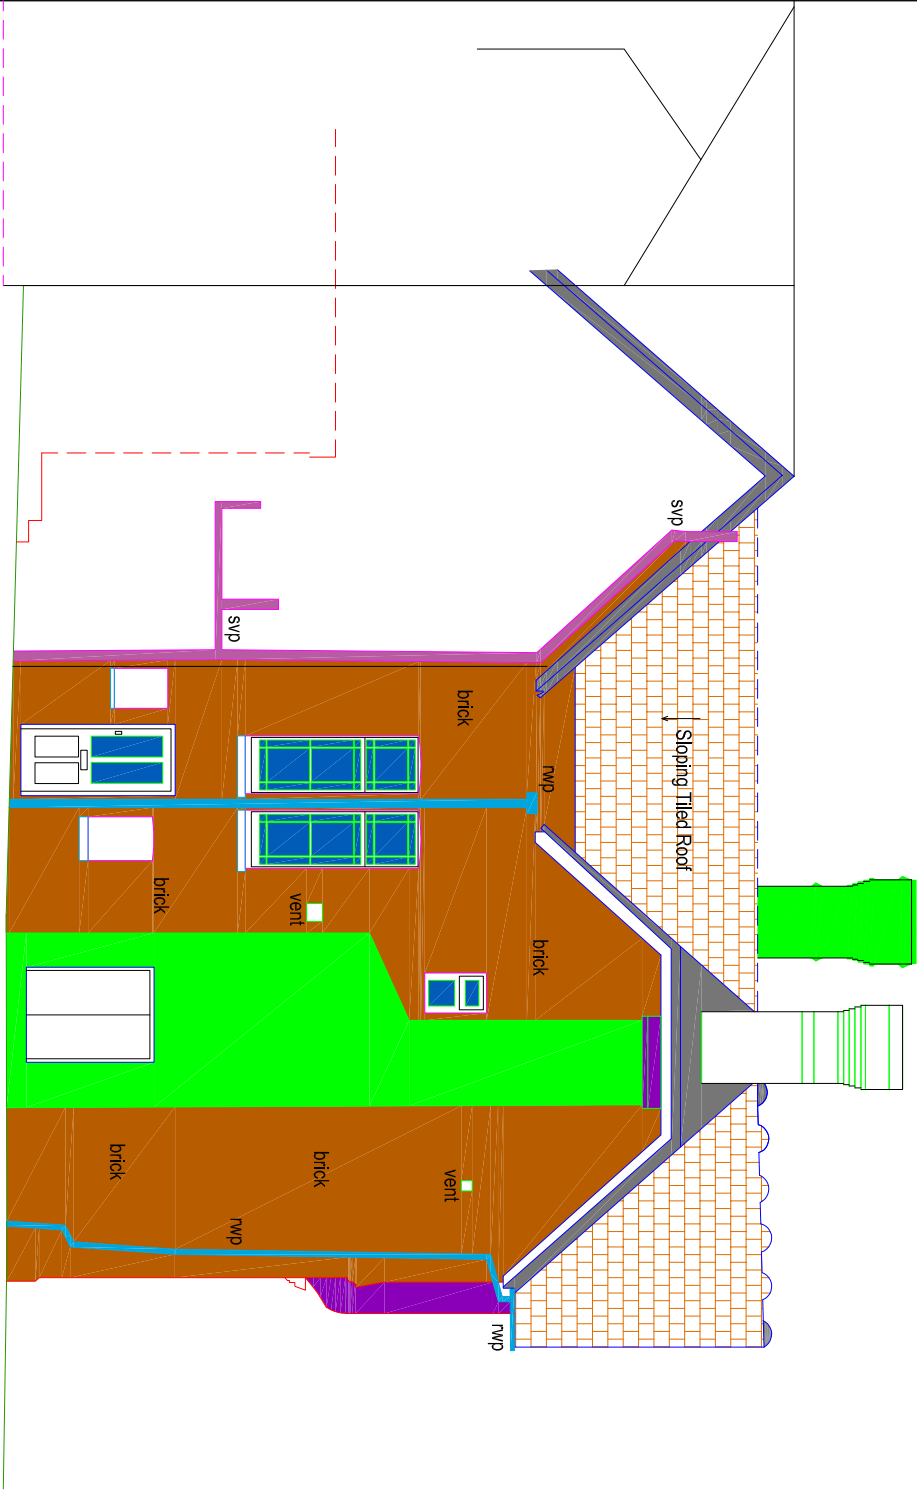


Existing North Elevation-Main Building

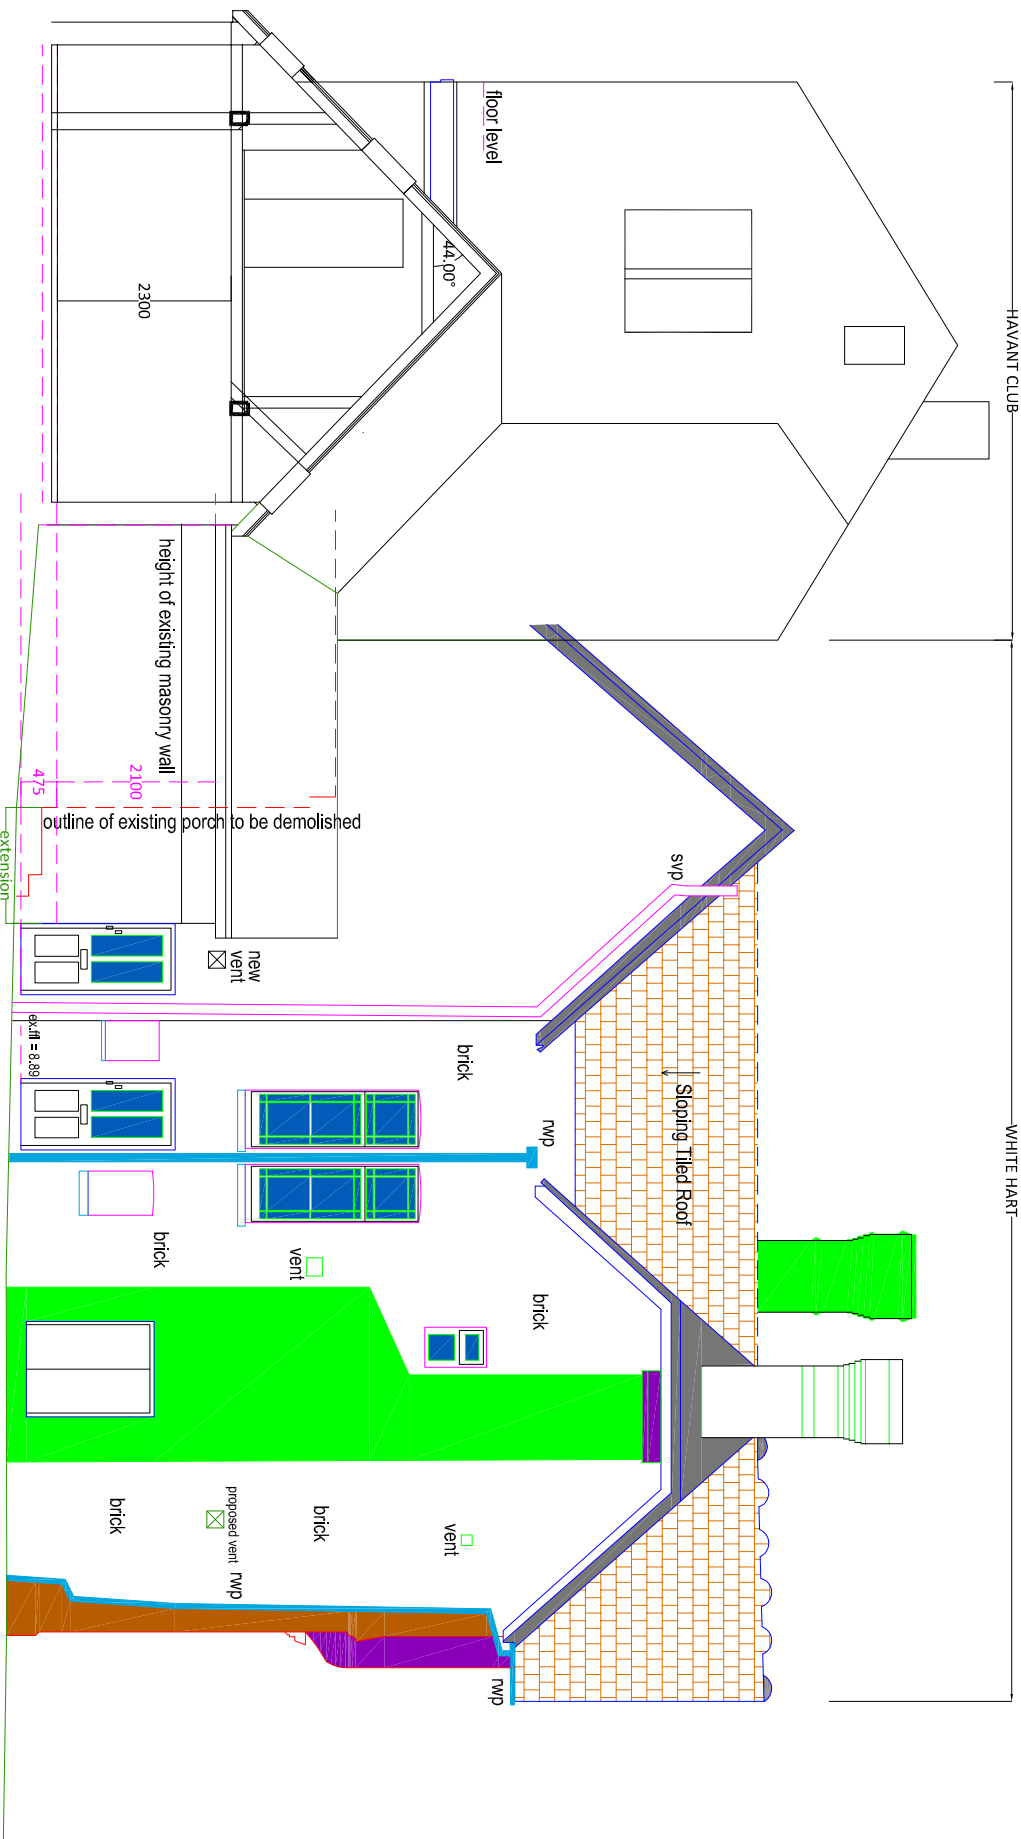


Proposed North Elevation-Main Building

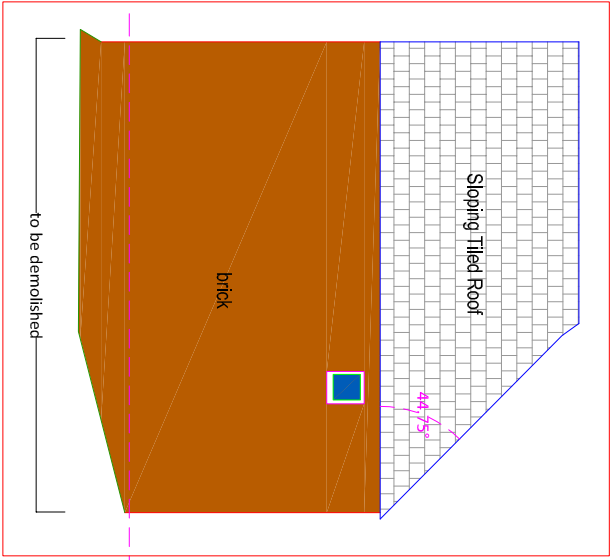


Existing East Elevation Outbuildings

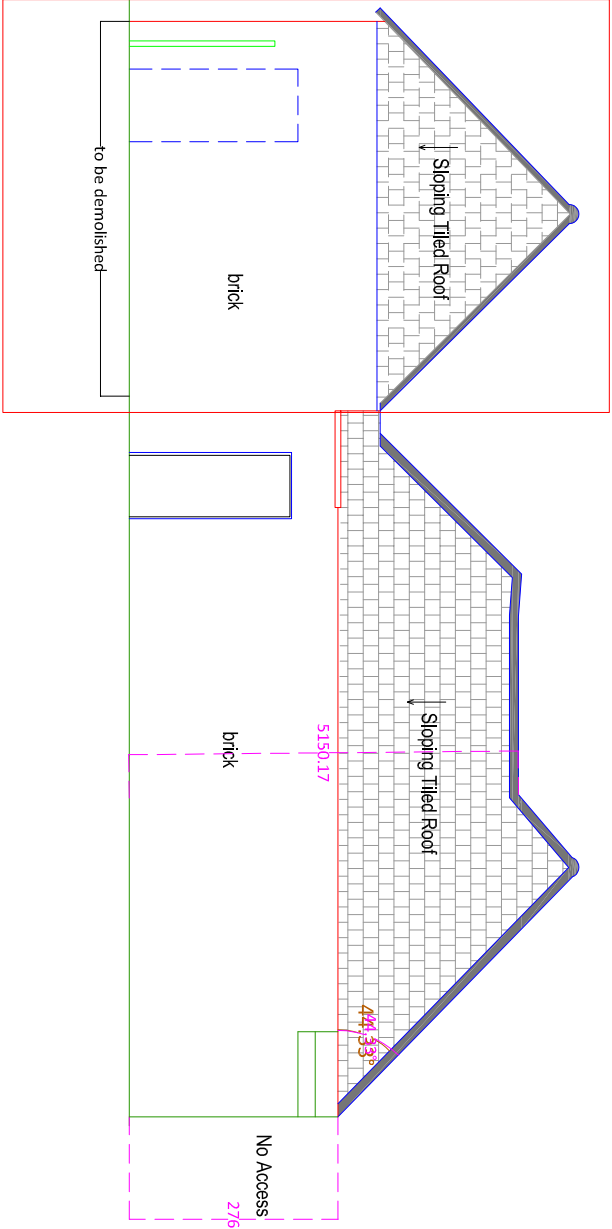


Existing North Elevation - Outbuildings

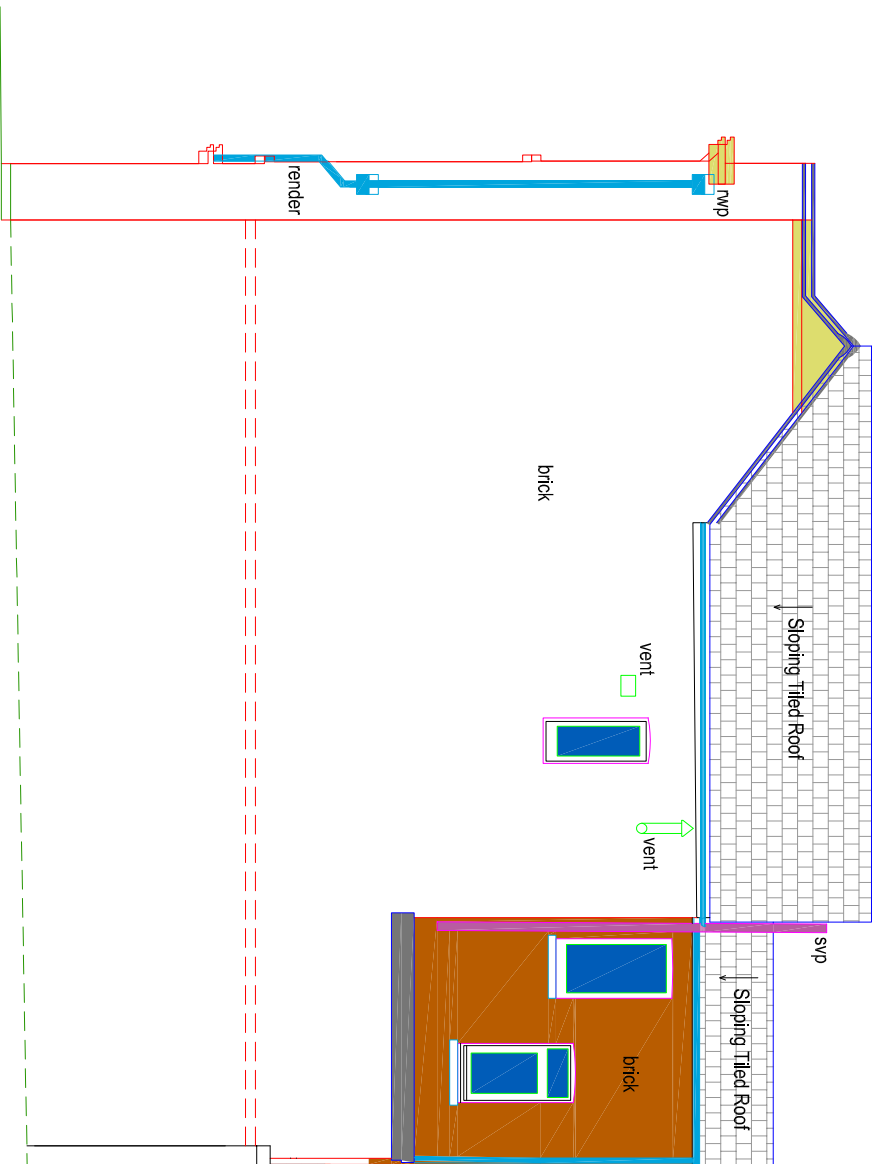

Havant Club Profile

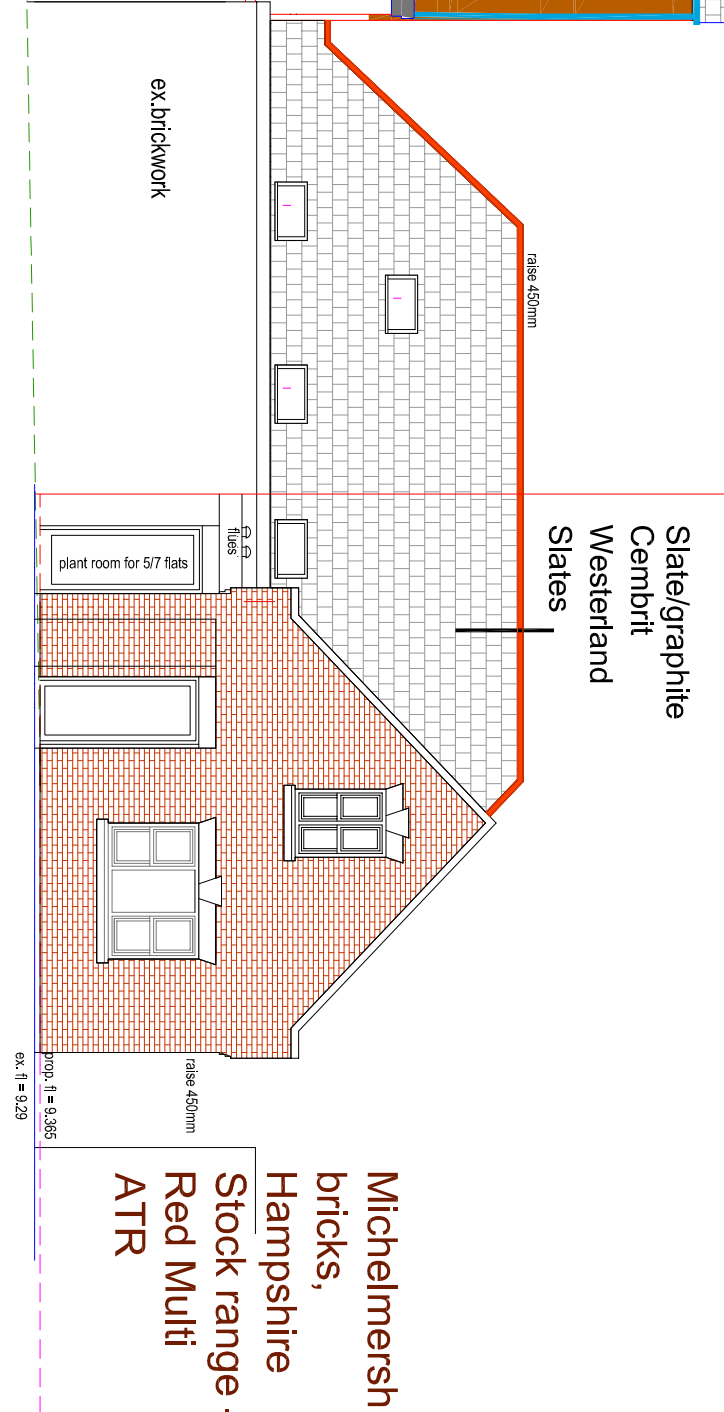

Proposed East Elevation Apartments

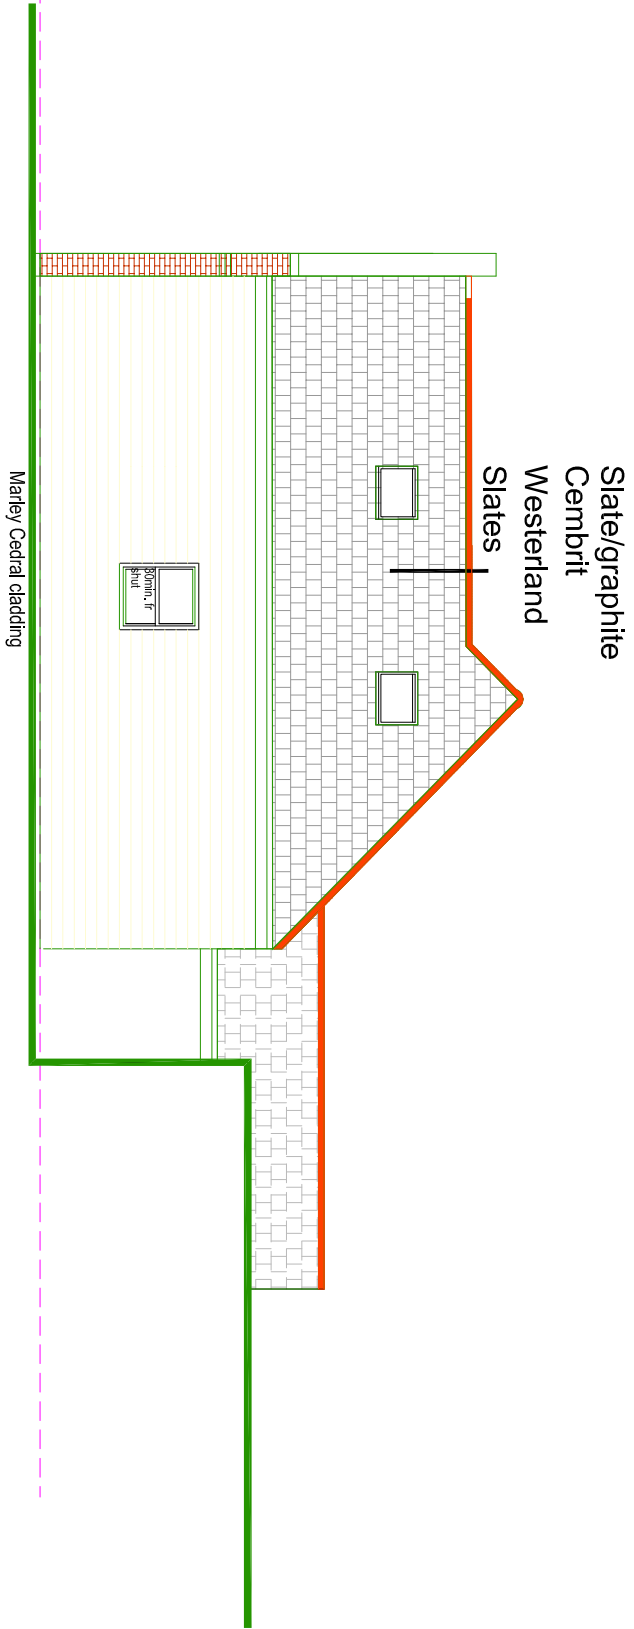

Proposed North Elevation-Outbuildings Apartments