


PARKING ANYONE 11.000 11.000

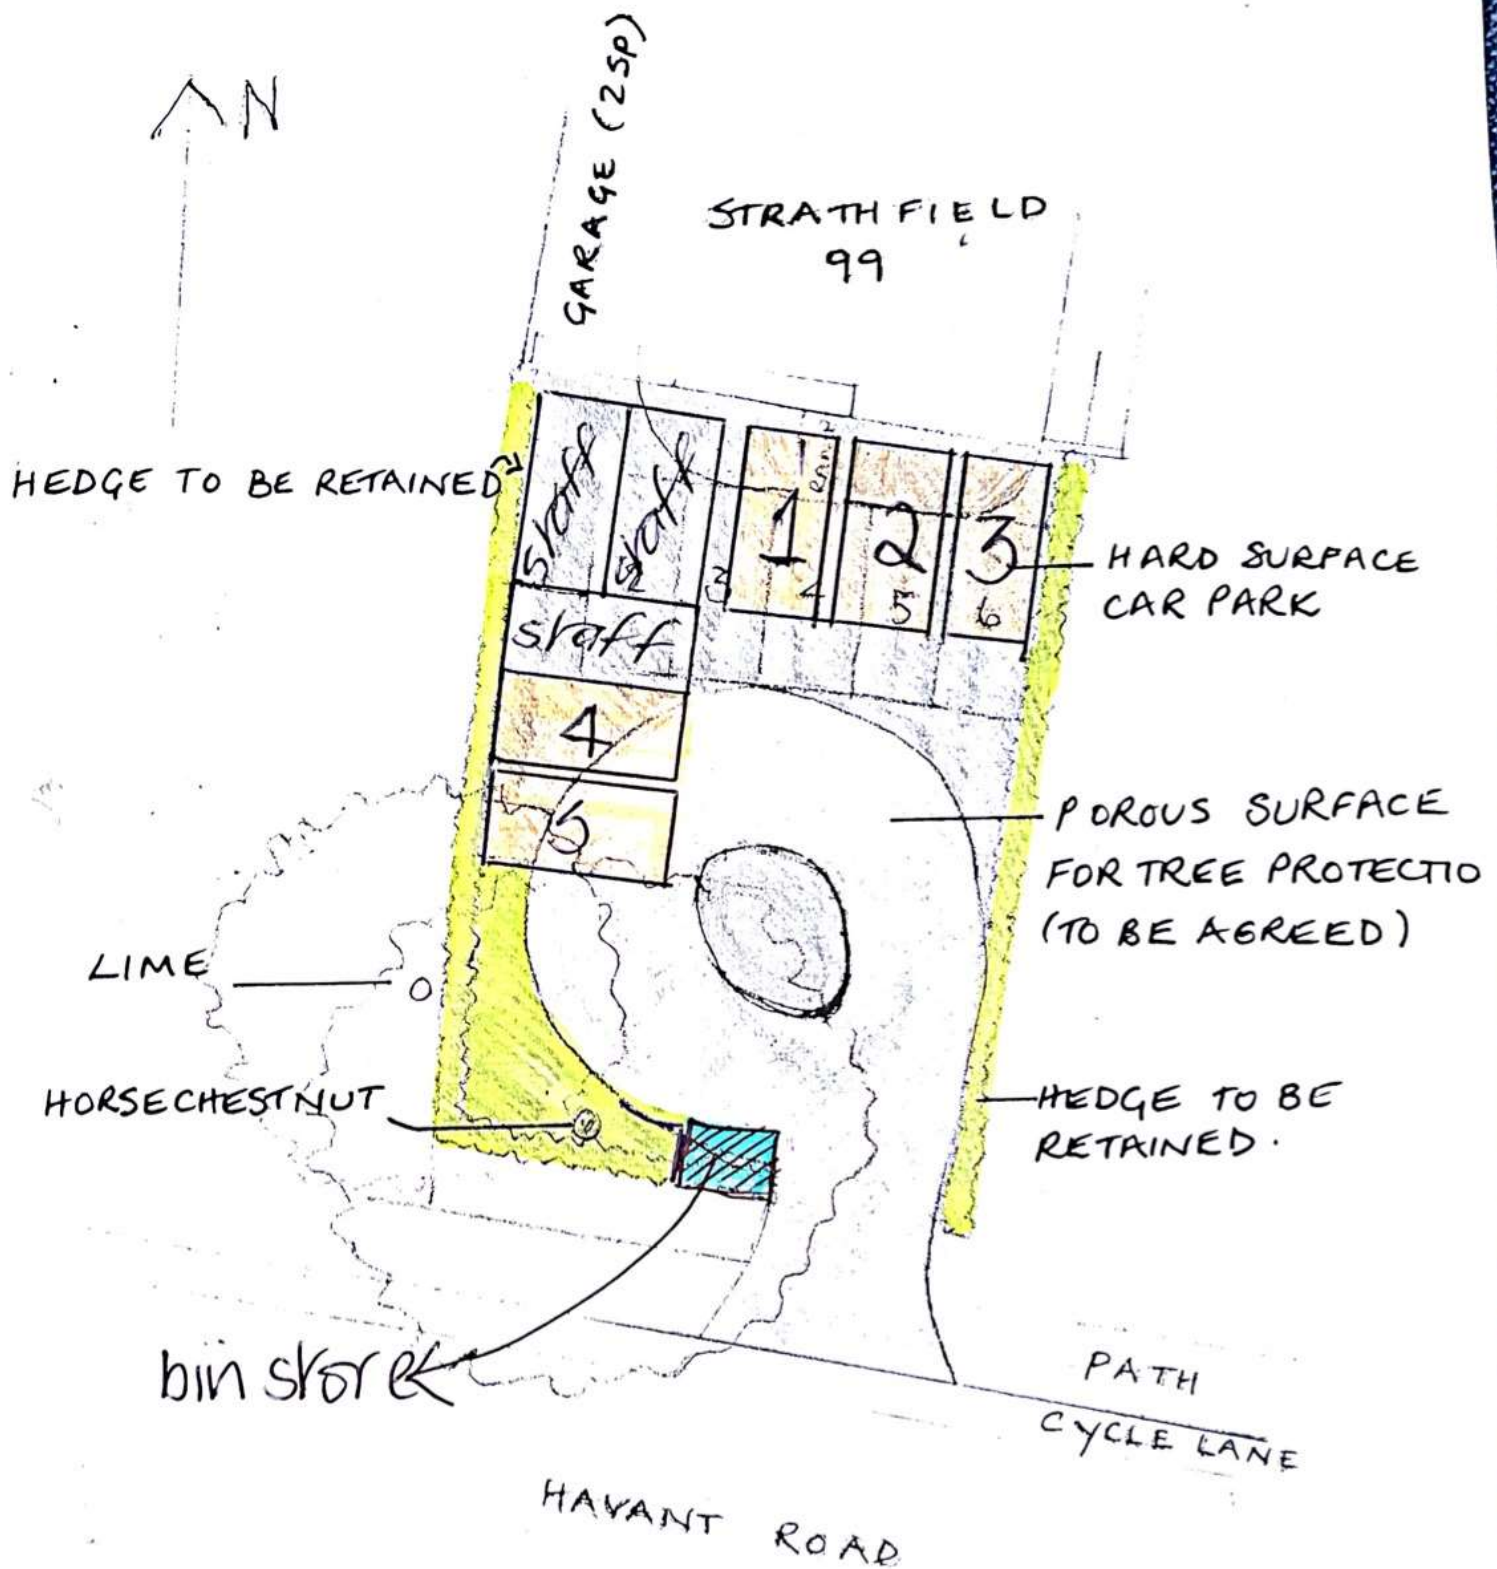

PROPOSED CHANGE OF USE TO DAY NURSERY

STRATHFIELD, 99 HAVANT ROAD, EMSWORTH.