
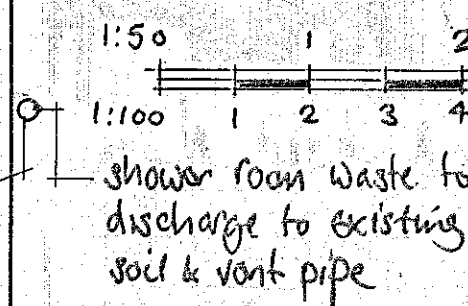
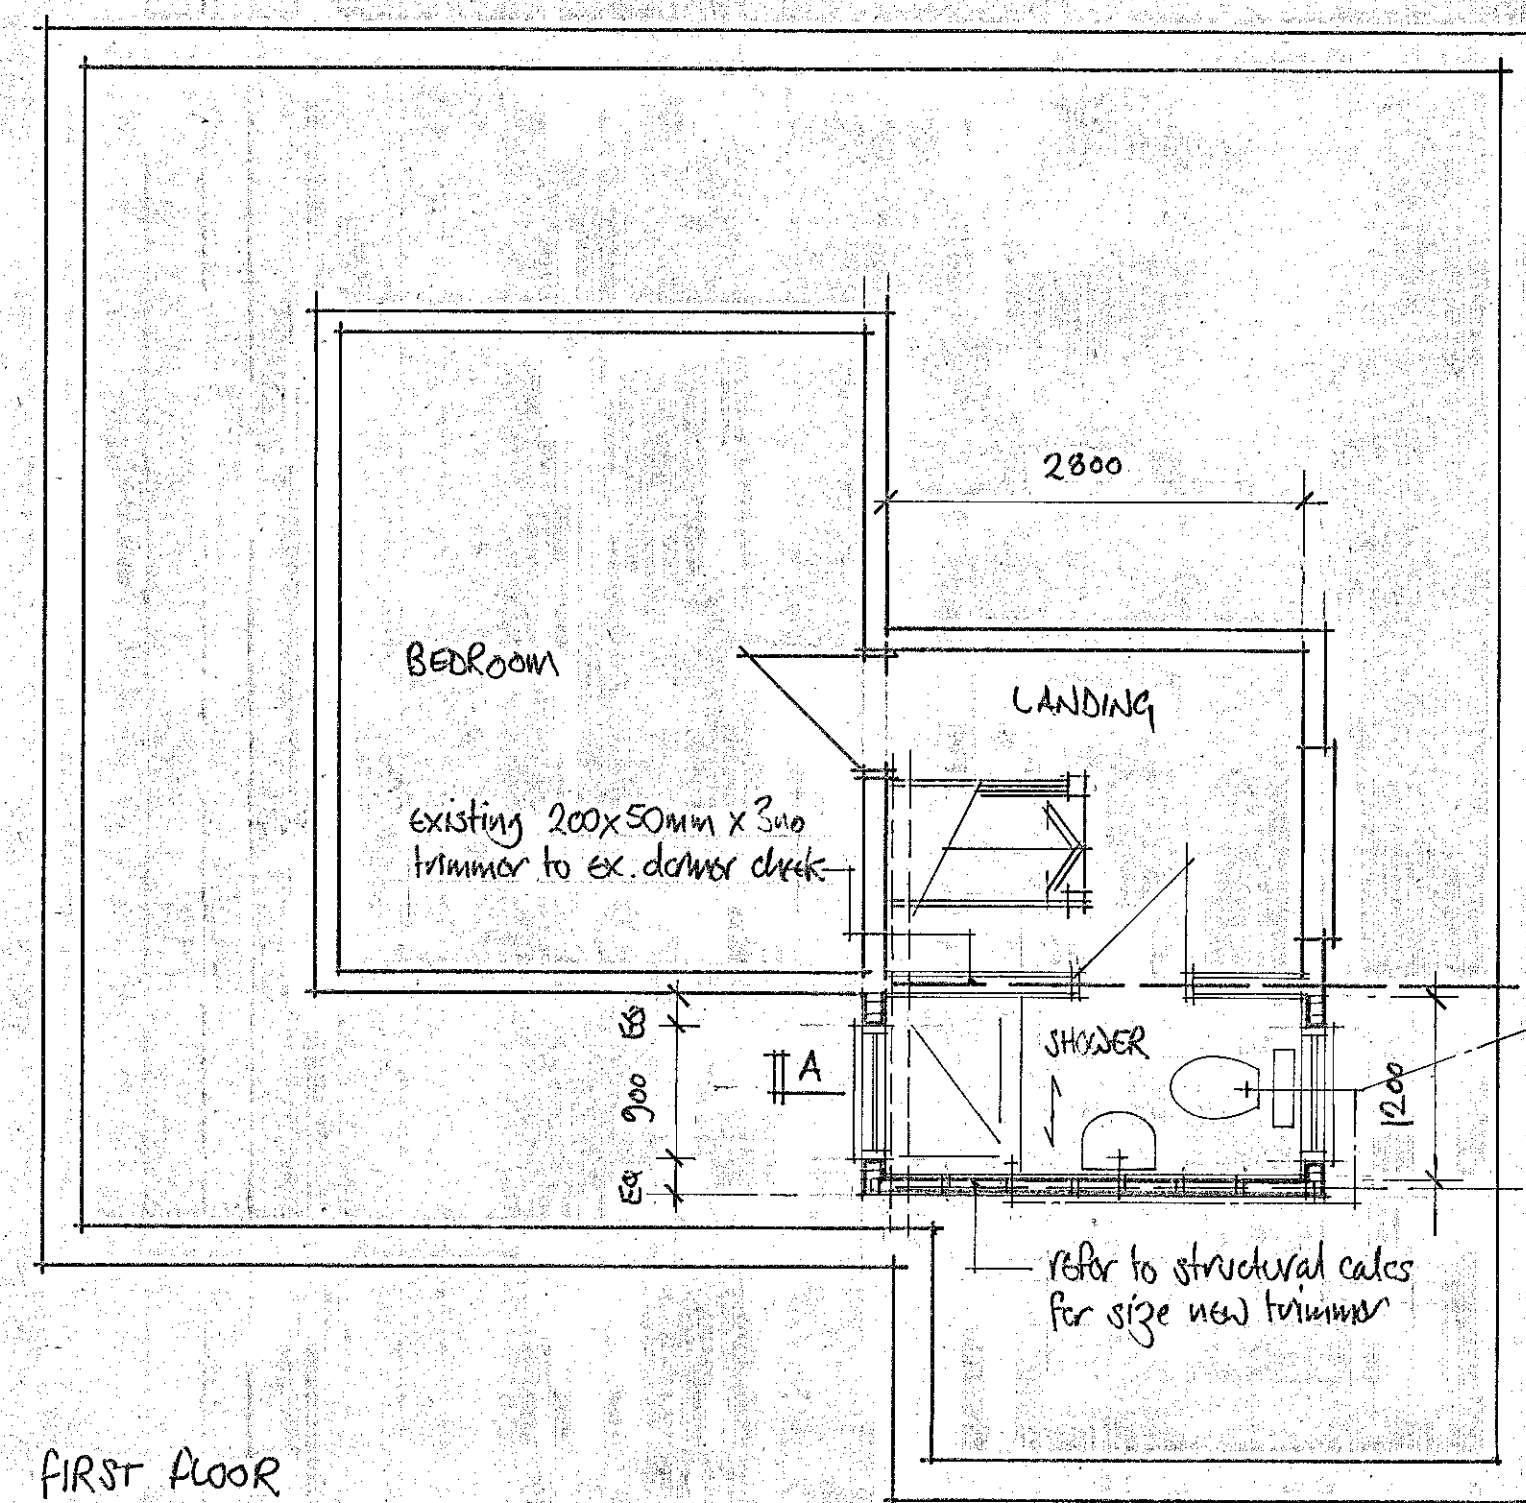
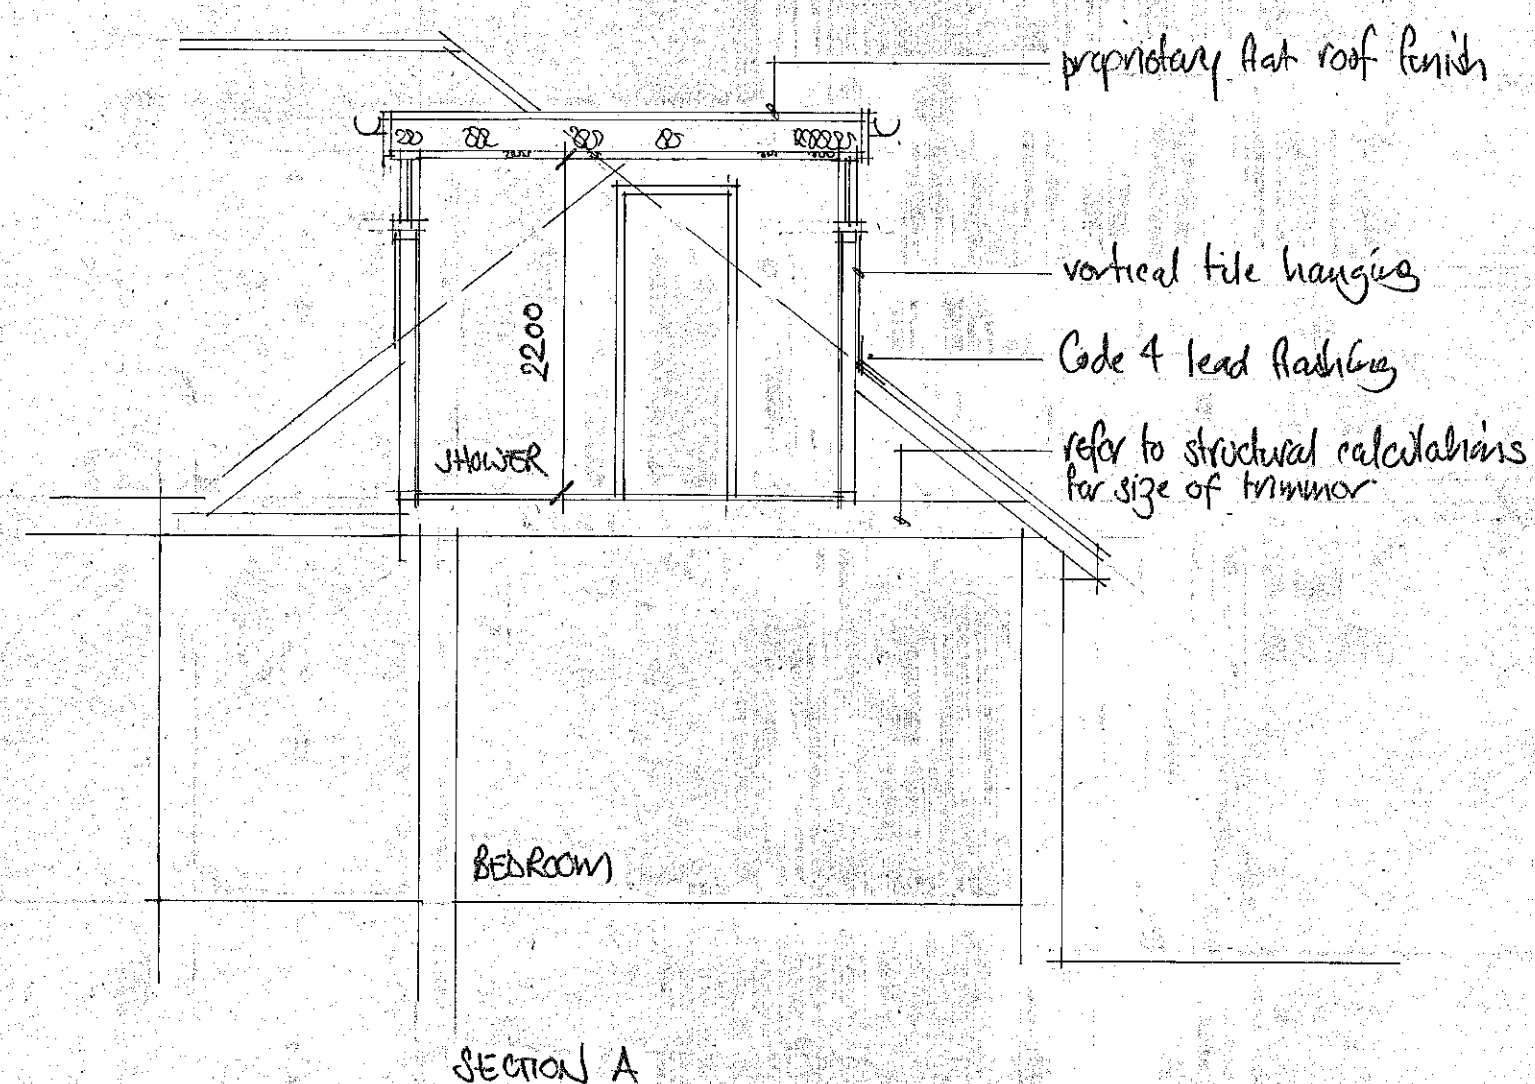
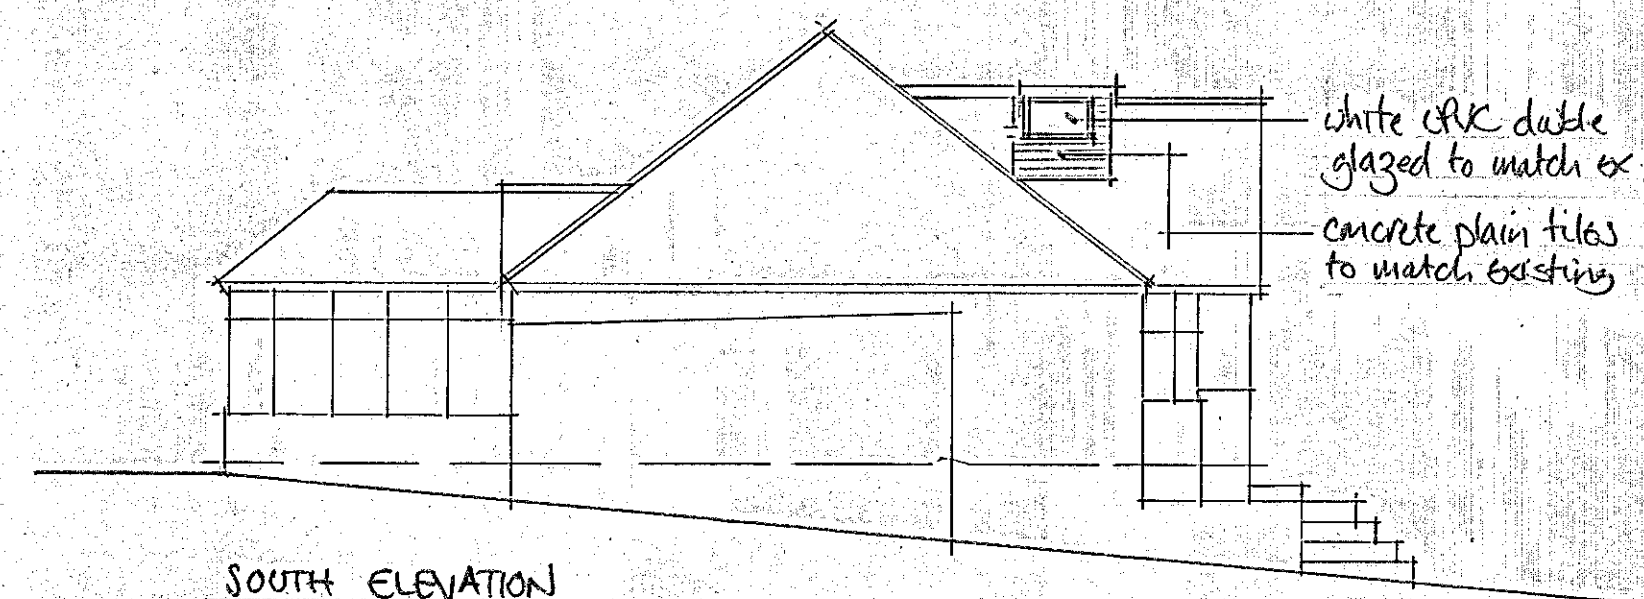


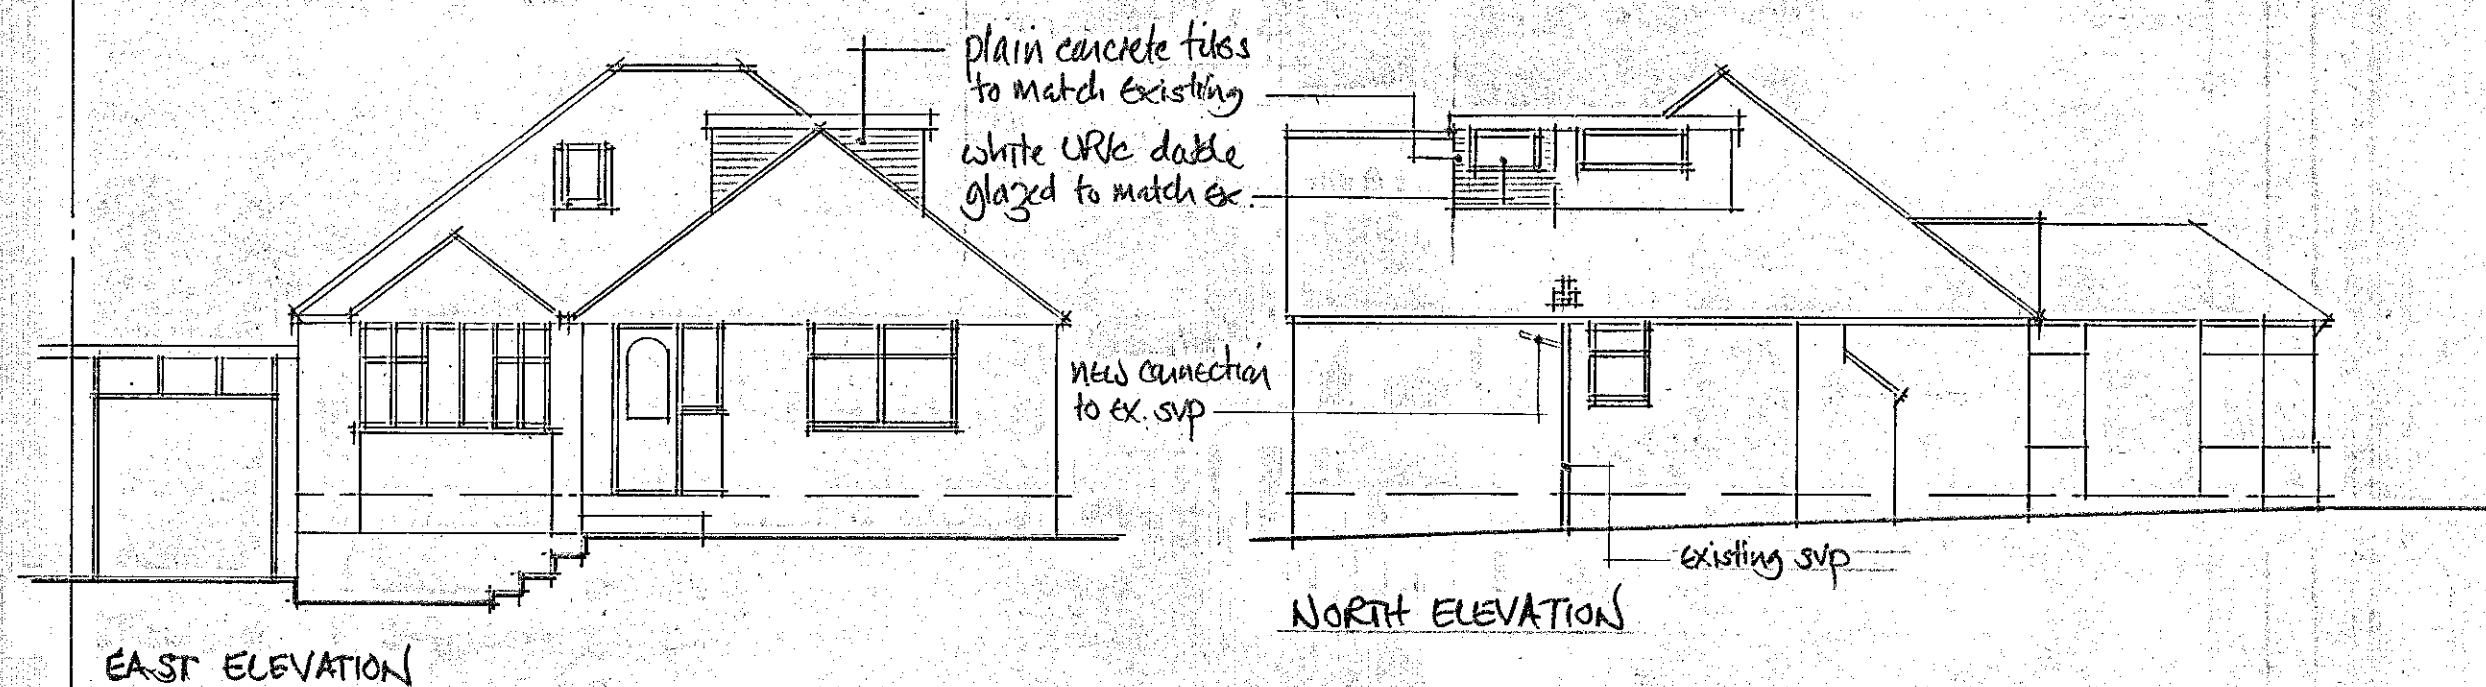

shower room waste to discharge to existing soil & vent pipe

MR T PARSONS		
36 HAZELWOOD AVENUE		
PROPOSED PLAN & ELEVATIONS		
1:50	1:100	JULY 23
		36.102