


Rev date				
----------	--	--	--	--

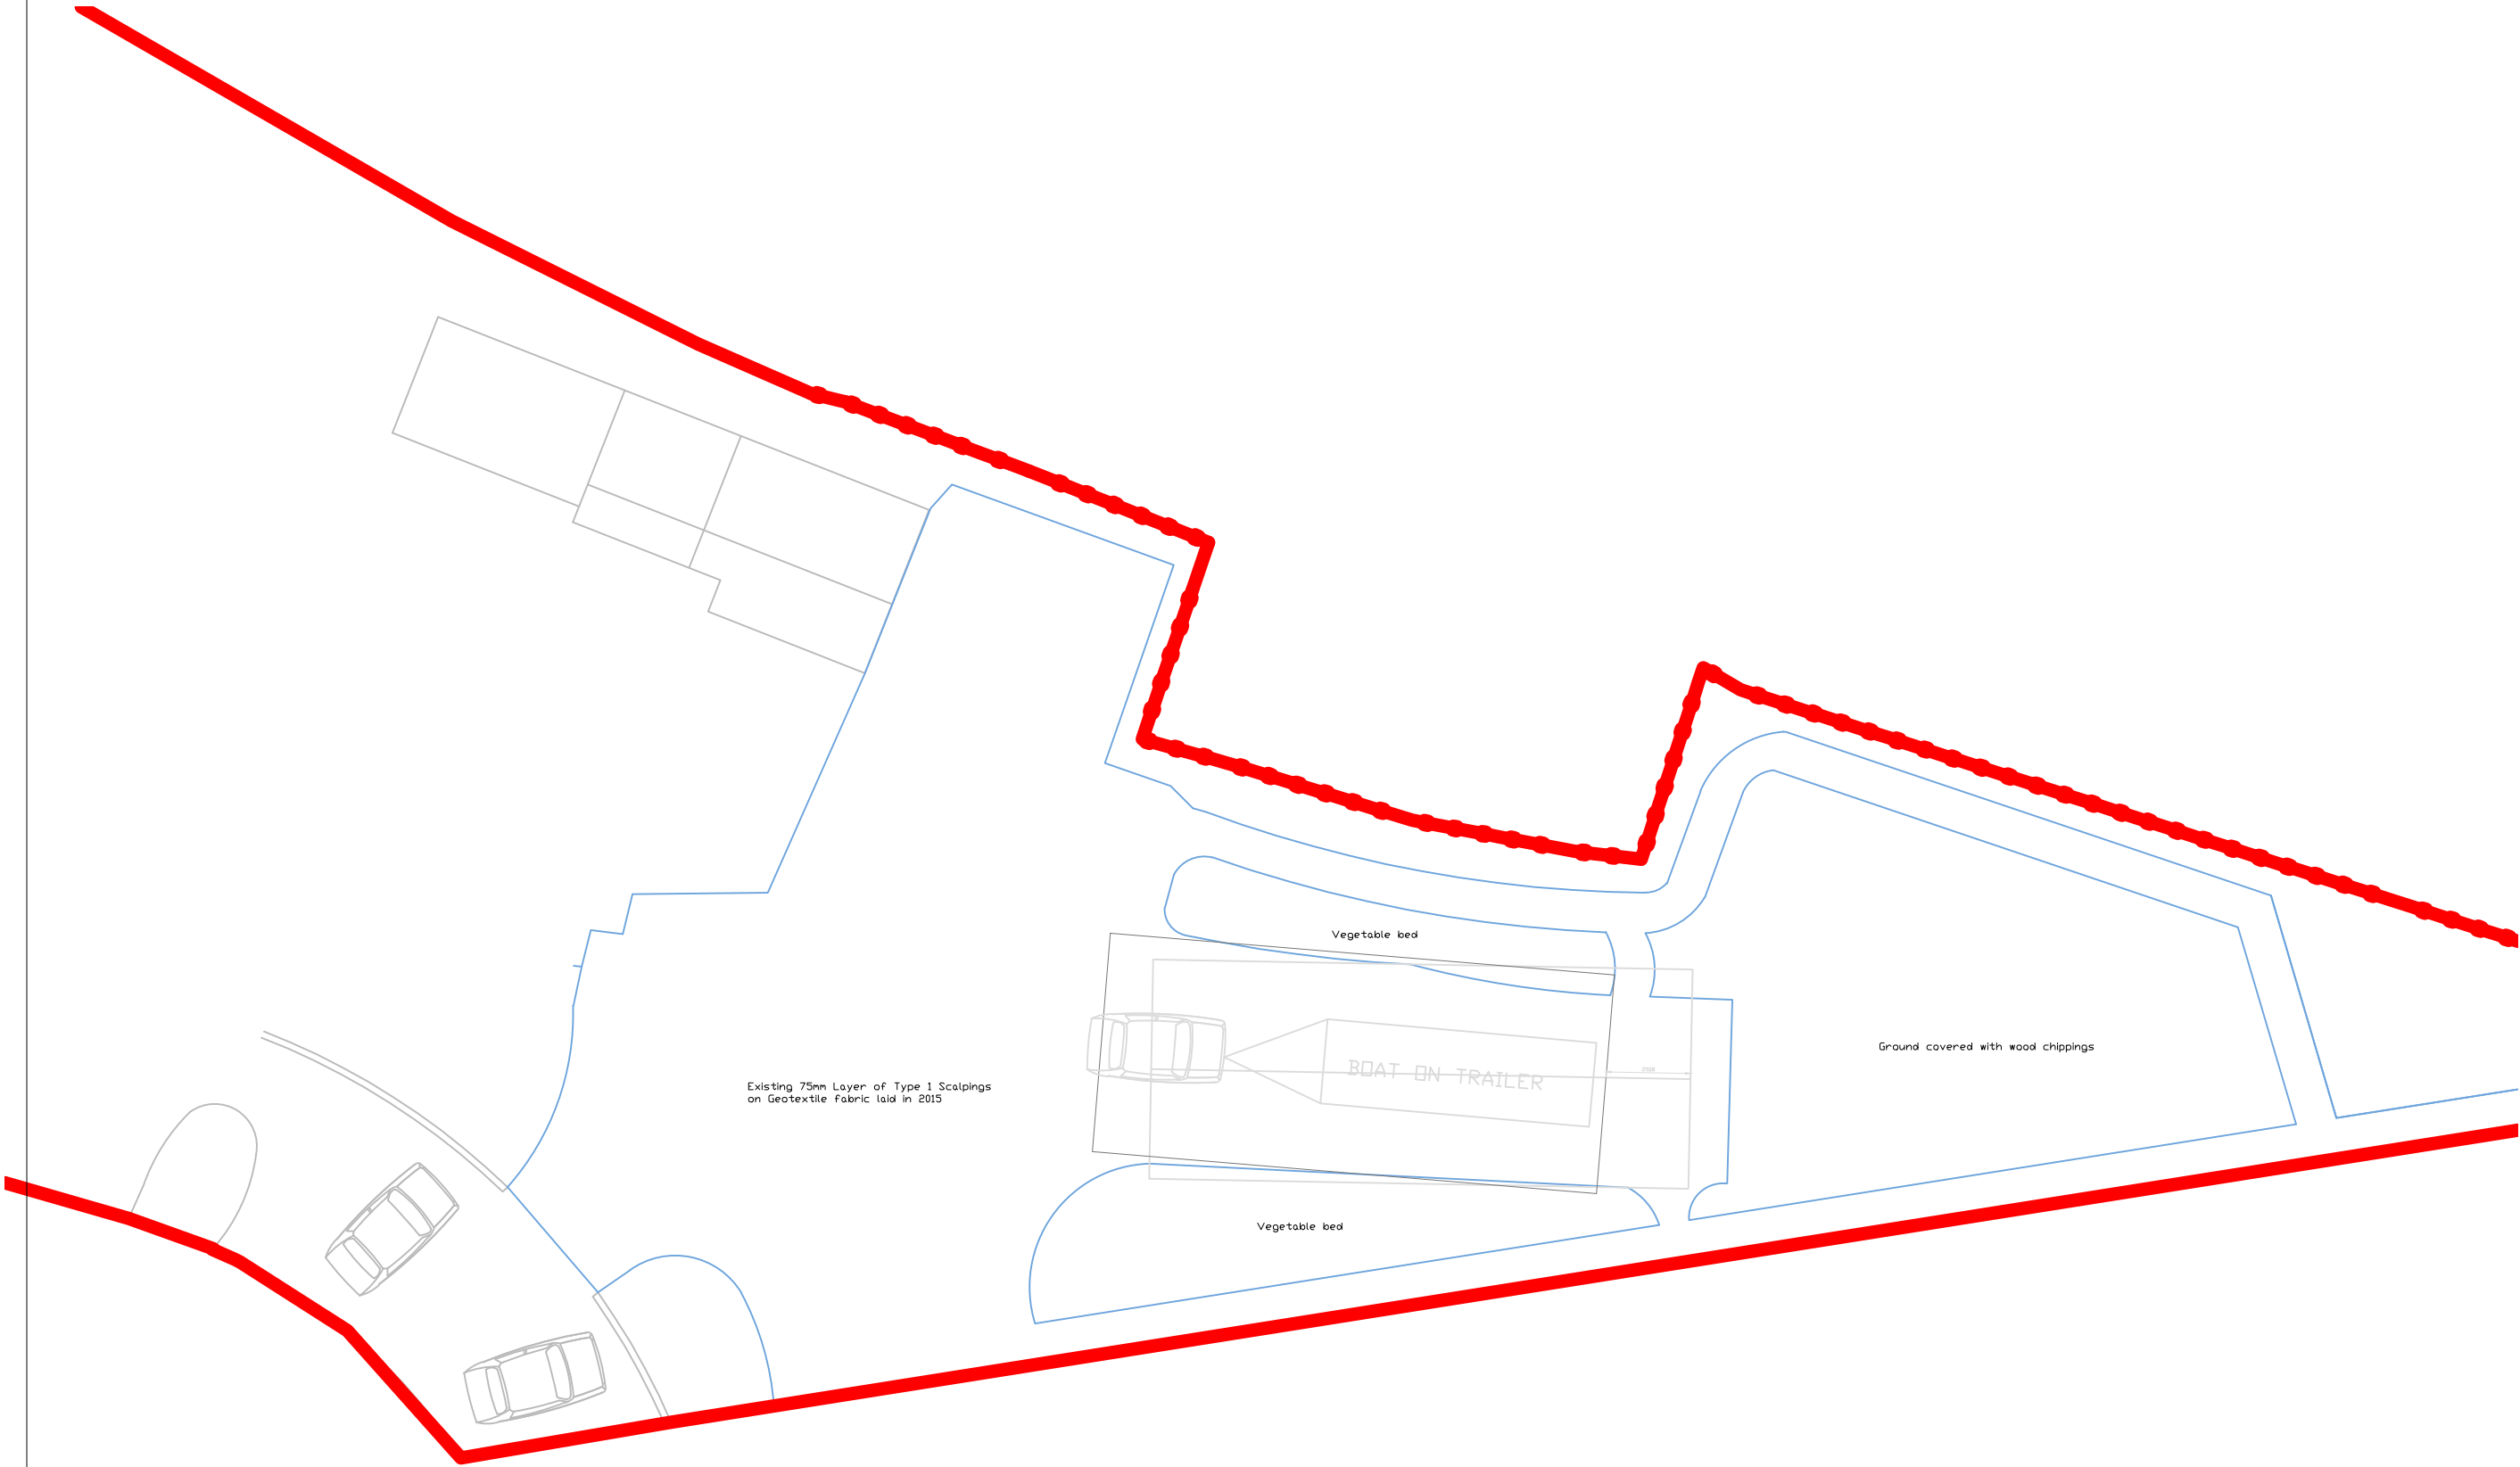

Date	20.11.23	Drawn	EM	Checked by		Date checked		Client	Mr&Mrs MILLERS
Scale	1/200	Drawing title			Existing Drive/Footpath Layout Plan			Project	Boat shed
105/31								Address	8 Northlands Park Emsworth,Hants,PO10 7EY

Merco Place Ltd
8 Northlands Park,
Emsworth, Hampshire
PO10 7EY
Tel: 01243378222
www.mercoplace.co.uk