SITE LAYOUT 1:200

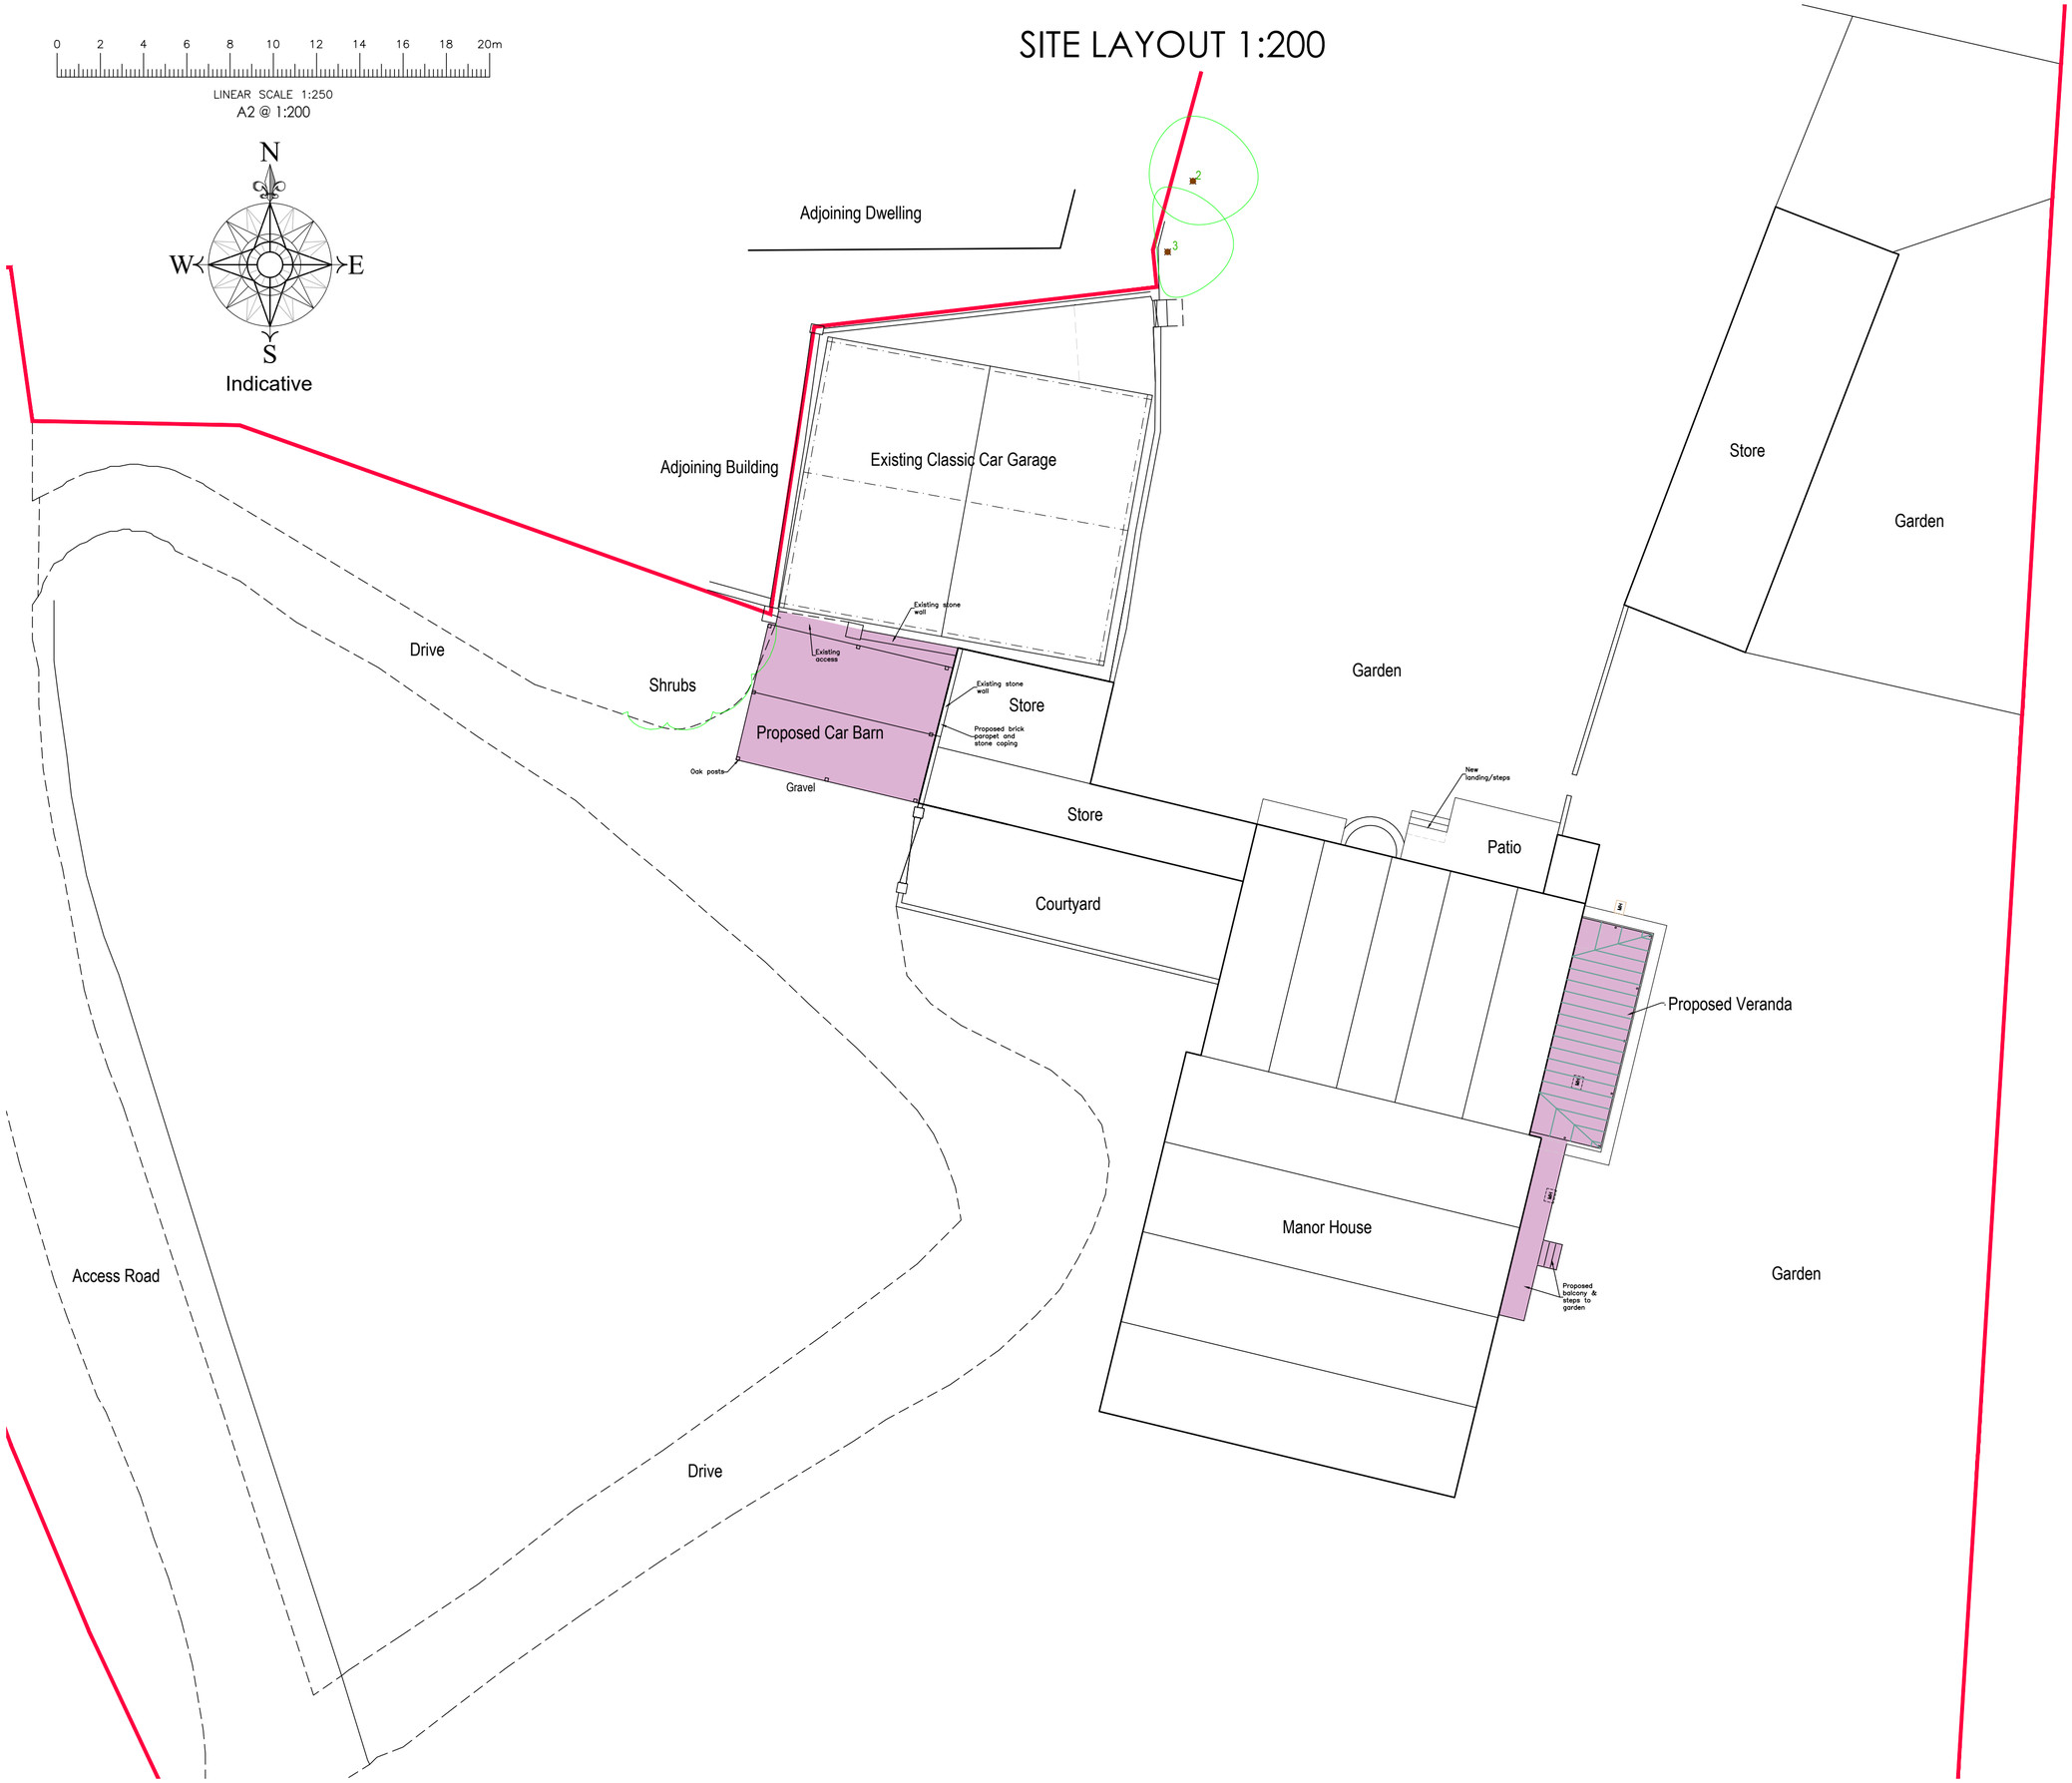

RIBA Chartered Practice

arb Architects Registration Board

This drawing is the copyright of ADP Architects Ltd. It may not be altered or reproduced in any form, or passed onto Third Parties without the written consent of ADP Architects Ltd.

Drawing For Planning Purposes Only

All dimensions and details on this drawing are for planning purposes and should not be used for fabrication and erection purposes. DO NOT scale from this drawing, except for planning purposes, use figured dimensions if available. Any discrepancies should be highlighted without delay.

Note: This drawing has been produced with information from a topographical survey carried out by others. All information therefore derived from the survey drawing is assumed to be accurate and ADP Architects Ltd cannot be held accountable for any discrepancies discovered on site.

IF IN DOUBT ASK FOR CONFIRMATION.

The site is based on Ordnance Surveys Promap. Crown Copyright. Licence Number 100022432

LEGEND

- Existing trees
- Existing hedges/planting
- Proposed planting (subject to detailed landscape design)
- 8.70 Existing Levels
- 8.50 Proposed levels – dpc/finished floor & & finished ground levels (subject to engineers design)
- Proposed SW drainage
- Existing foul drainage
- Proposed foul drainage

Foul & sw drains where shown are for guidance purposes only & may vary due to site conditions, local water authority & building control approval, etc.

Local water authority approval will be required when building over or close to a sewer. Previously shared private drains are now likely to be considered public sewers.

rev:	date:	note:
-		

adp architects & urban designers
Tel: 0845 365 1475
Email: mail@adp-ltd.co.uk
www.adparchitectsltd.co.uk
Richmond Court, 94 Botley Road, Park Gate, Southampton, SO31 1BA

project name/address:
Proposed Car Port
Manor House
Manor Road
Hayling Island

client:
Mrs J Gladdis

drawing title:
Site Layout & Roof Plan

job number:	drawing number:	revision:
1864	20	

drawing scale/size:	date:	drawn:
1:200 (A2)	Dec 22	