

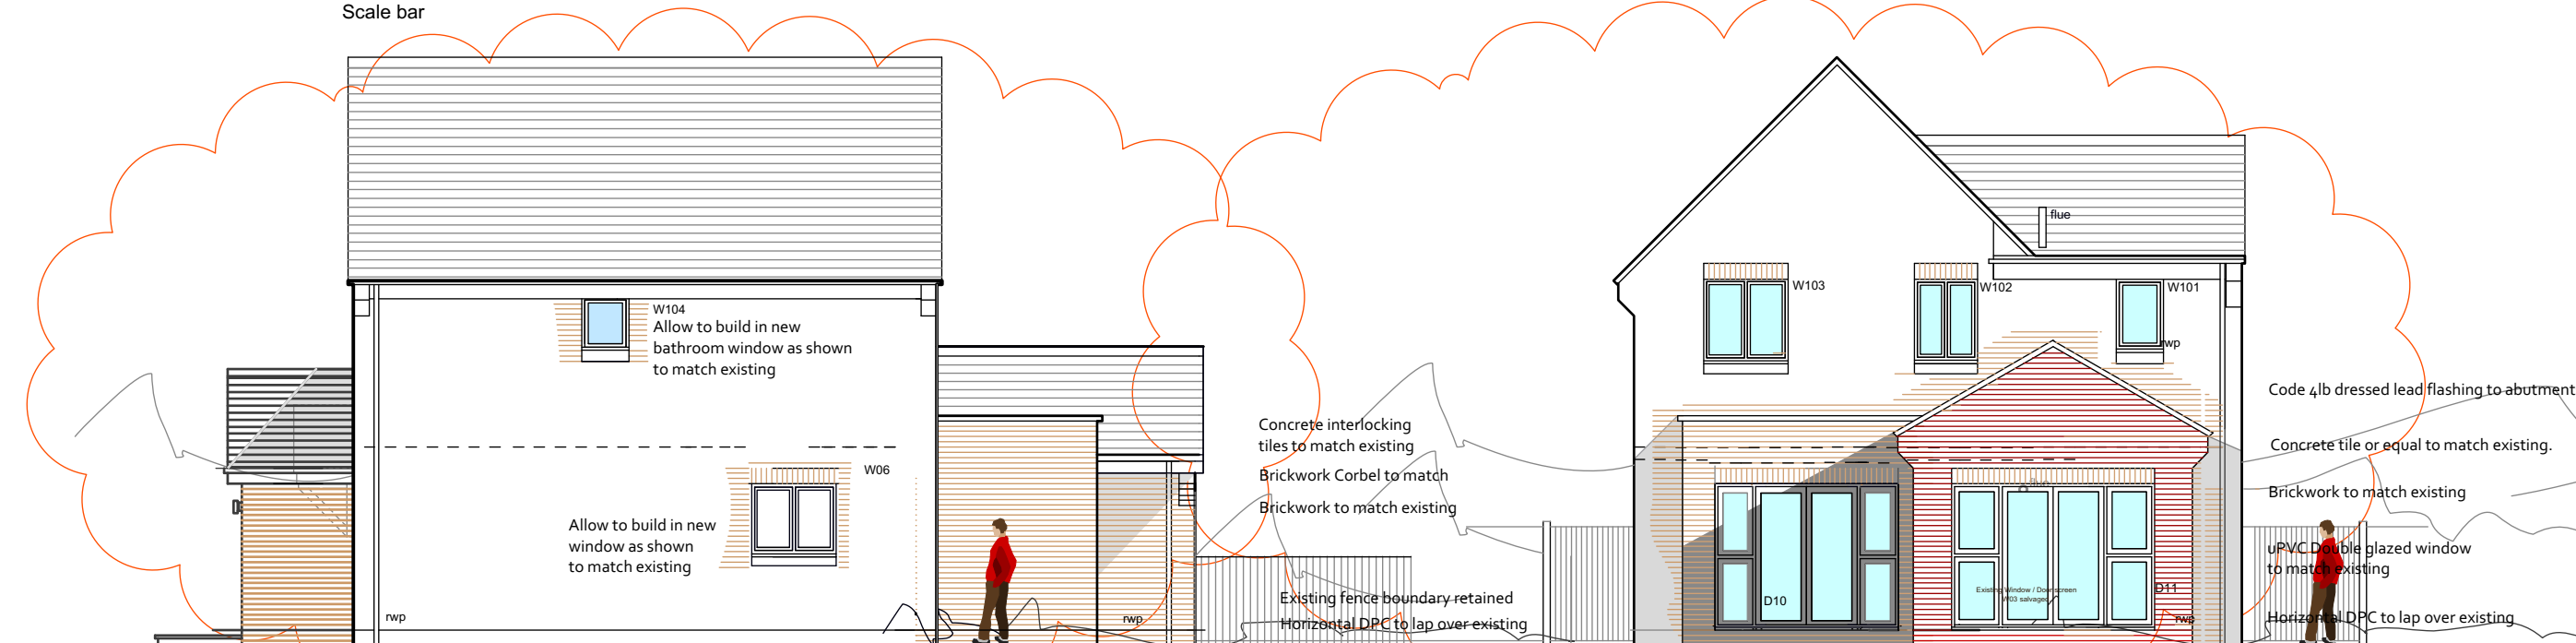


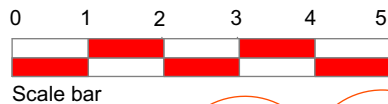

Proposed North Elevation

Proposed West Elevation

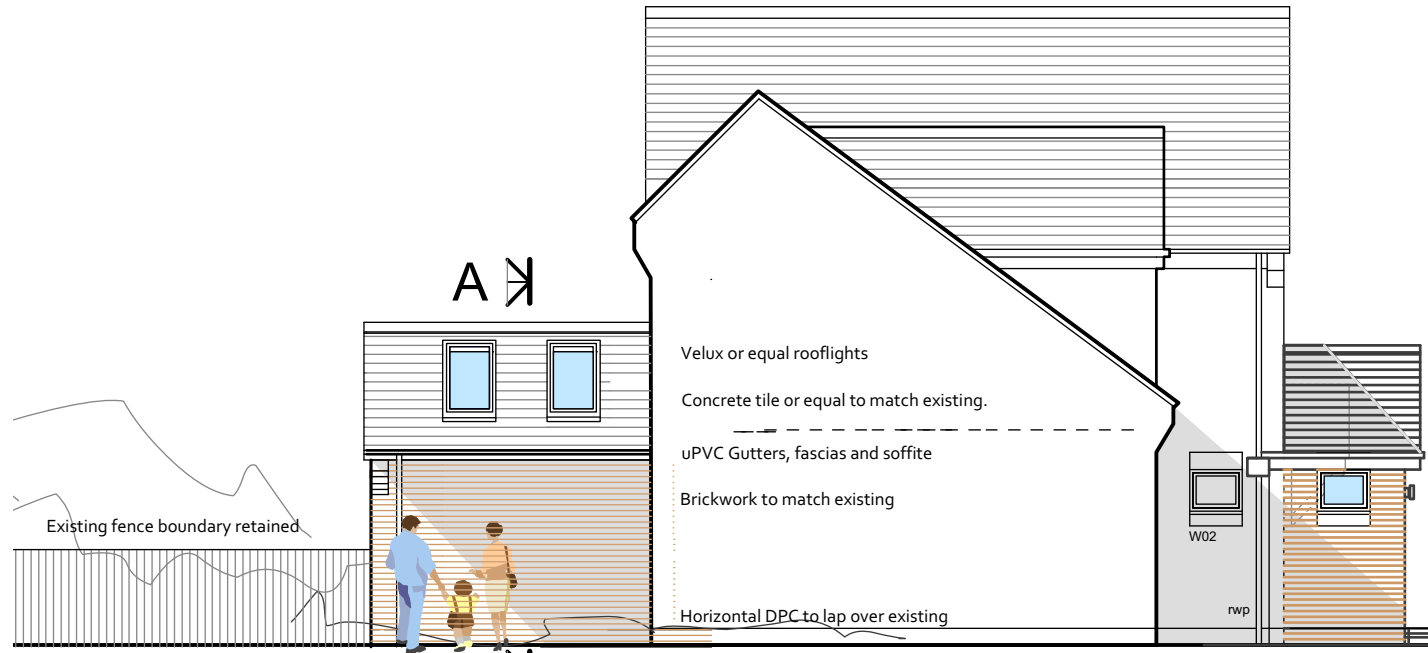

Proposed South Elevation



Proposed East Elevation

Building Regulations

Notes

rev	description	date	by
A	Preliminary for comments	09.10.22	LR
B	Building Regulations	20.10.22	LR
C	Elevations revised to clients instructions.	26.10.22	LR
D	Clients revised scheme	10.02.23	LR
E	Clients Dimensions added	17.02.23	LR
F	Address line amended - East Elevation modified	01.03.23	LR

Project : Alterations & Improvements to :
17 St. Benedict Road, Hayling Island.
Hampshire. PO11 9FN
Client: Mr & Mrs Jose
Title : Proposed Elevations
Drawing : Y9025_A1206 / Rev F

1. Proposed Elevations Scale 1 - 100 @A3
Architectural Planning Ltd.
Building Surveyors, Designers & Project managers.
1a Nutbourne Road, Sandy Point, Hayling Island, Hants . PO11 9RT .
Telephone : 02392 463994, mobile : 07795 633100