
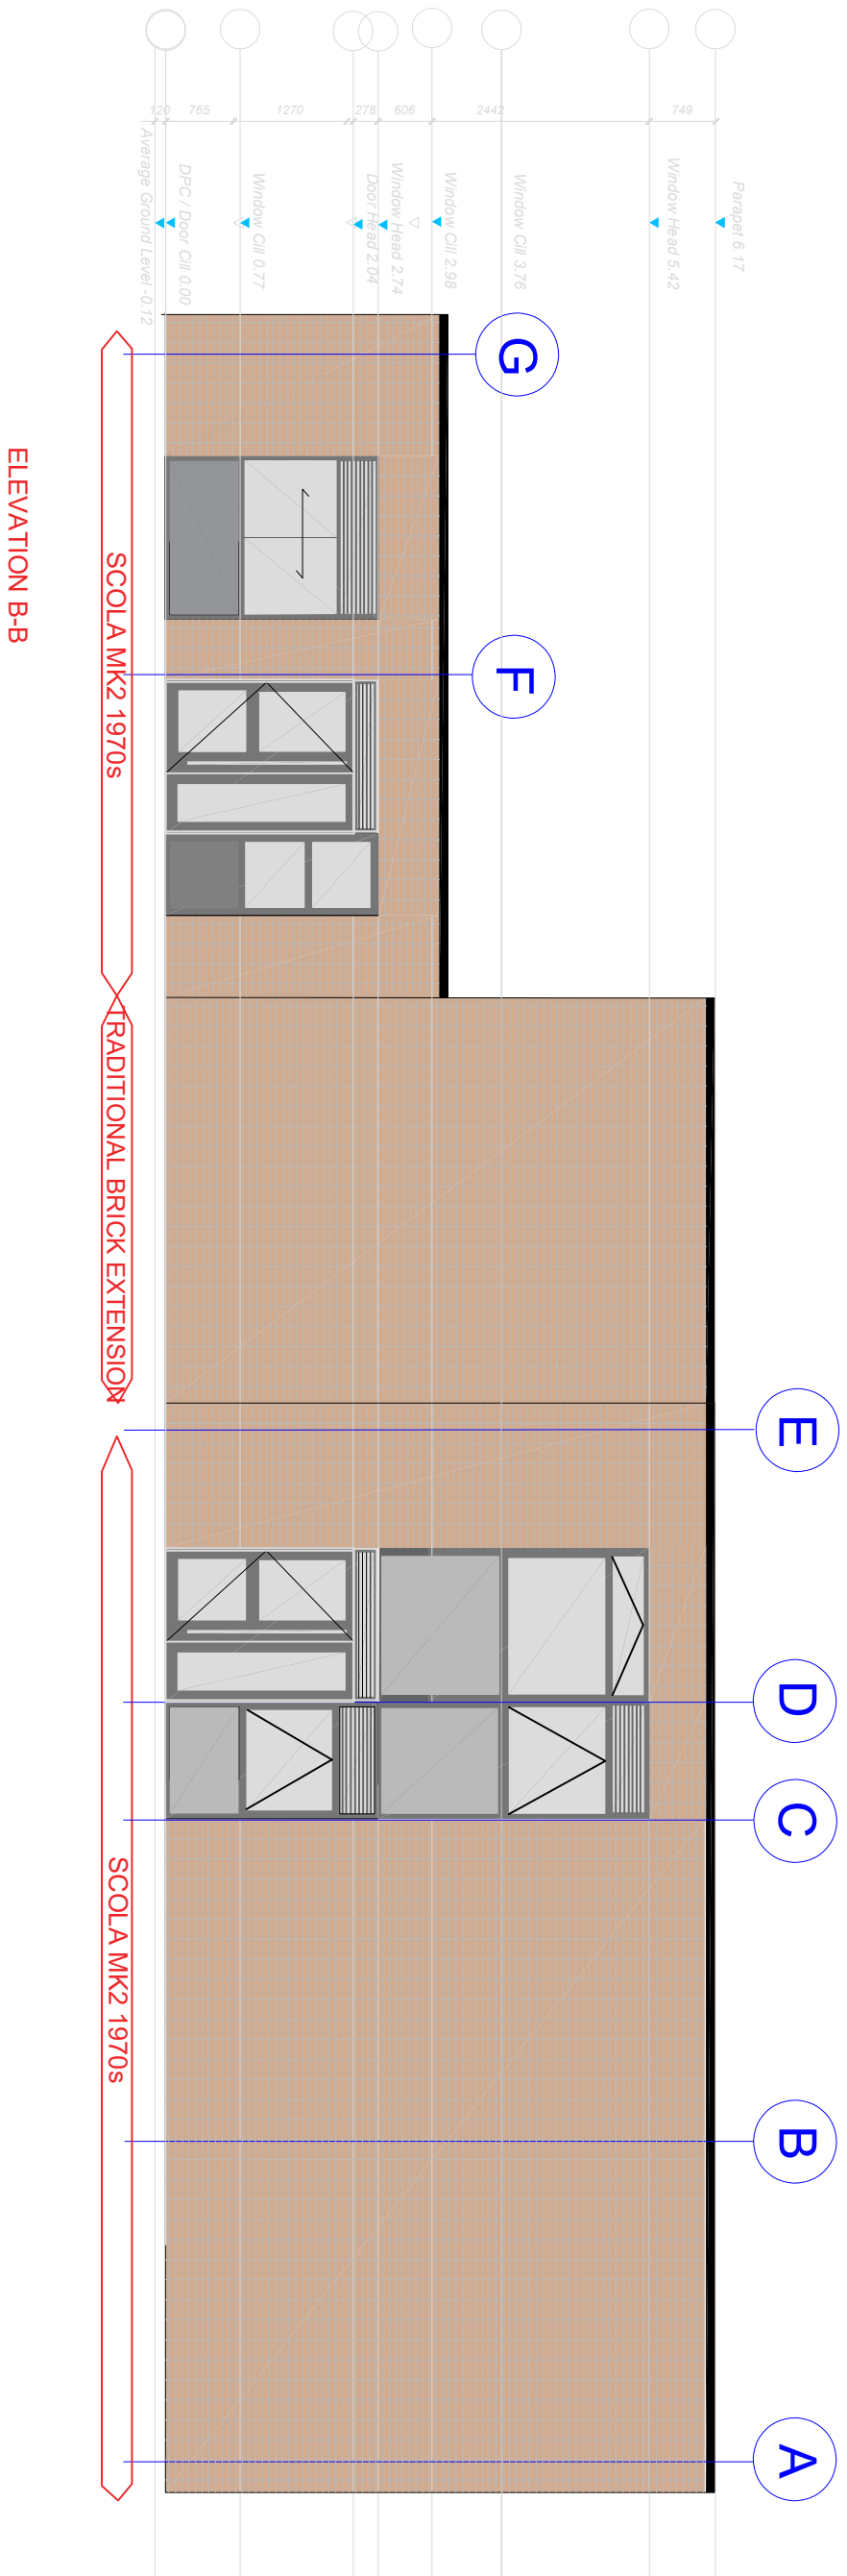


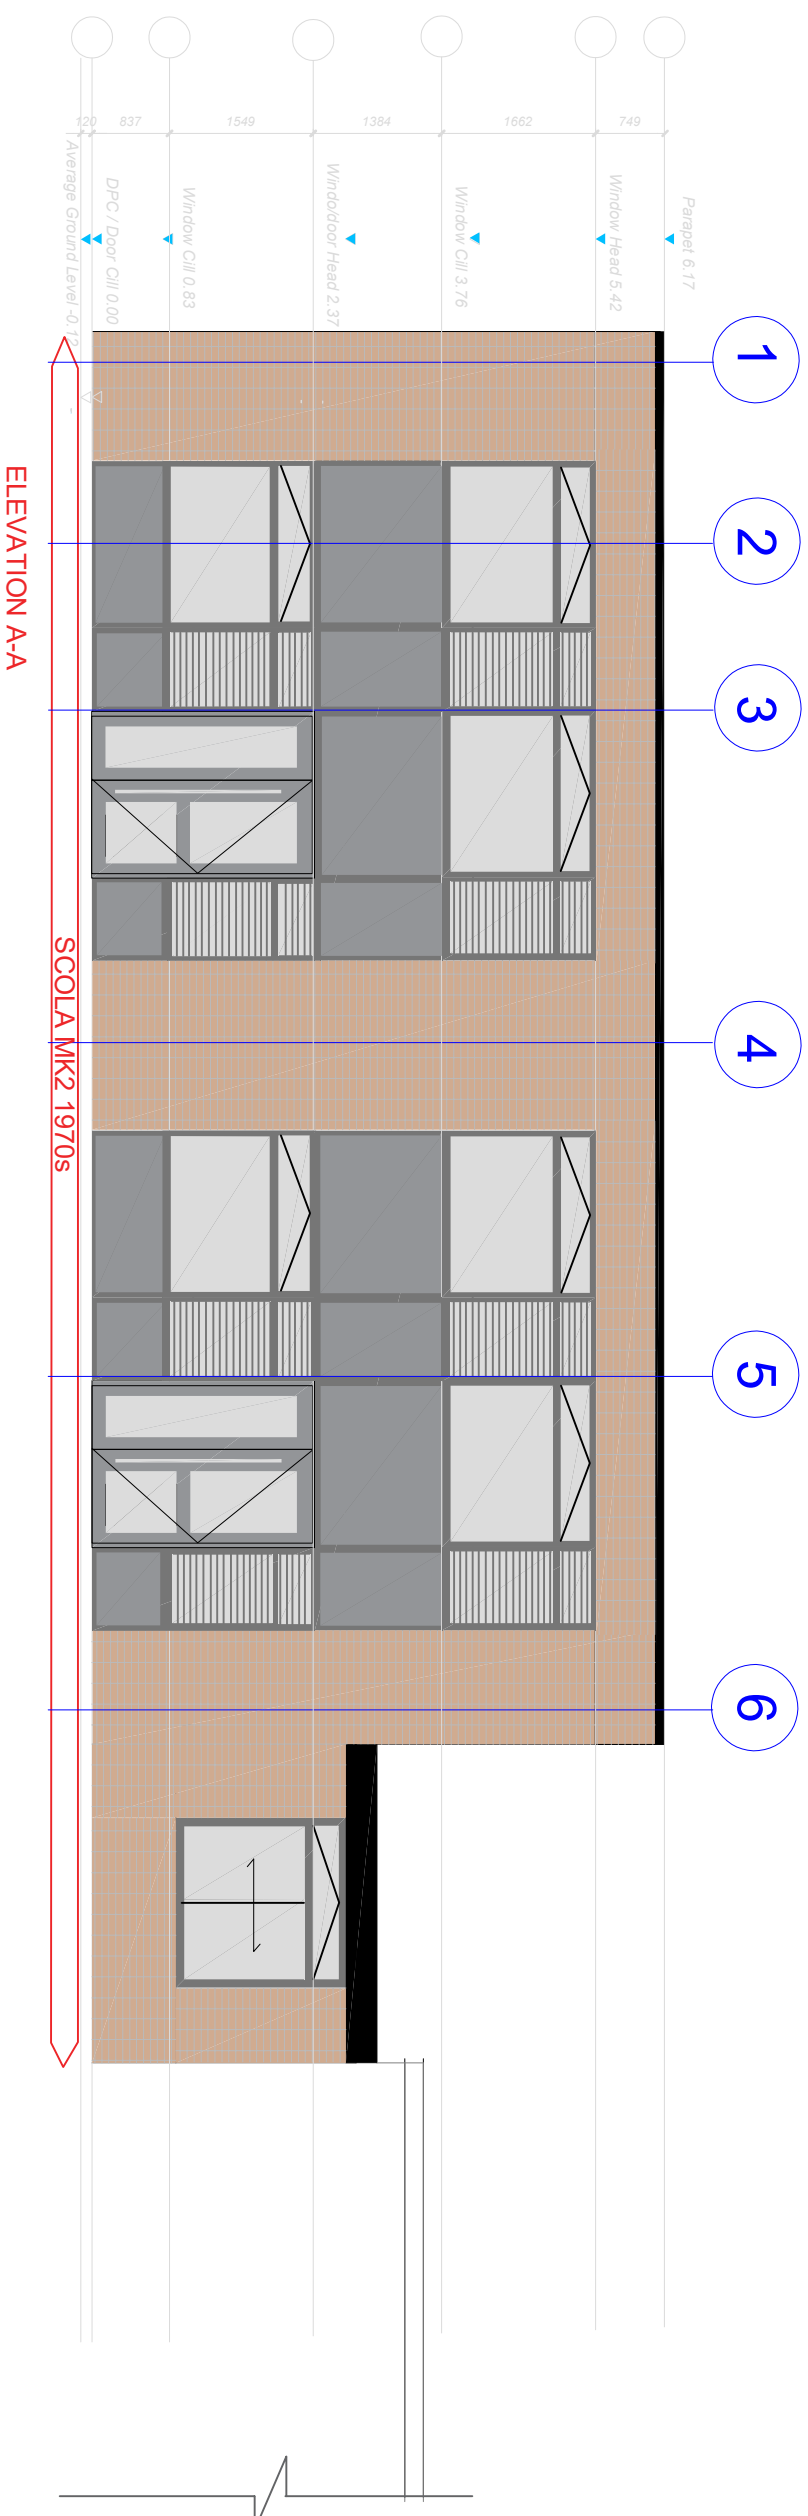

PLANNING ISSUE

Notes	rev	description	date	by
1 This drawing is @ copyright Hampshire County Council and is not to be reproduced or any kind is permitted.				
2 No Dimensions to be scaled from this drawing				
3 This map is reproduced from Ordnance Survey material with the permission of Ordnance Survey on behalf of the Crown. All rights are reserved. No part of this publication may be reproduced in any form or by any means electronic or mechanical, including photocopying, recording, or by any information storage and retrieval system, without permission in writing from Ordnance Survey. For all other use, permission should be sought from Ordnance Survey. See www.ordnancesurvey.co.uk				

 Hampshire County Council					HCC Property Services, The County Buildings, 76 High Street, Winchester SO23 8UL. tel: (01962) 947801				
PROJECT HART PLAIN JUNIOR SCHOOL Hart Plain Ave Waterlooville PO8 8SA					SHEET CONTENTS SCOLA RECLAD - PROPOSED ELEVATIONS Sheet 1 A-B				
SCALE	DATE	DRAWN	CHECKED	DRAWING NO.	REVISED	DATE	BY	DESCRIPTION	
1:50@ A1	08/12/22	CM/G		DR-A-3010 Proposed Elevations					
					FILE REF:				