

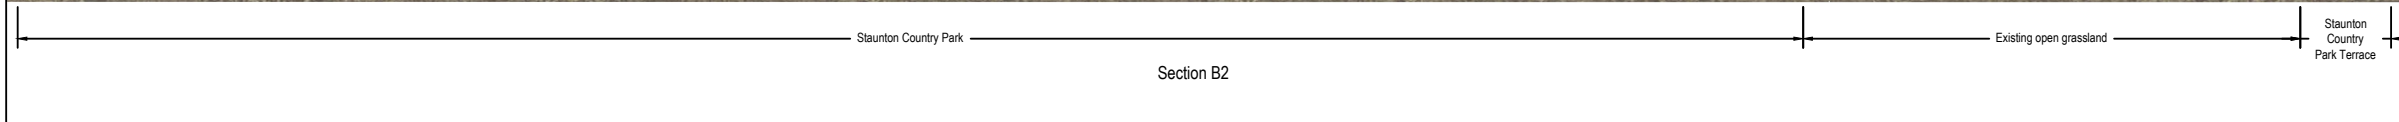



Section B1

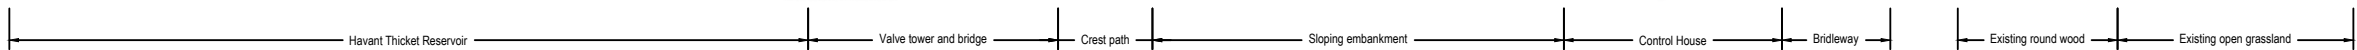

Section B2

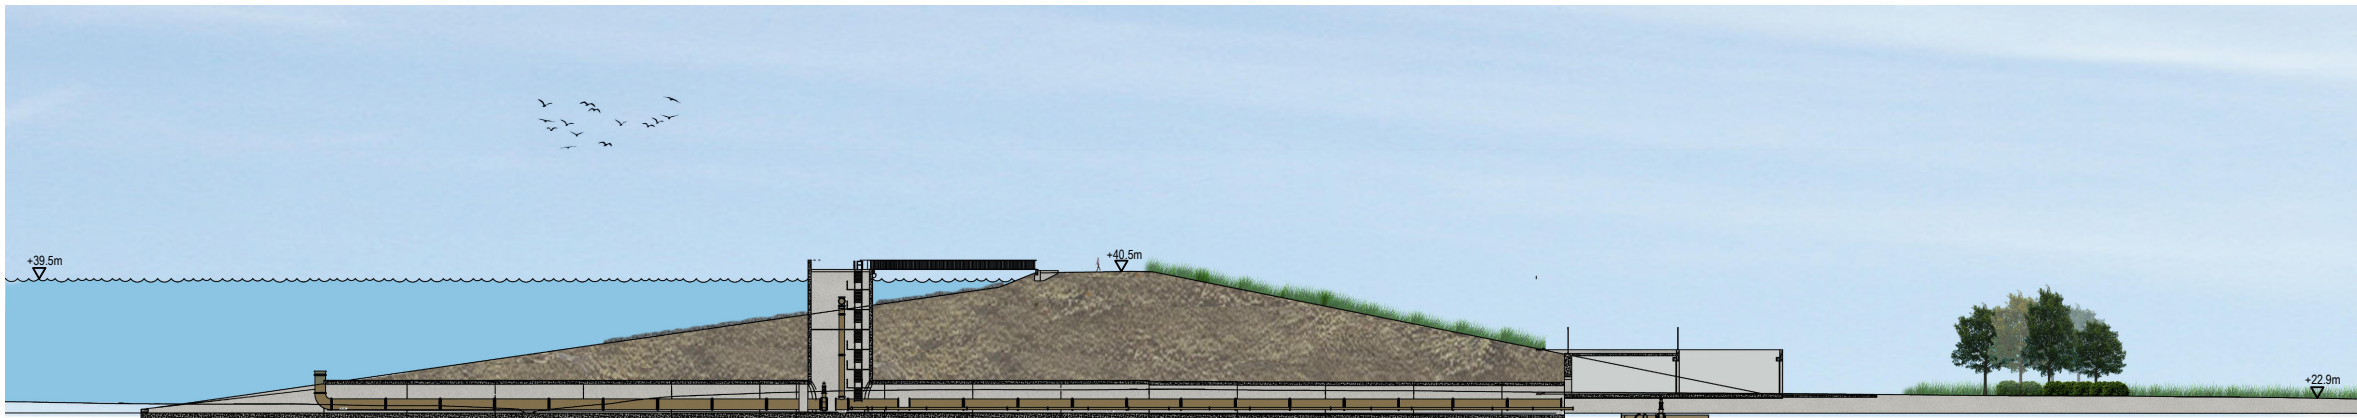

Section C

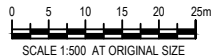

ILLUSTRATIVE DRAFT FOR
NON-MATERIAL AMENDMENT,
SUBJECT TO CHANGE

Notes
Refer to drawing HTR-GHD-ZZ-RE-DR-C-00002 Proposed Reservoir Works Key Plan for
section locations.

P02 FOR PLANNING	SWG	KN	04/05/2023	
P01 FOR PLANNING	SWG	KN	02/05/2023	
Rev	Description	Checked	Approved	Date
Author	ST	Drafting Check	ST	
Designer	SWG	Design Check	SWG	

Telephone: Havant (023) 9249 9888
Fax: Havant (023) 9245 3632
Website: www.portsmouthwater.co.uk
Registered Office: PO Box 8 West Street
Havant Hampshire PO9 1LG
REGISTERED IN ENGLAND No. 2536455



Client PORTSMOUTH WATER

Project HAVANT THICKET RESERVOIR

Status FOR REVIEW AND COMMENT (PLANNING) Status Code S3

Drawing Title LANDSCAPE SECTIONS B & C Size A1

HTR-GHD-ZZ-RE-DR-Z-00004 Rev P02