


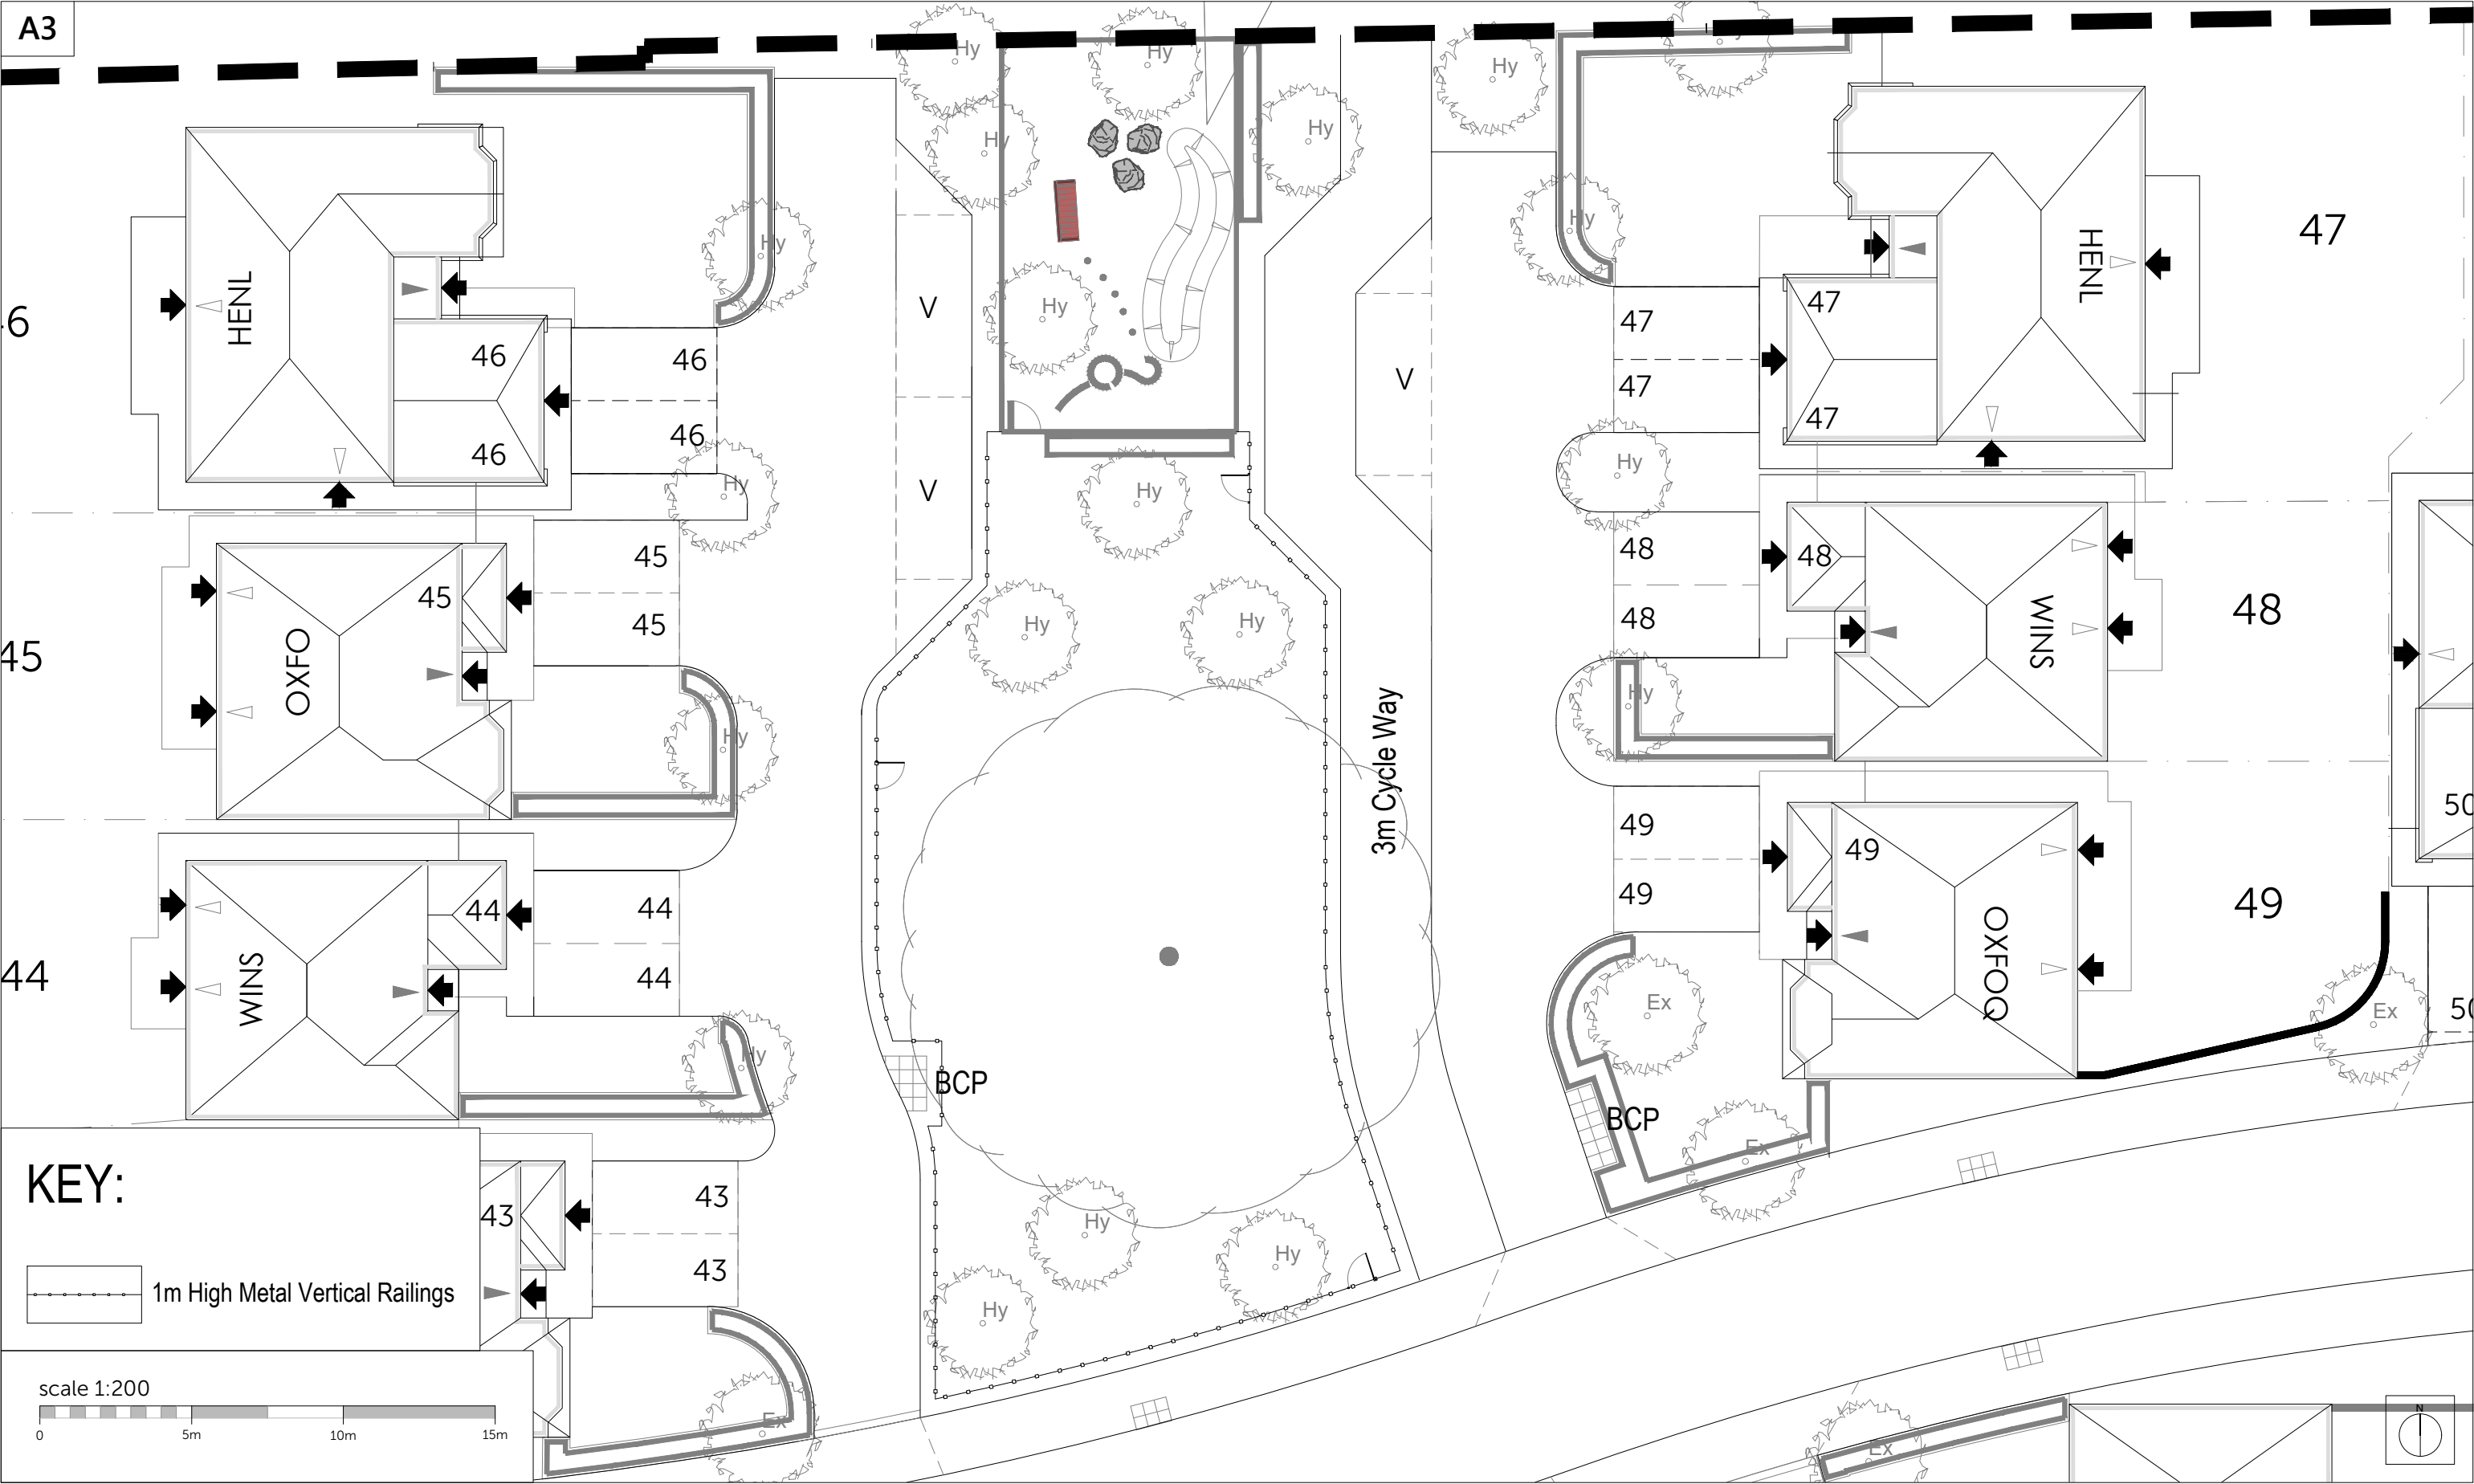

Romsey		Portishead		Rev		Description		Date		Au		Ch		Project		Camps Field, Barton Road	
T:01794 367703		T:01275 407000		A		Planning Issue		05.01.23		JF				Job no.		REDR200818	
F:01794 367276		F:01794 367276												Dwg no.		CON.04	
														Author		JF	
														Checker			
														Status		PLANNING	
														Office		Romsey	
														Client ref.			

www.thrivearchitects.co.uk

This drawing is the copyright of Thrive Architects Ltd ©. All rights reserved. Ordnance Survey Data © Crown Copyright. All rights reserved. Licence No. 100007359. Permission is granted to scale from this drawing for the purposes of **Local Authority Planning Approval only**. For all other purposes DO NOT scale from this drawing. Contractors, sub-contractors and suppliers are to check all relevant dimensions and levels of the site and building before commencing any shop drawings or building work. Any discrepancies should be recorded to the Architect. Where applicable this drawing is to be read in conjunction with the Consultants' drawings.

Client	Redrow Homes Southern Counties		
Job no.	REDR200818	Date	05.01.23
Dwg no.	CON.04	Rev.	A
Author	JF	Scale	1:200 at A3
Status	PLANNING	Office	Romsey
Client ref.			