


SCALE 1:1250
@A3 0 25 50m

Plan Number: TQRQM23220152338681
Map Produced for: S Davis
OS Licence number: 100042766
Date Produced: 08-08-2023

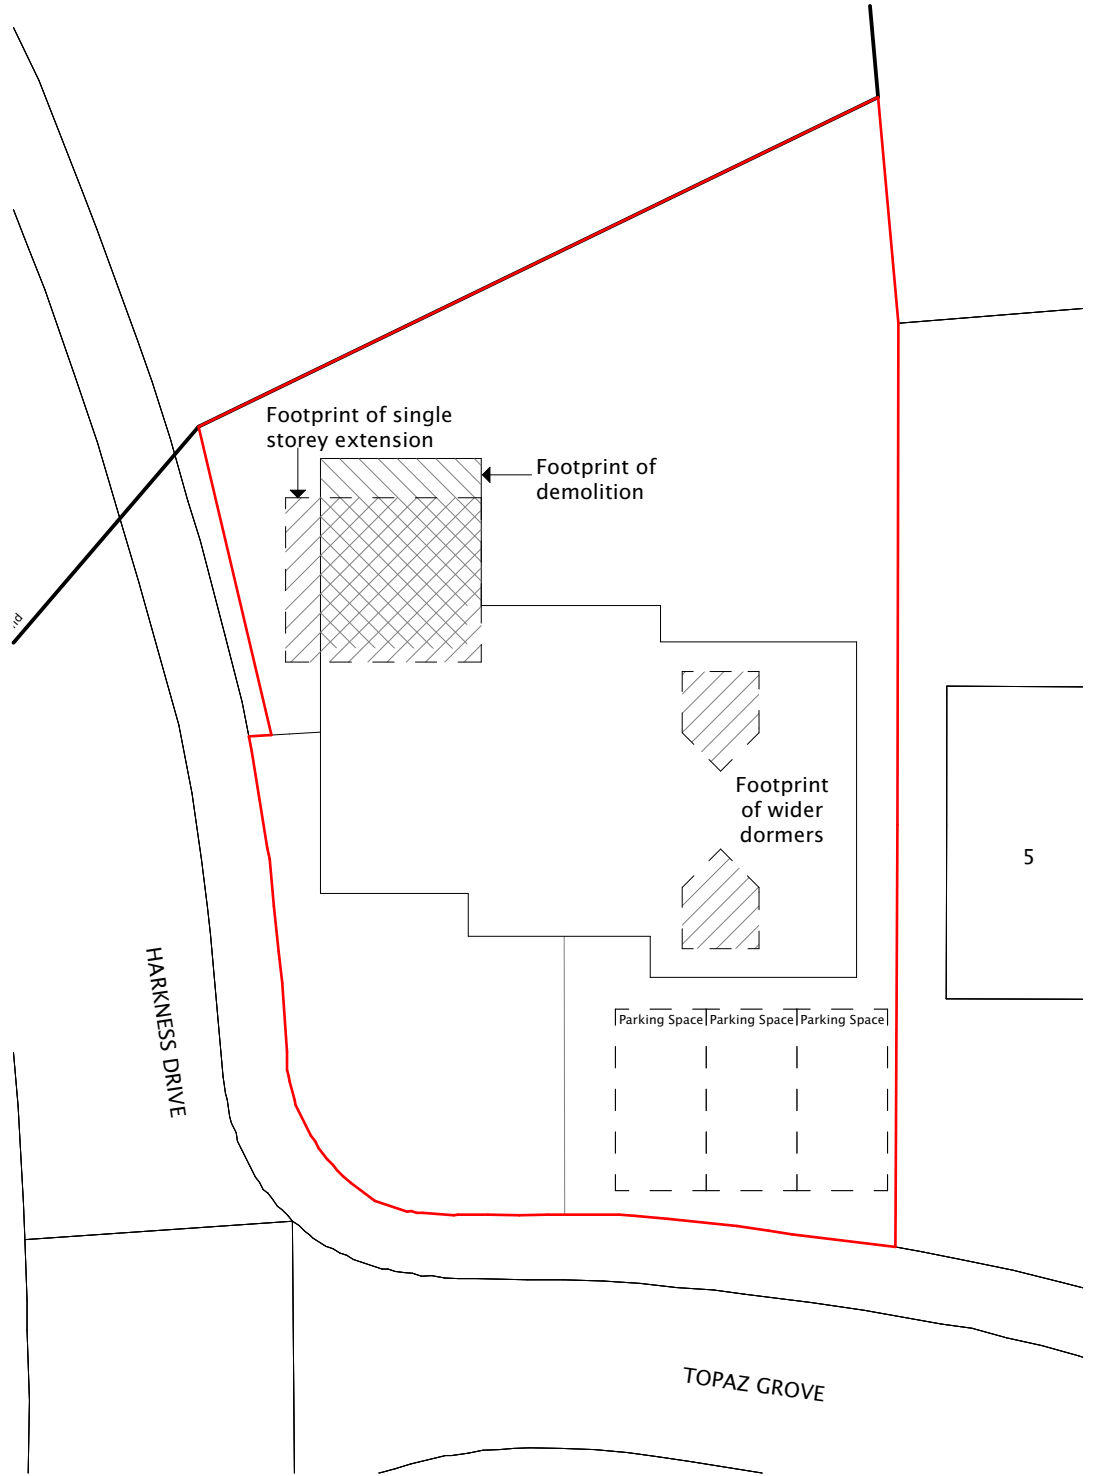

Block Plan
1:200

SCALE 1:200
@A3 0 4 8 12m

Design information is work in progress and subject to detail development & Client approval. Accommodation schedules and figures provided are subject to amendments following coordinated input by others in the design team. Dimensions must be checked on site with any discrepancies reported to the Architect for confirmation prior to any construction. Costings should not be finalised until approval /confirmation by relevant authorities and Client. Any topographical / Ordnance Survey information visible has prepared by a third party, no responsibility will be accepted for accuracy or completeness of the survey.

Rev	Date	Description	CLIENT S Davis PROJECT 1 Topaz Grove TITLE	DRAWN BY RW DATE 08.08.23 SCALE @A3 1:1250, 1:200	jlrw ARCHITECTURE jlrw.co.uk
(c) JLRW Architecture 2023			Location and Block Plans		PLANNING PROJECT 23003DRAWING 100REVISION -