


This drawing is © Boyle & Summers and may not be reproduced, copied or altered in any way without written authority.

Other than for the purposes of planning, do not scale these drawings.
Use written dimensions only. All dimensions to be checked on site
prior to commencement of work.

The Ordnance Survey data used in this drawing is © Crown Copyright.
All rights reserved. Licence no. 100022432.

Site and plot boundaries are shown indicatively only and subject to confirmation.

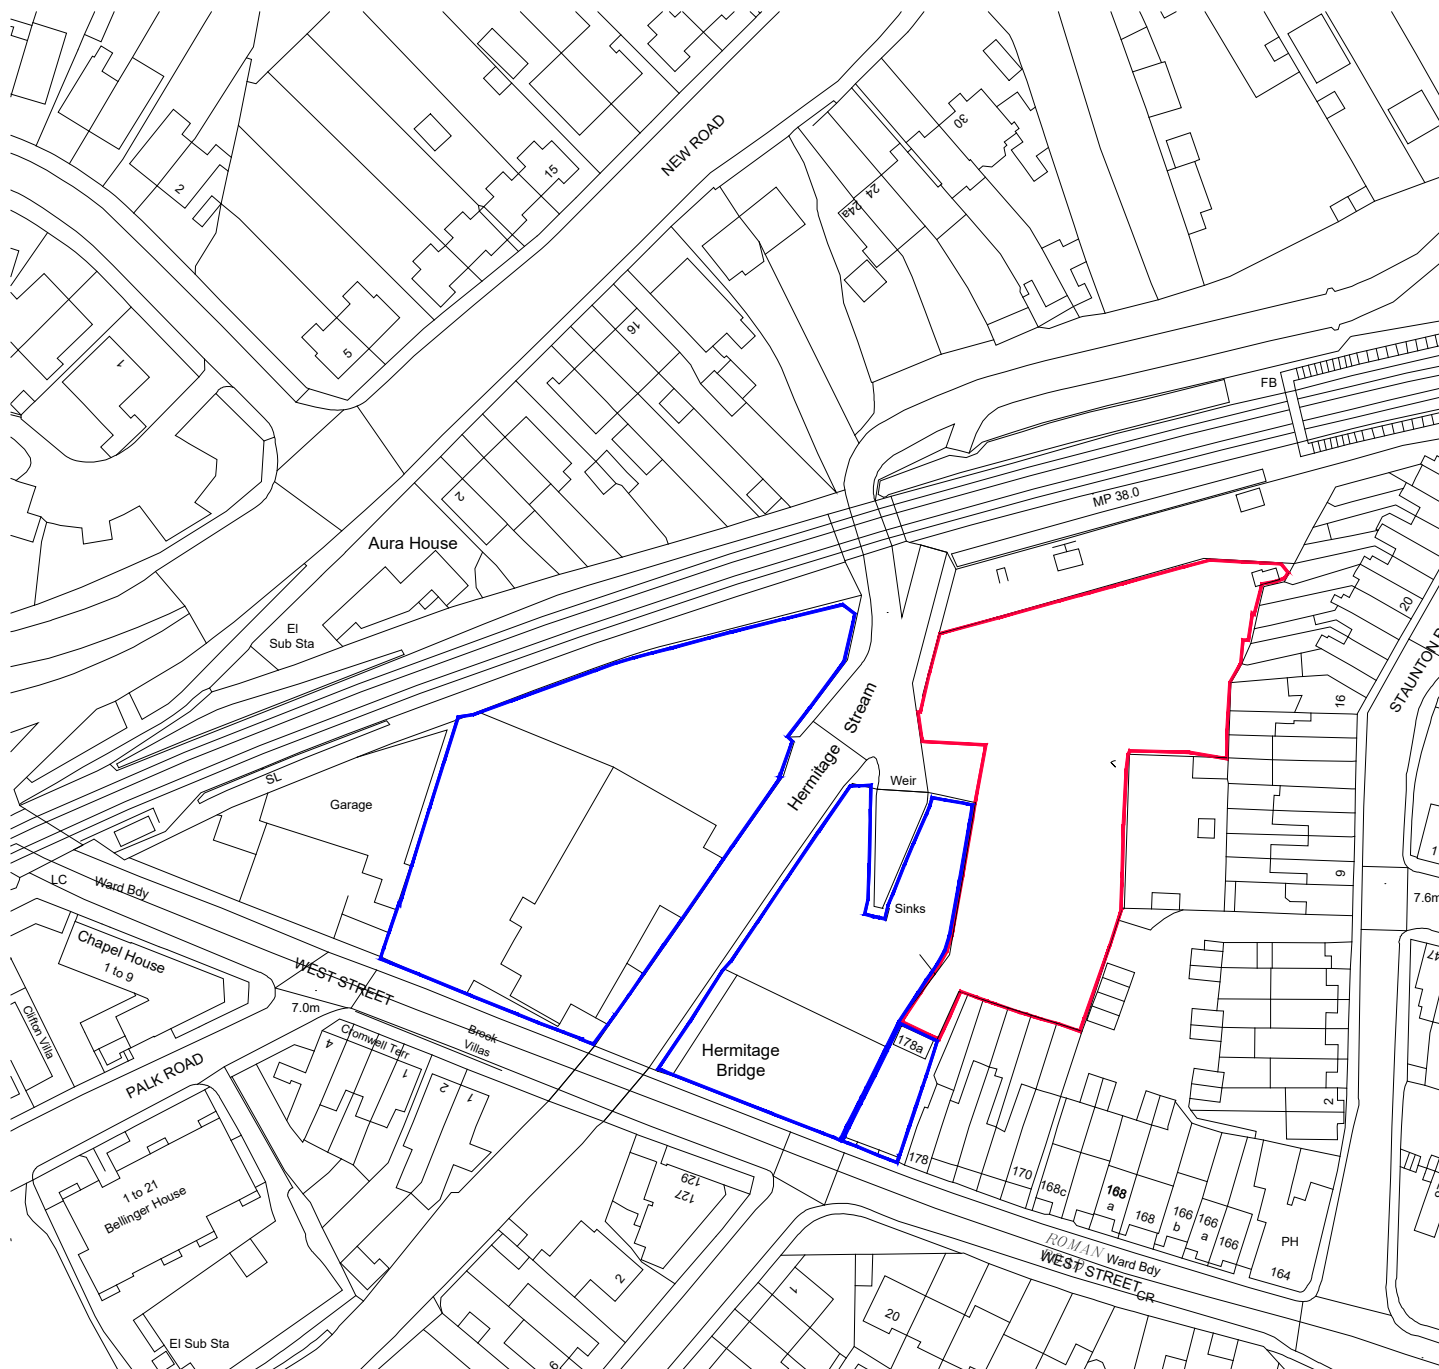


Site Boundary



Other Land Owned by the Applicant

PLANNING

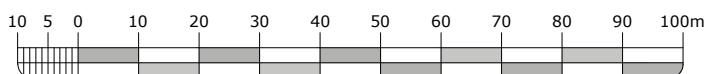

Site Location

WSH-BSL-ZZ-XX-DR-A-1005-PL

21055: Land at West Street

Havant

Client: Richmond Motor Group

March 2023

1:1250 @ A4

Drawn IC

Checked SS

Suite E, Ferry House
Canute Road
Southampton
Hampshire
SO14 3FJ

023 8063 1432

boyleandsummers.co.uk

Boyle & Summers