




North Elevation
1:50



East Elevation
1:50



South Elevation
1:50

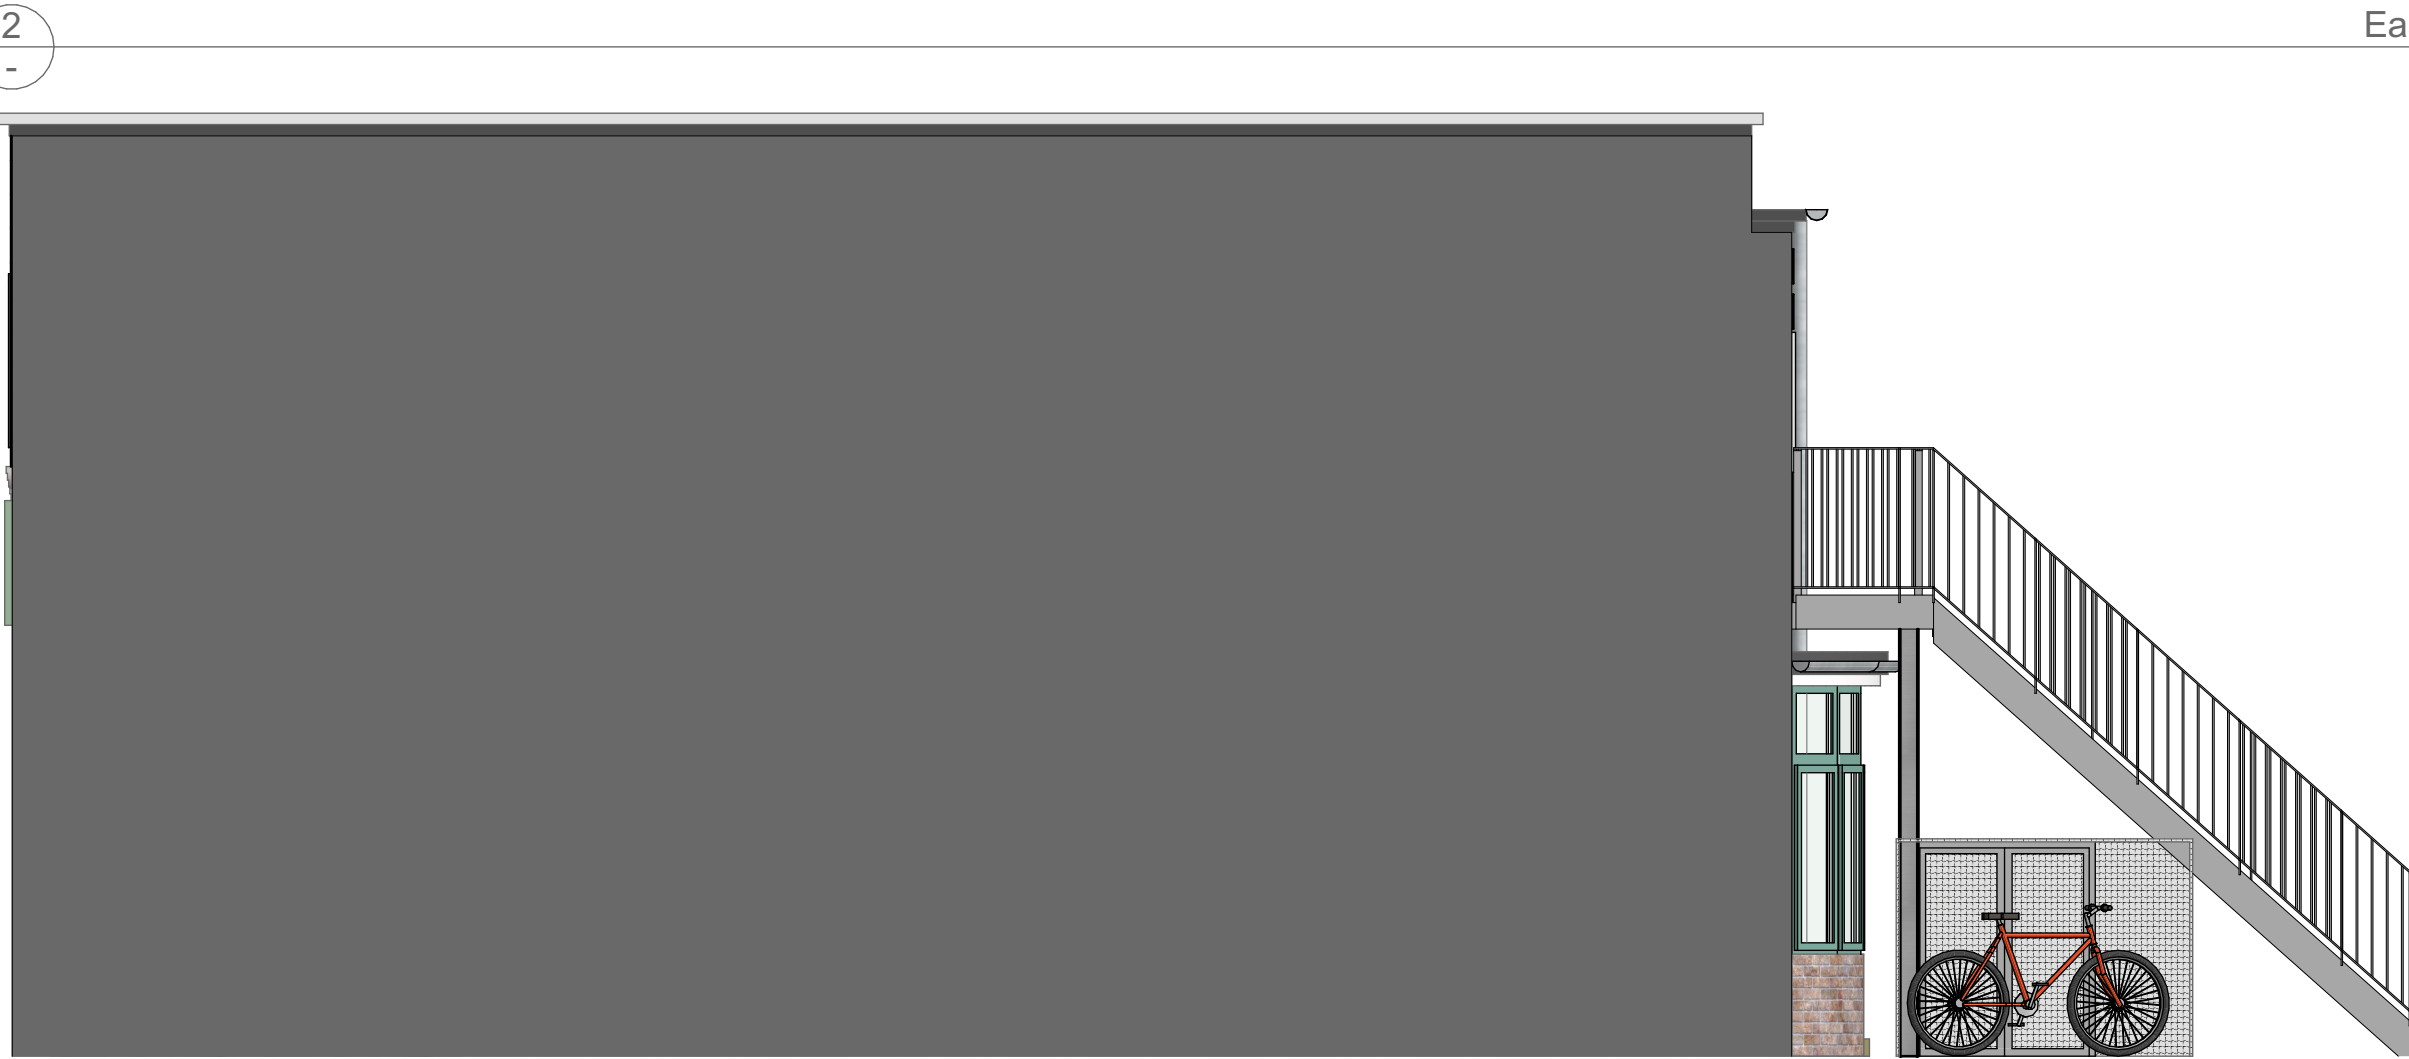

West Elevation
1:50