




- ① Single ply flat roof ② uPVC doors & windows to match existing (white) ③ Bricks to match existing ④ ~~Remove~~ ⑤ Tile hanging to match main roof ⑥ Replace felt roof with single ply ⑦ Aluminum doors & windows (white)

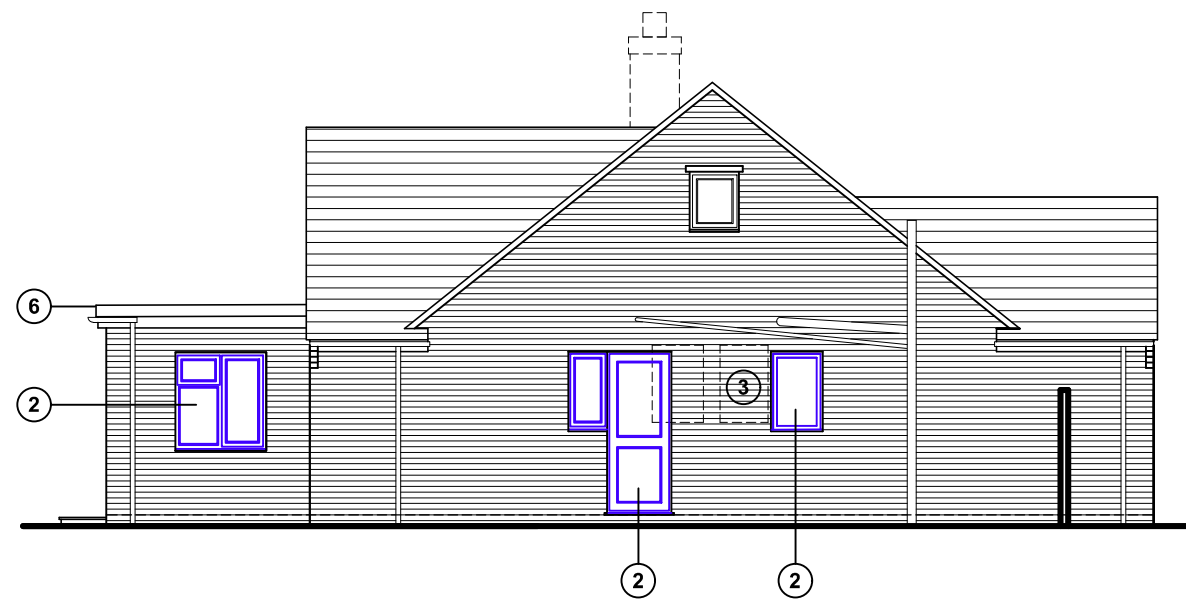

North (side) elevation

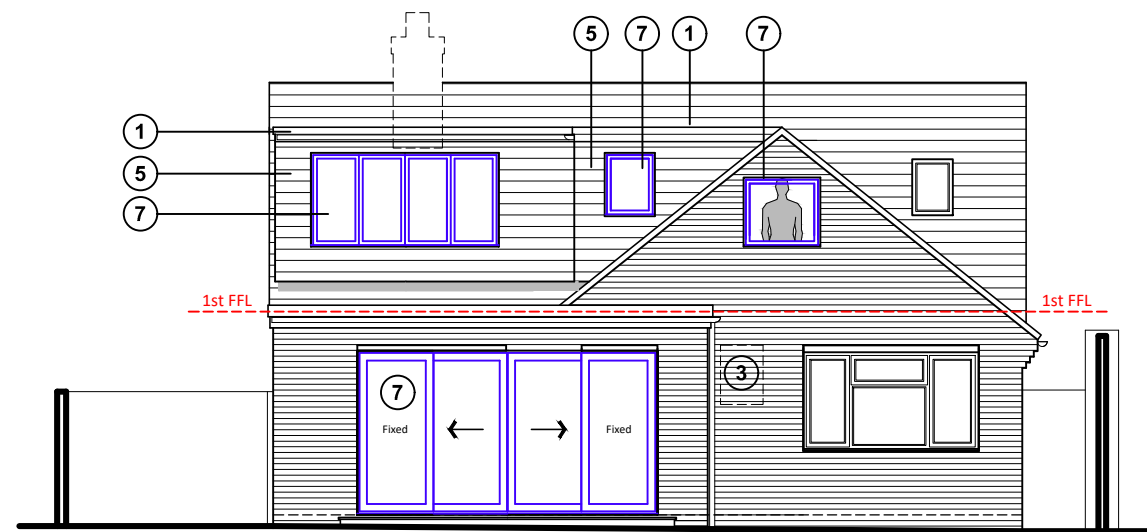

East (rear) elevation

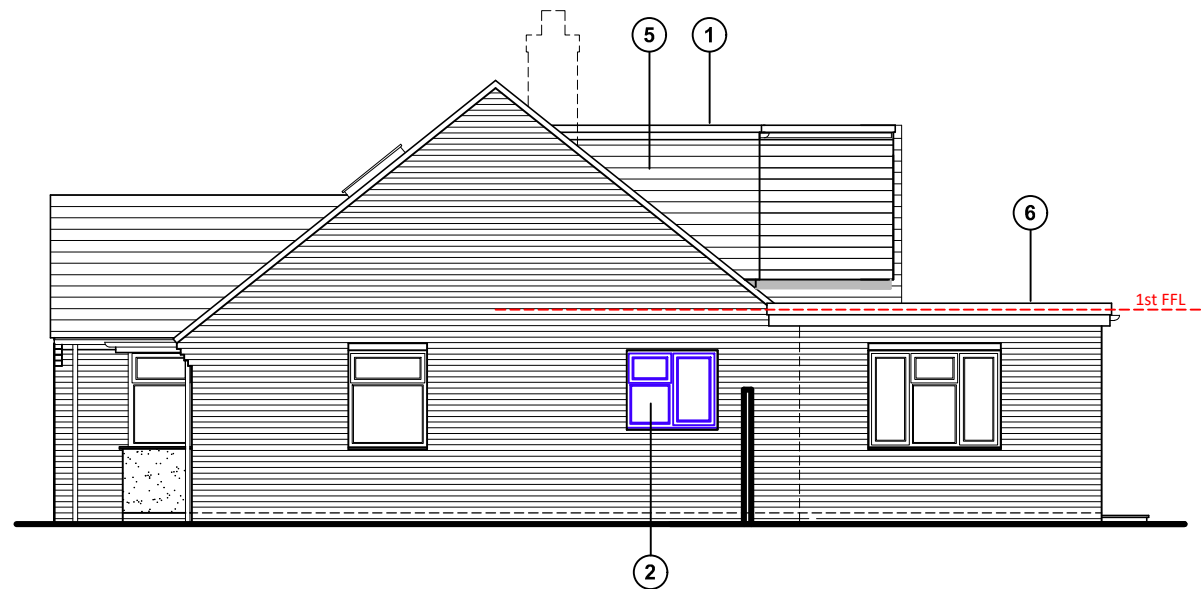


South (side) elevation



West (front) elevation (unchanged in new proposal)

Proposed elevations scale 1:100

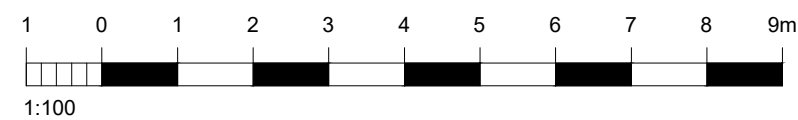

For MR & MRS ROBERTS	Title PROPOSED ELEVATIONS	Office Tel: 01243 933732
Project PROPOSED REAR EXTENSION AT 16 VALETTA PARK EMSWORTH, PO10 7HJ	Date APRIL 2023 Drawn JB Scale 1:100 @ A3 Checked -	Email: admin@jb-architecturedesign.com Web: www.jb-architecturedesign.com
	Job Number PL.694.23 Drawing Number -05 Revision D	