
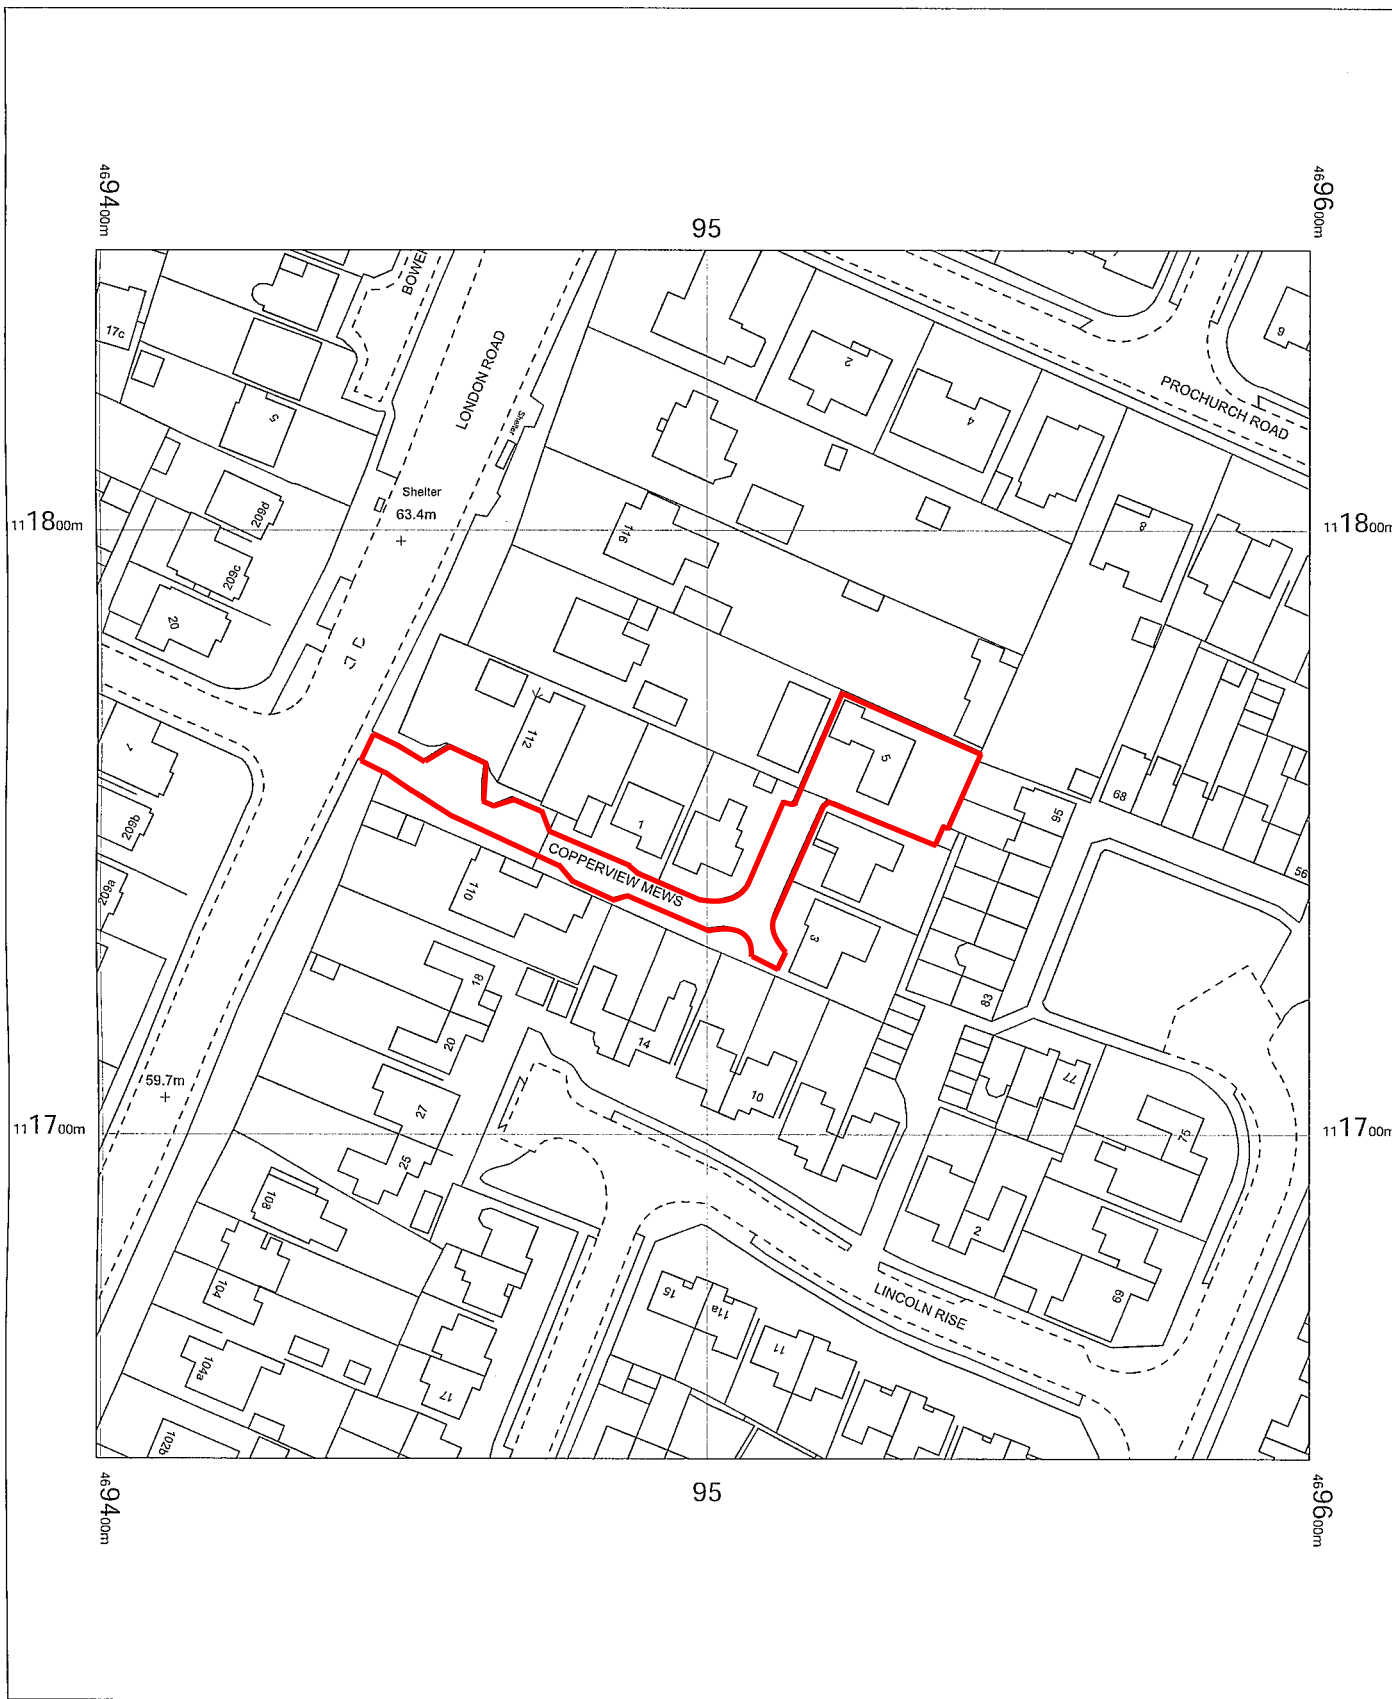
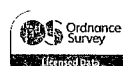


Wilton House
5 Copperview Mews,
Cowplain,
Waterlooville,
Hampshire
PO8 8BW

OS MasterMap 1250/2500/10000 scale
Wednesday, July 26, 2023, ID: MPMBW-01117001
www.blackwellmapping.co.uk

1:1250 scale print at A4, Centre: 469499 E, 111746 N

©Crown Copyright Ordnance Survey. Licence no. 100041041

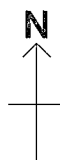

BLACKWELL'S
MAPPING SERVICES
PERSONAL & PROFESSIONAL MAPPING
www.blackwellmapping.co.uk

TEL: 0800 151 2612
maps@blackwell.co.uk