



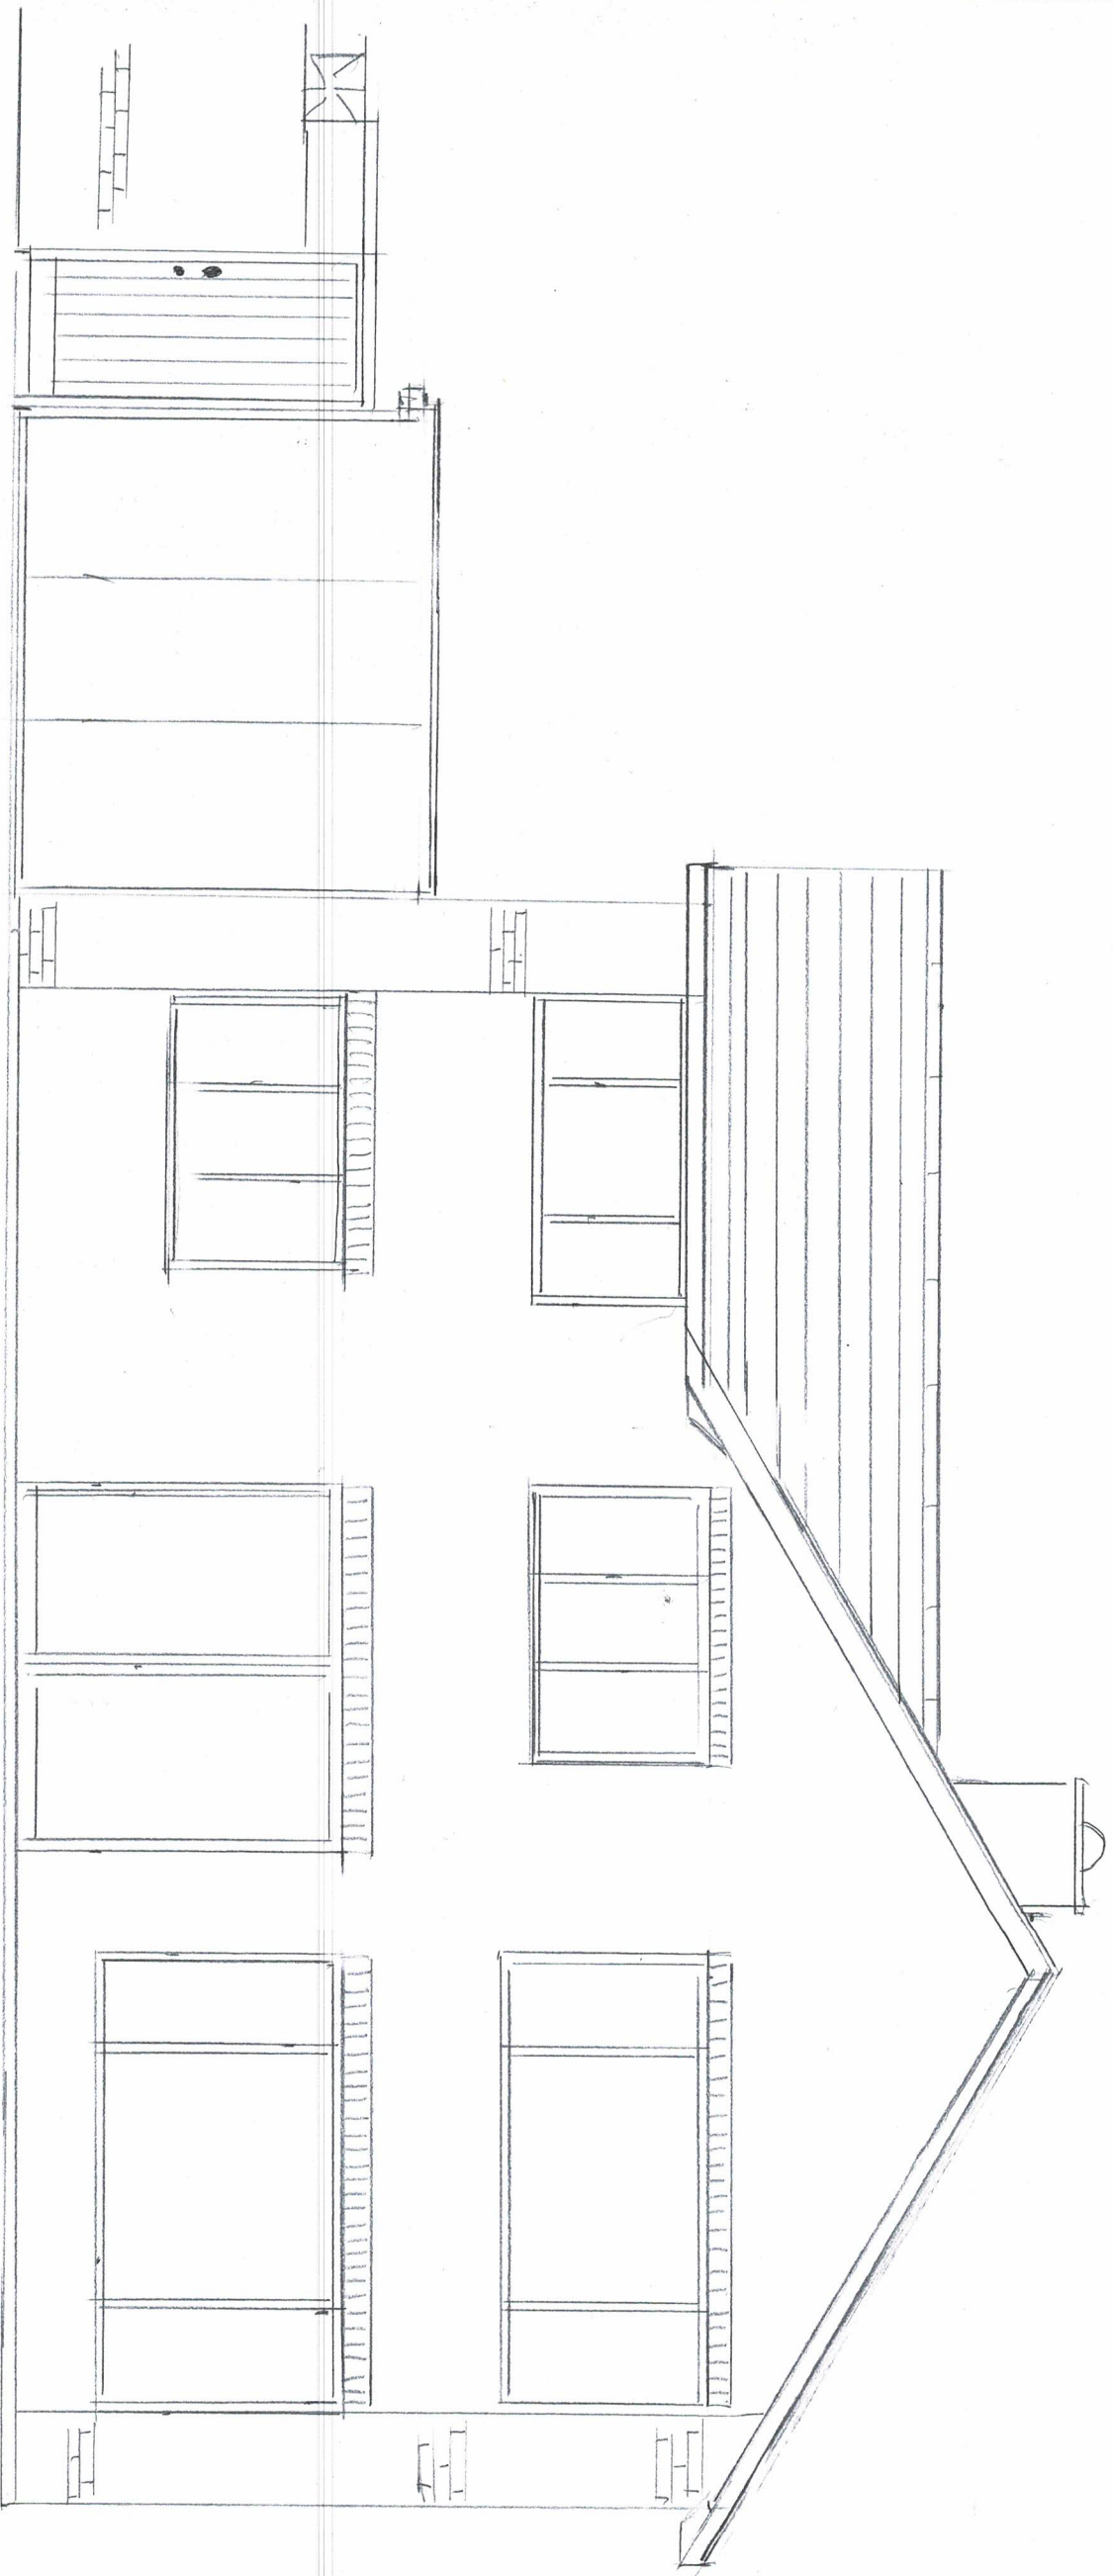

Proposed Rear Elevation

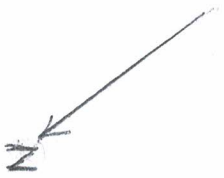

Woodside
Stakes Hill Road
Waterlooville
P07-7BD
Scale 1-50