



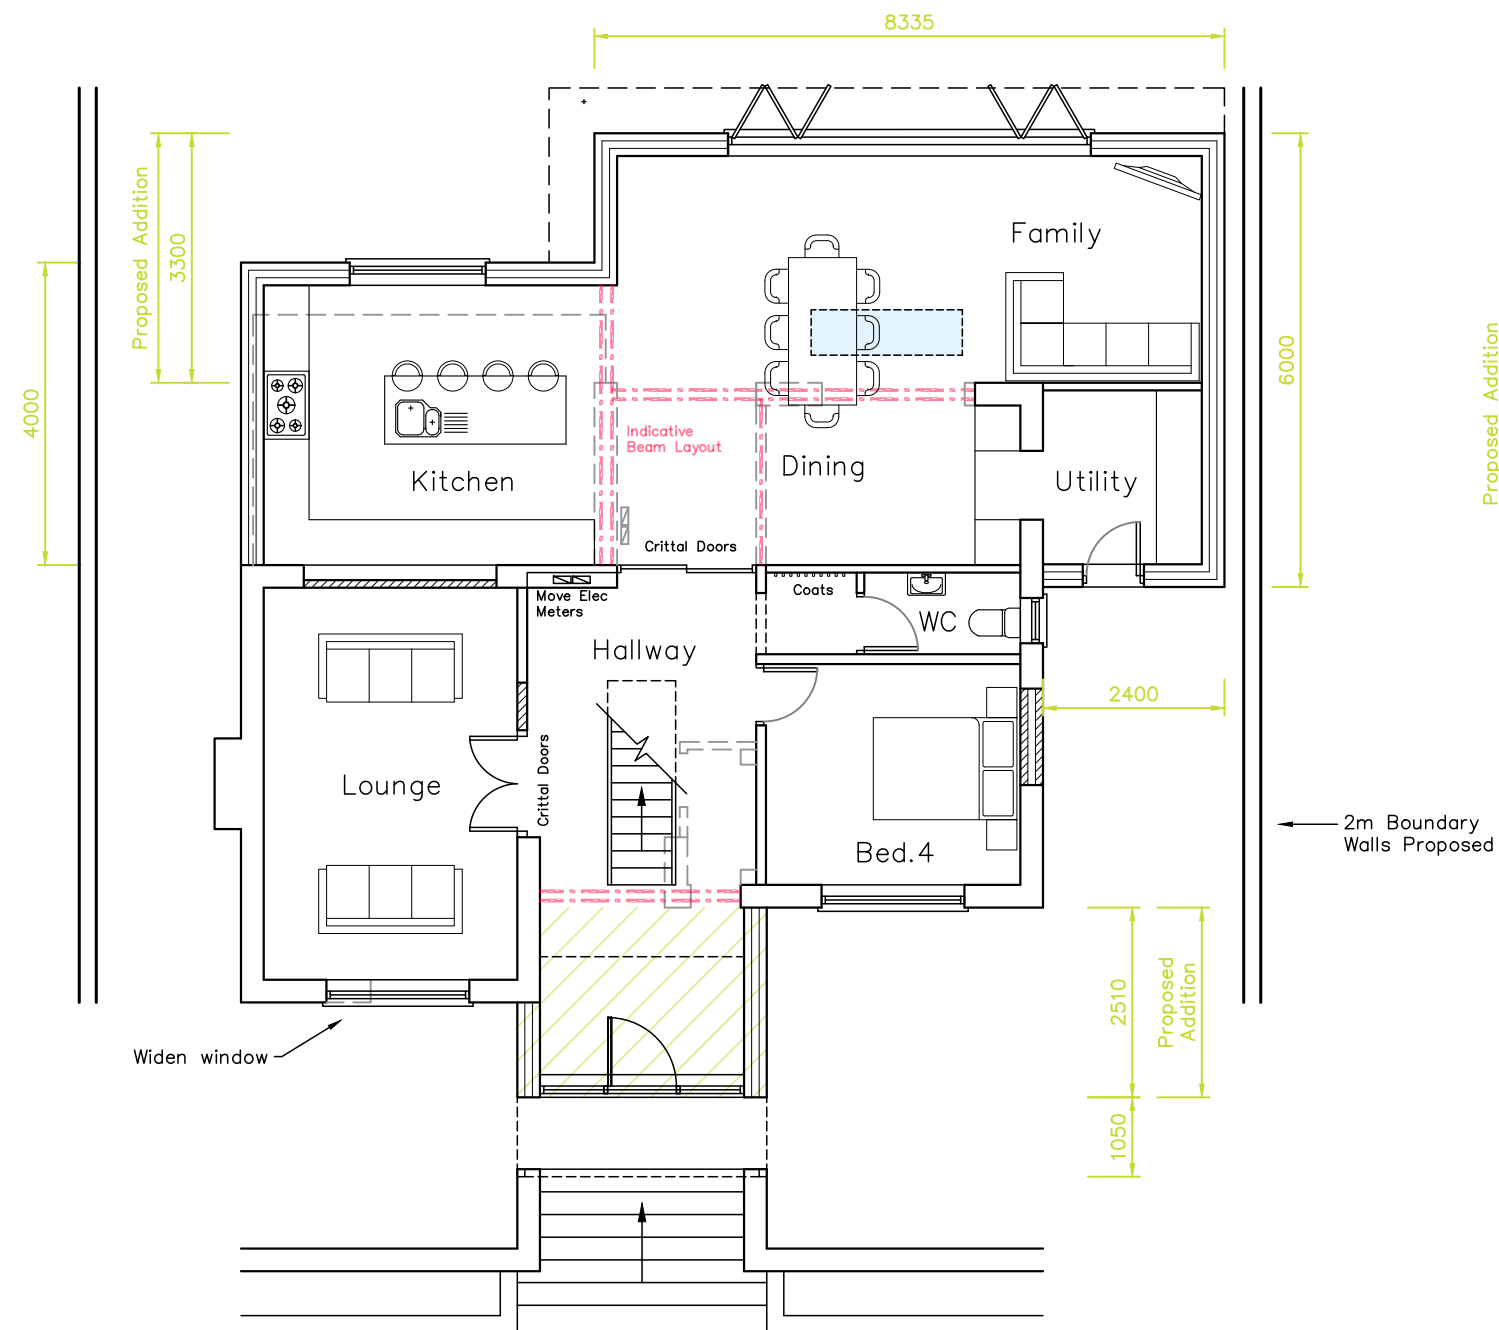

Ground Floor

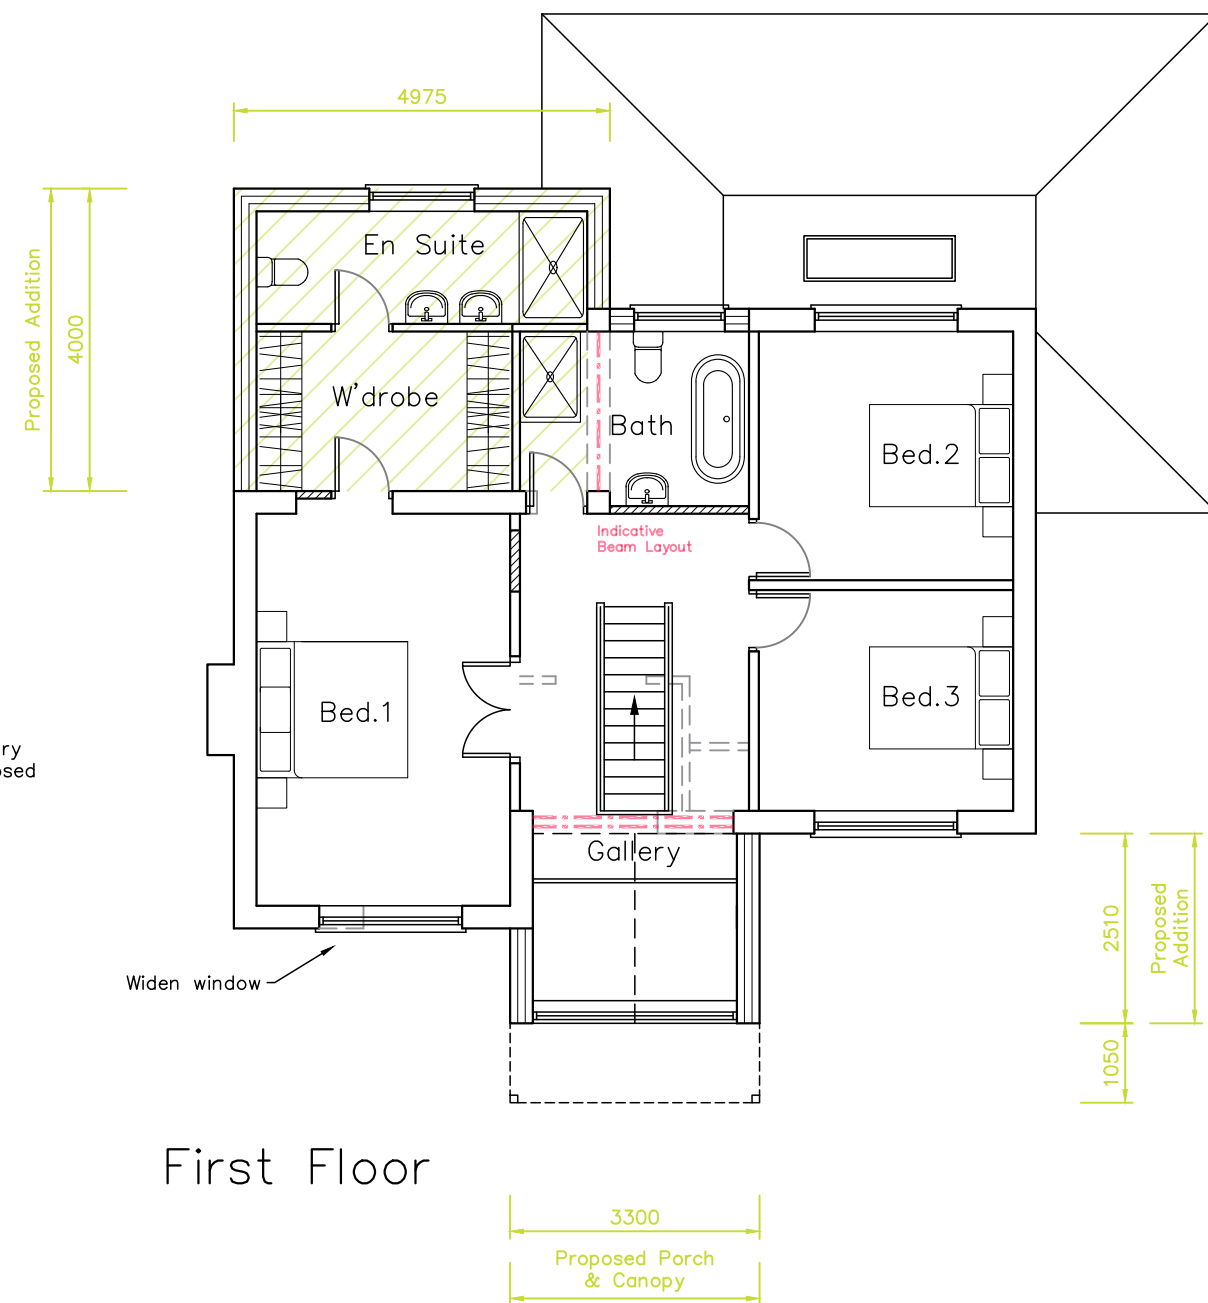

First Floor

**CAD**

Critchley Architecture And Design Ltd.  
Contact: 02392 474 919 | info@caad.online  
The Old Brewery, 15E South Street, Havant, PO9 1BU



## Proposed Drawings

### Revisions

- Client Revisions/22.11.2022/SAR
- Extension Revisions/06.12.2022/SAR
- Planning Revisions/07.02.2023/SAR
- Client Revisions/24.02.2023/TGA
- Wall Updates/06.06.2023/SAR

17 Summerhill  
Road,  
Waterlooville,  
PO8 8XD

Scale A1=1:50, A3=1:100  
Drawn SAR  
Date 15/11/2022

22097-401<sup>E</sup>

10m

20m

30m

40m