

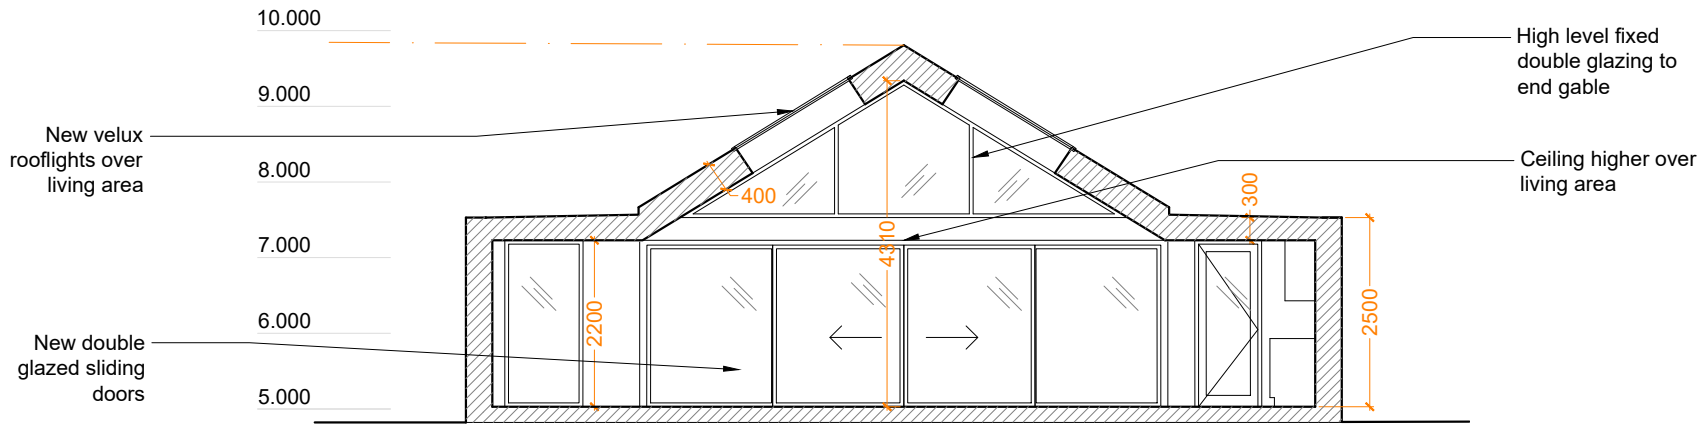


Proposed Sections A-A and B-B


Scale 1:100@A3 + 1:50@A1

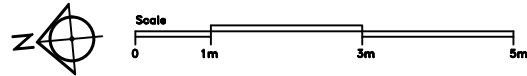

Proposed Section A-A

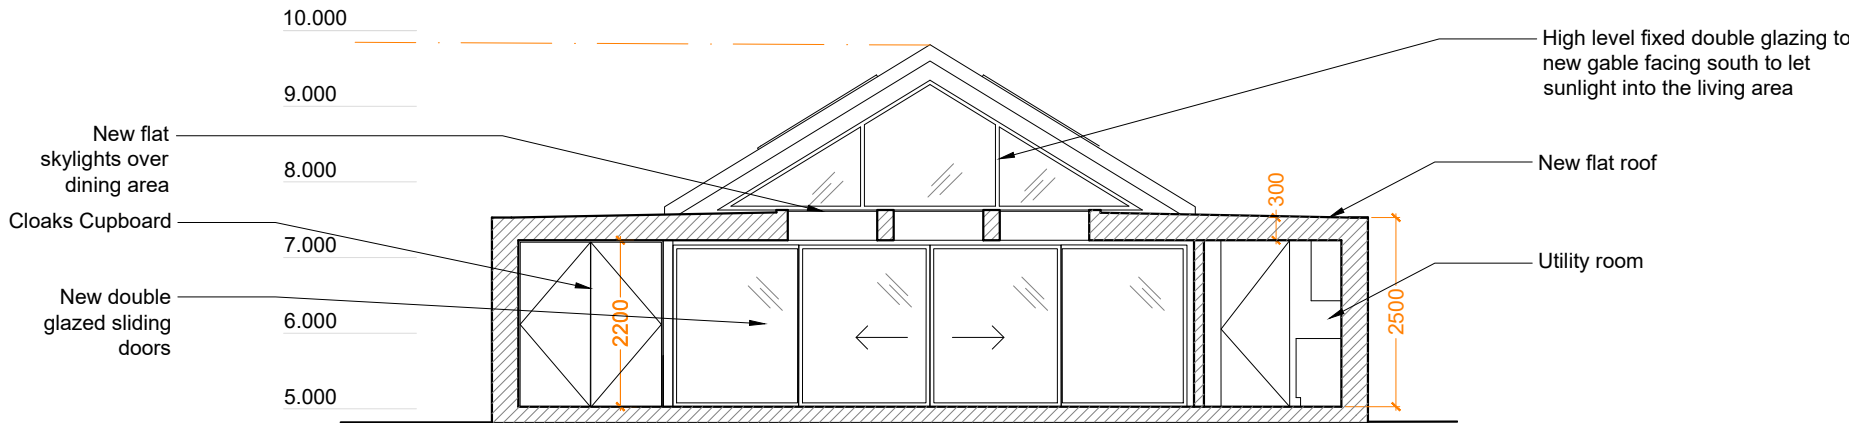

Proposed Section B-B

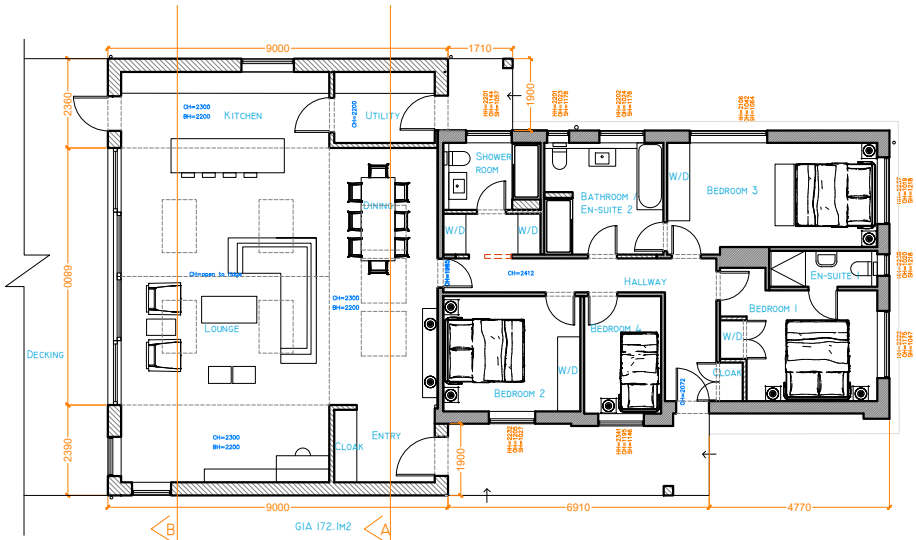

Key Plan

PLANNING



RS ARCHITECTURE

CLIENT:
PROJECT:
6 Webb Close
TITLE: Proposed
Sections A-A + B-B
DRAWING NUMBER : 041PS
Scale : 1:100 @ A3
DATE: 10 July 2023
DRAWN BY: AS APPROVED BY: RS
194 Southwood Road, Hayling Island,
Hampshire, PO11 9QL
07887933281
rob@rs-architecture.co.uk
www.rs-architecture.co.uk