



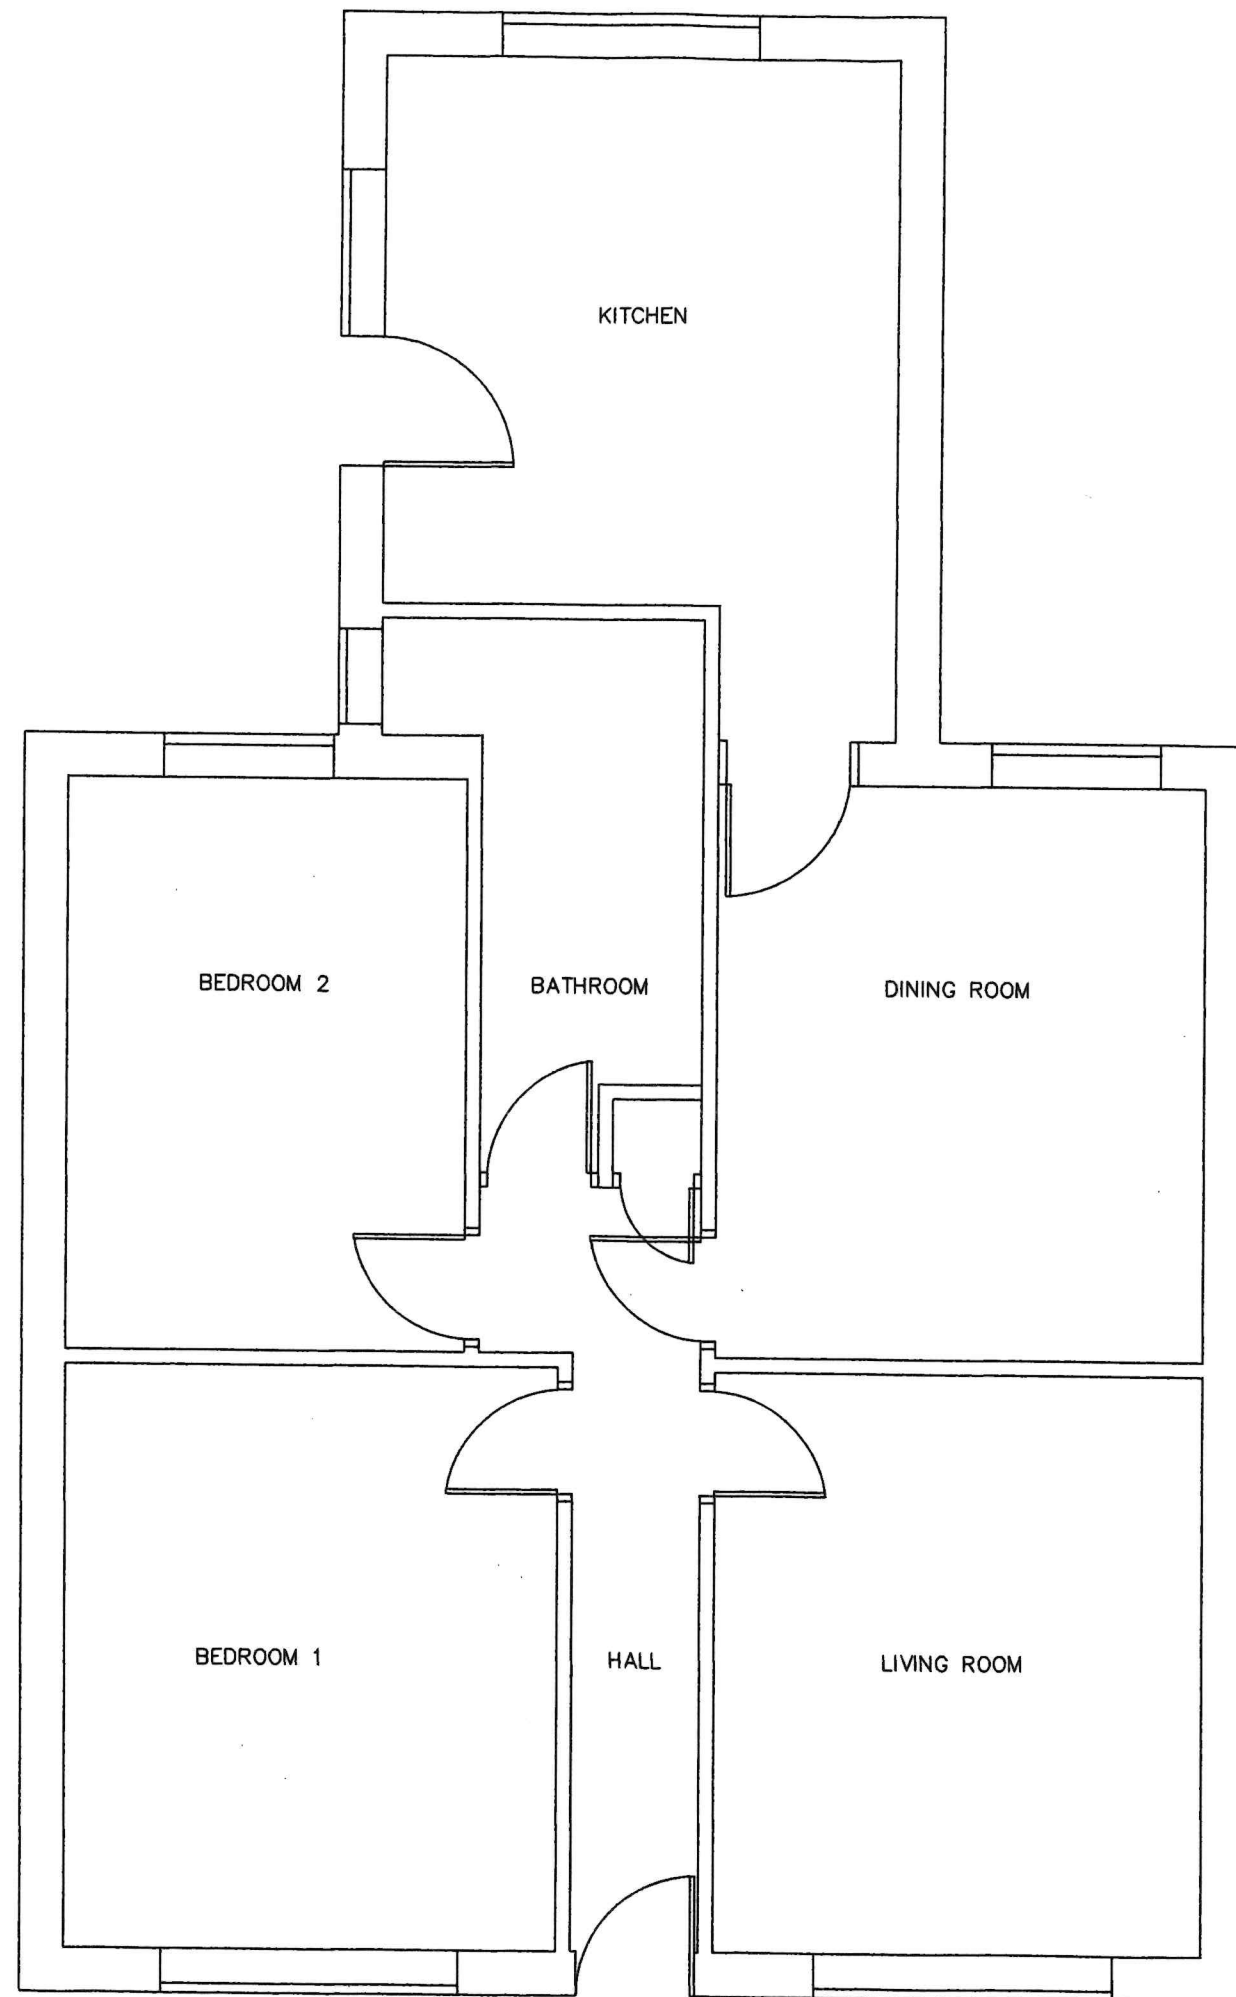

Existing Floor Plan 1:50

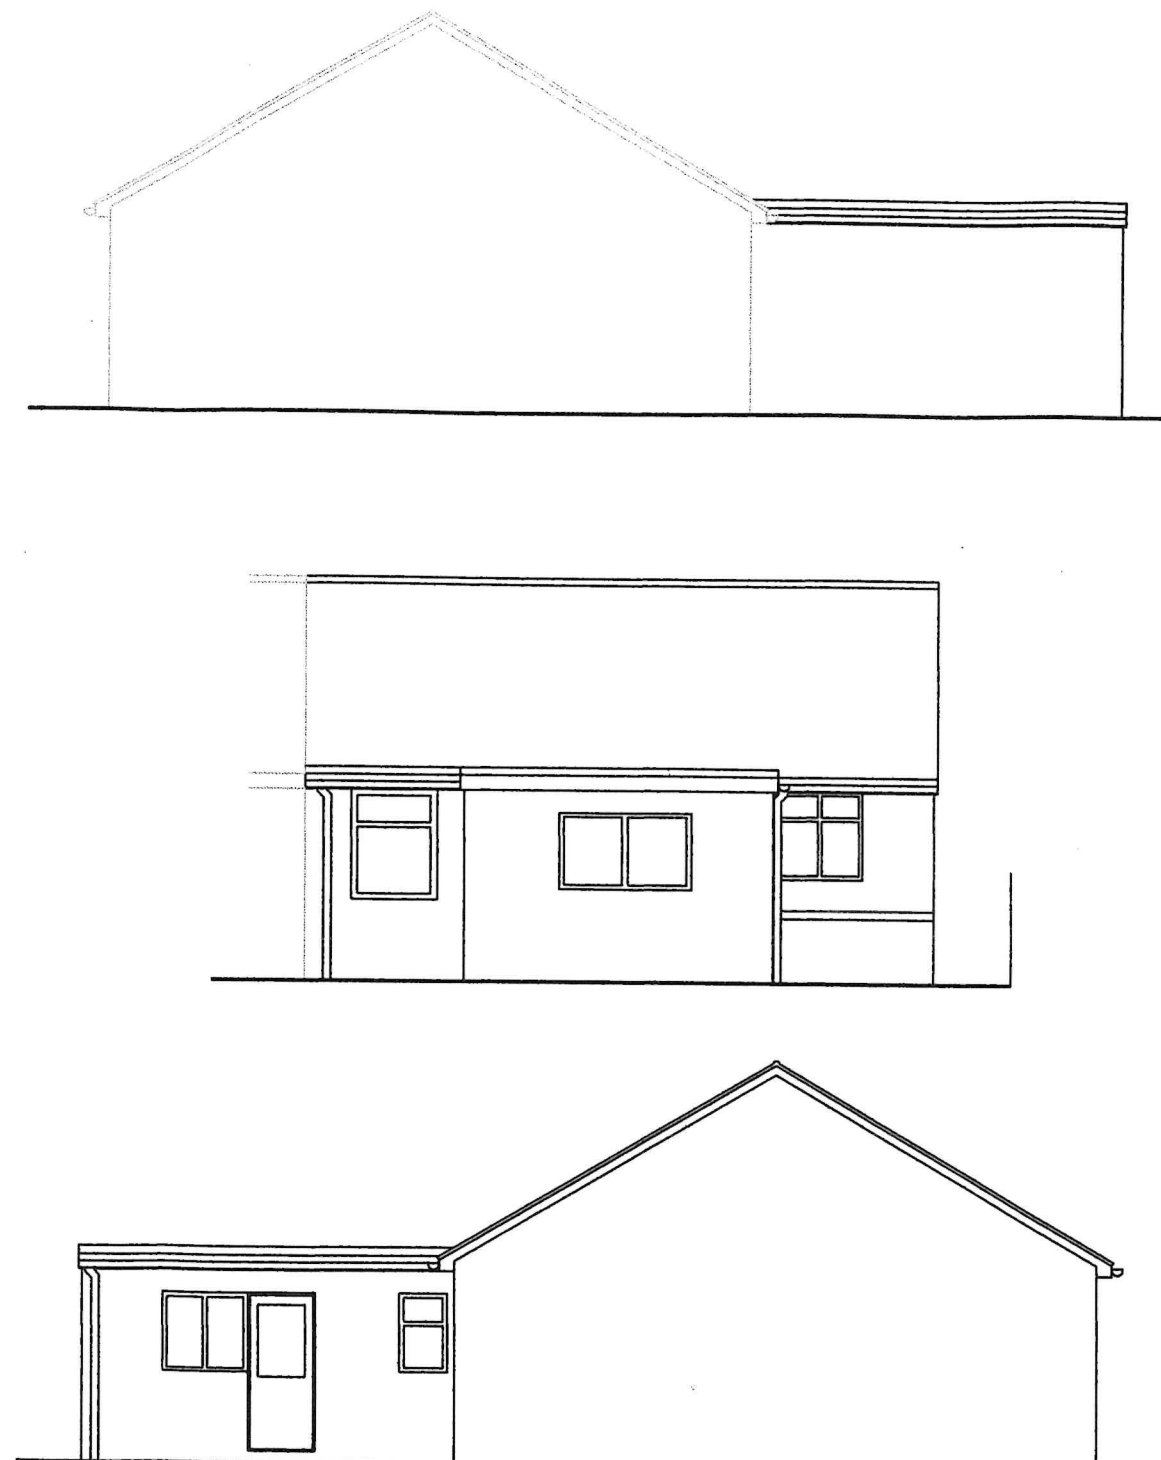

Existing Elevations 1:100

General Notes

No.	Revision/Issue	Date

Company Details
 Apple Tree Architecture
 25 Crows Nest Lane
 Botley
 Southampton
 SO30 2DD

Project Name and Address
 Rear Extension
 162 Park Avenue
 Widley
 Waterlooville

Project	158	Sheet
Date	Jan 2020	1
Scale	1:50 & 1:100	