NOTES
1. DO NOT SCALE FROM THIS DRAWING
2. ALL SPOT HEIGHTS ARE M AOD
3. BLUE CONTOURS ARE AT 500MM VERTICAL INTERVALS
4. ORANGE CONTOURS ARE AT 100MM VERTICAL INTERVALS

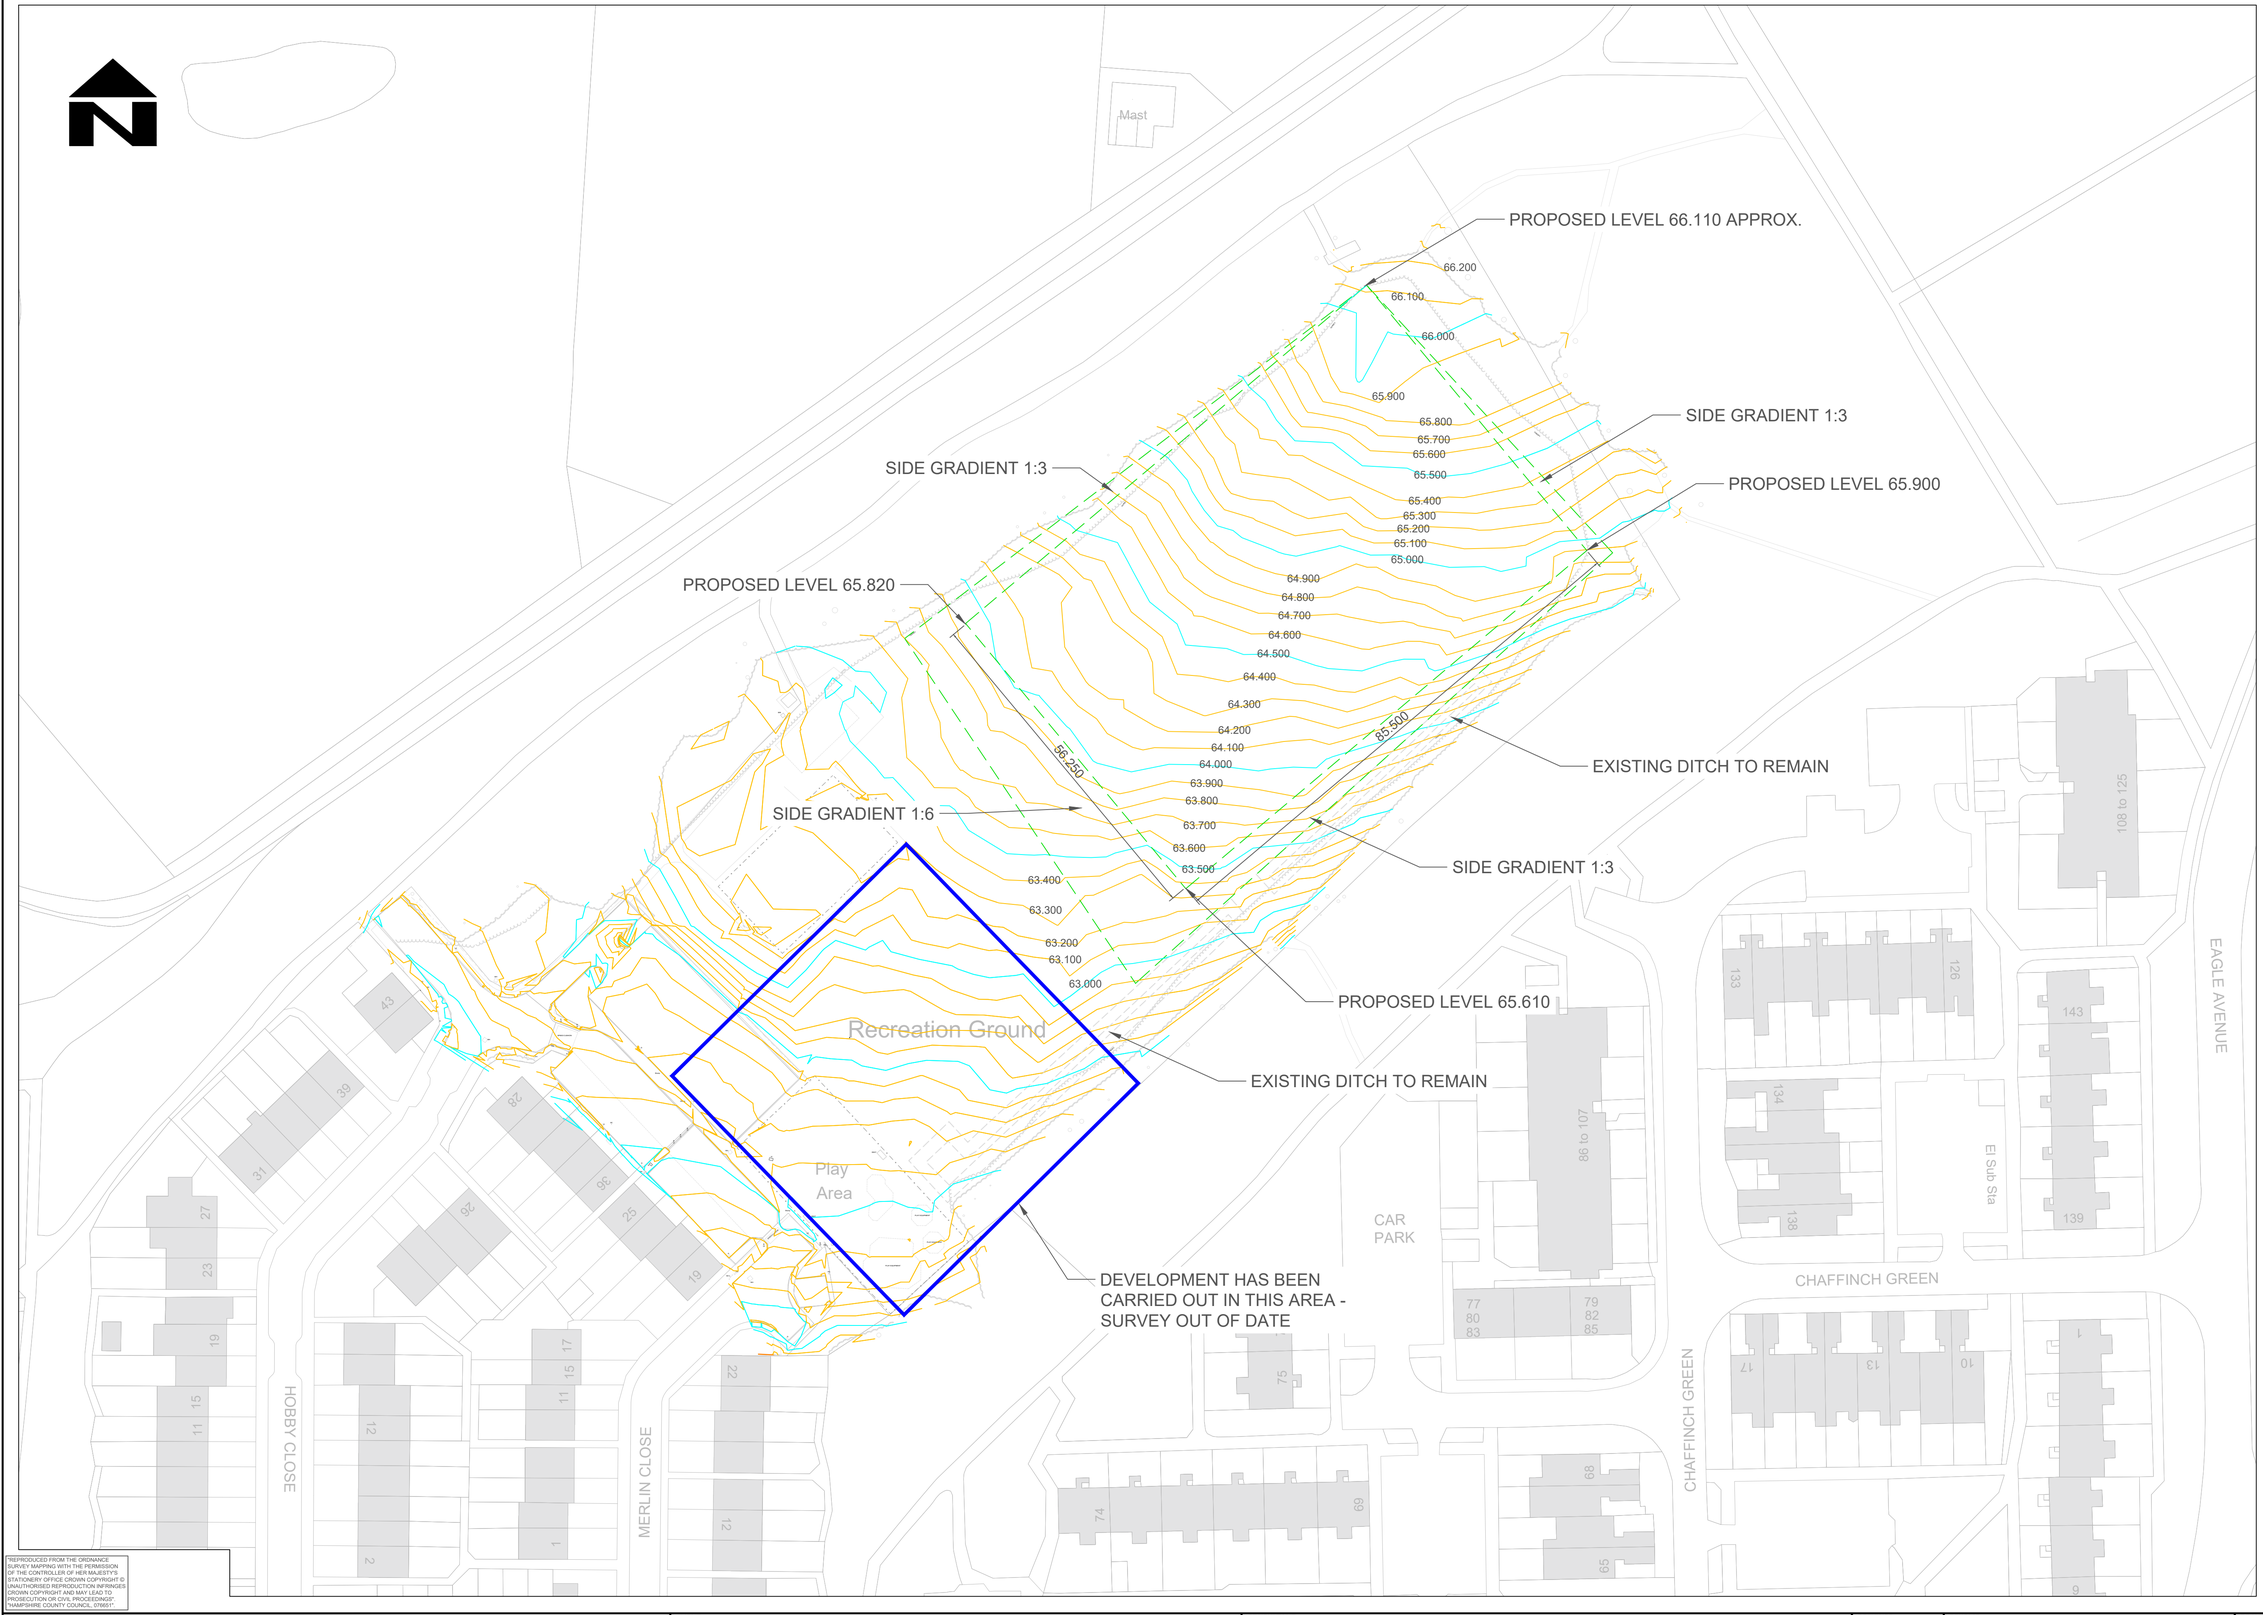

"REPRODUCED FROM THE ORDNANCE SURVEY MAPPING WITH THE PERMISSION OF THE CONTROLLER OF HER MAJESTY'S STATIONERY OFFICE CROWN COPYRIGHT IS UNAUTHORISED REPRODUCTION INFRINGES CROWN COPYRIGHT AND MAY LEAD TO PROSECUTION OR CIVIL PROCEEDINGS". "HAMPSHIRE COUNTY COUNCIL, 079501".

REV	AMENDMENTS	DATE	CAD	CHKD	APPD

CLIENT

Havant
BOROUGH COUNCIL
Planning
Civil Engineering and Landscape

Public Service Plaza
Civic Centre Road
Havant. Hants. PO9 2AX
Telephone: (023) 9247 4174
Email: customer.services@havant.gov.uk
Internet: www.havant.gov.uk

CONSULTANT

DESIGNER SM	SCHEME HOBBY CLOSE FIELD			DRAWING TITLE PROPOSED LAND FORM PROPOSED LEVELS AND LAYOUT
CAD SM				
CHECKED SM 23/05	JOB No.			CAD PLOT: 10/02/2016 10:15:58
APPROVED SW 24/05	SCALE @ A1 1:500	DATE 9 MAY 2022	SHEET NUMBER 1 OF 1	DRAWING NUMBER 2018-14-013 REV

FILE LOCATION: H:\Engineering\CELT Projects\Waterlooville\2018_14 Hobby Close\Drawings\Current\Hobby Close phase 2.dwg