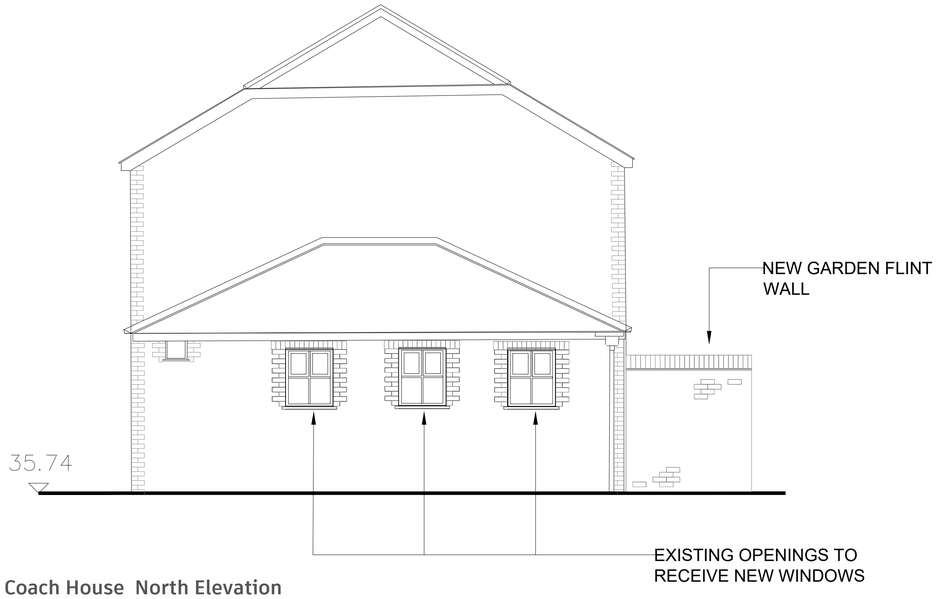

Coach House North Elevation
[Proposed]
Scale 1:50@A1

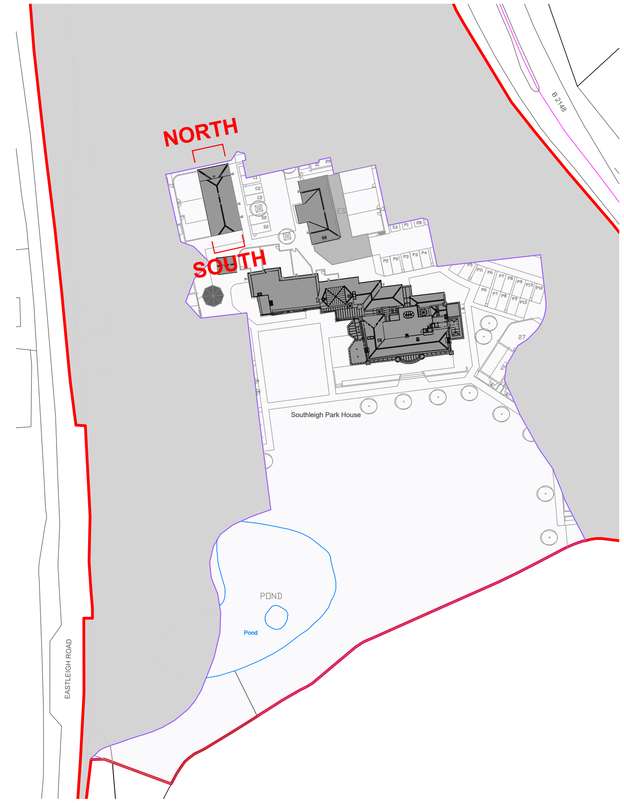

Key Plan
Scale : NTS @ A1

Coach House South Elevation
[Proposed]
Scale 1:50@A1

SCALE BAR 1:50

0 1 2 3 4 5 10

© FSL GROUP Property & Copyright. Use of drawings is not permitted nor can they be copied, duplicated or distributed without the consent of FSL Group. All designs are the sole property of FSL Group, and may not be used, transferred, or disclosed to a third party without the express permission of FSL Group. Electronic copies of this drawing are supplied for convenience only. No dimensions or other information should be used from the electronic copy..

Rev:	Description:	Drawn:	Checked:	Date:
C	Minor amendments	HC	CMH	22.08.23
B	Conservation Alterations Up Issue	CDM	CMH	21.08.23

Drawing Status:
PLANNING
CONCEPT - TENDER - APPROVAL - CONTRACT - CONSTRUCTION - AS BUILT

FSL Group
M4, The Millennium Centre,
Crosby Way, Farnham
Surrey GU9 7XX
+44 (0)1252 745200
info@fsl-group.co.uk
www.fsl-group.co.uk

Client:
Bargate Homes

Site Address:
Southleigh Park House
Havant
PO9 2PE

Floor & Drawing:
Coach House (Proposed) North/South Conservation Alterations Elevations

Drawing Number:
28473 — COACH -EXT-PR-NS C
Project Number Building Drawing Code Revision

Produced By: CMH
Creation Date: 10/08/23
Scale: SCALE 1:50 @ A1

Drawing Notes: Figured dimensions only are to be taken from this drawing - DO NOT SCALE. Contractors must verify all dimensions prior to construction and any discrepancies are to be reported.Design © FSL Group

A1