



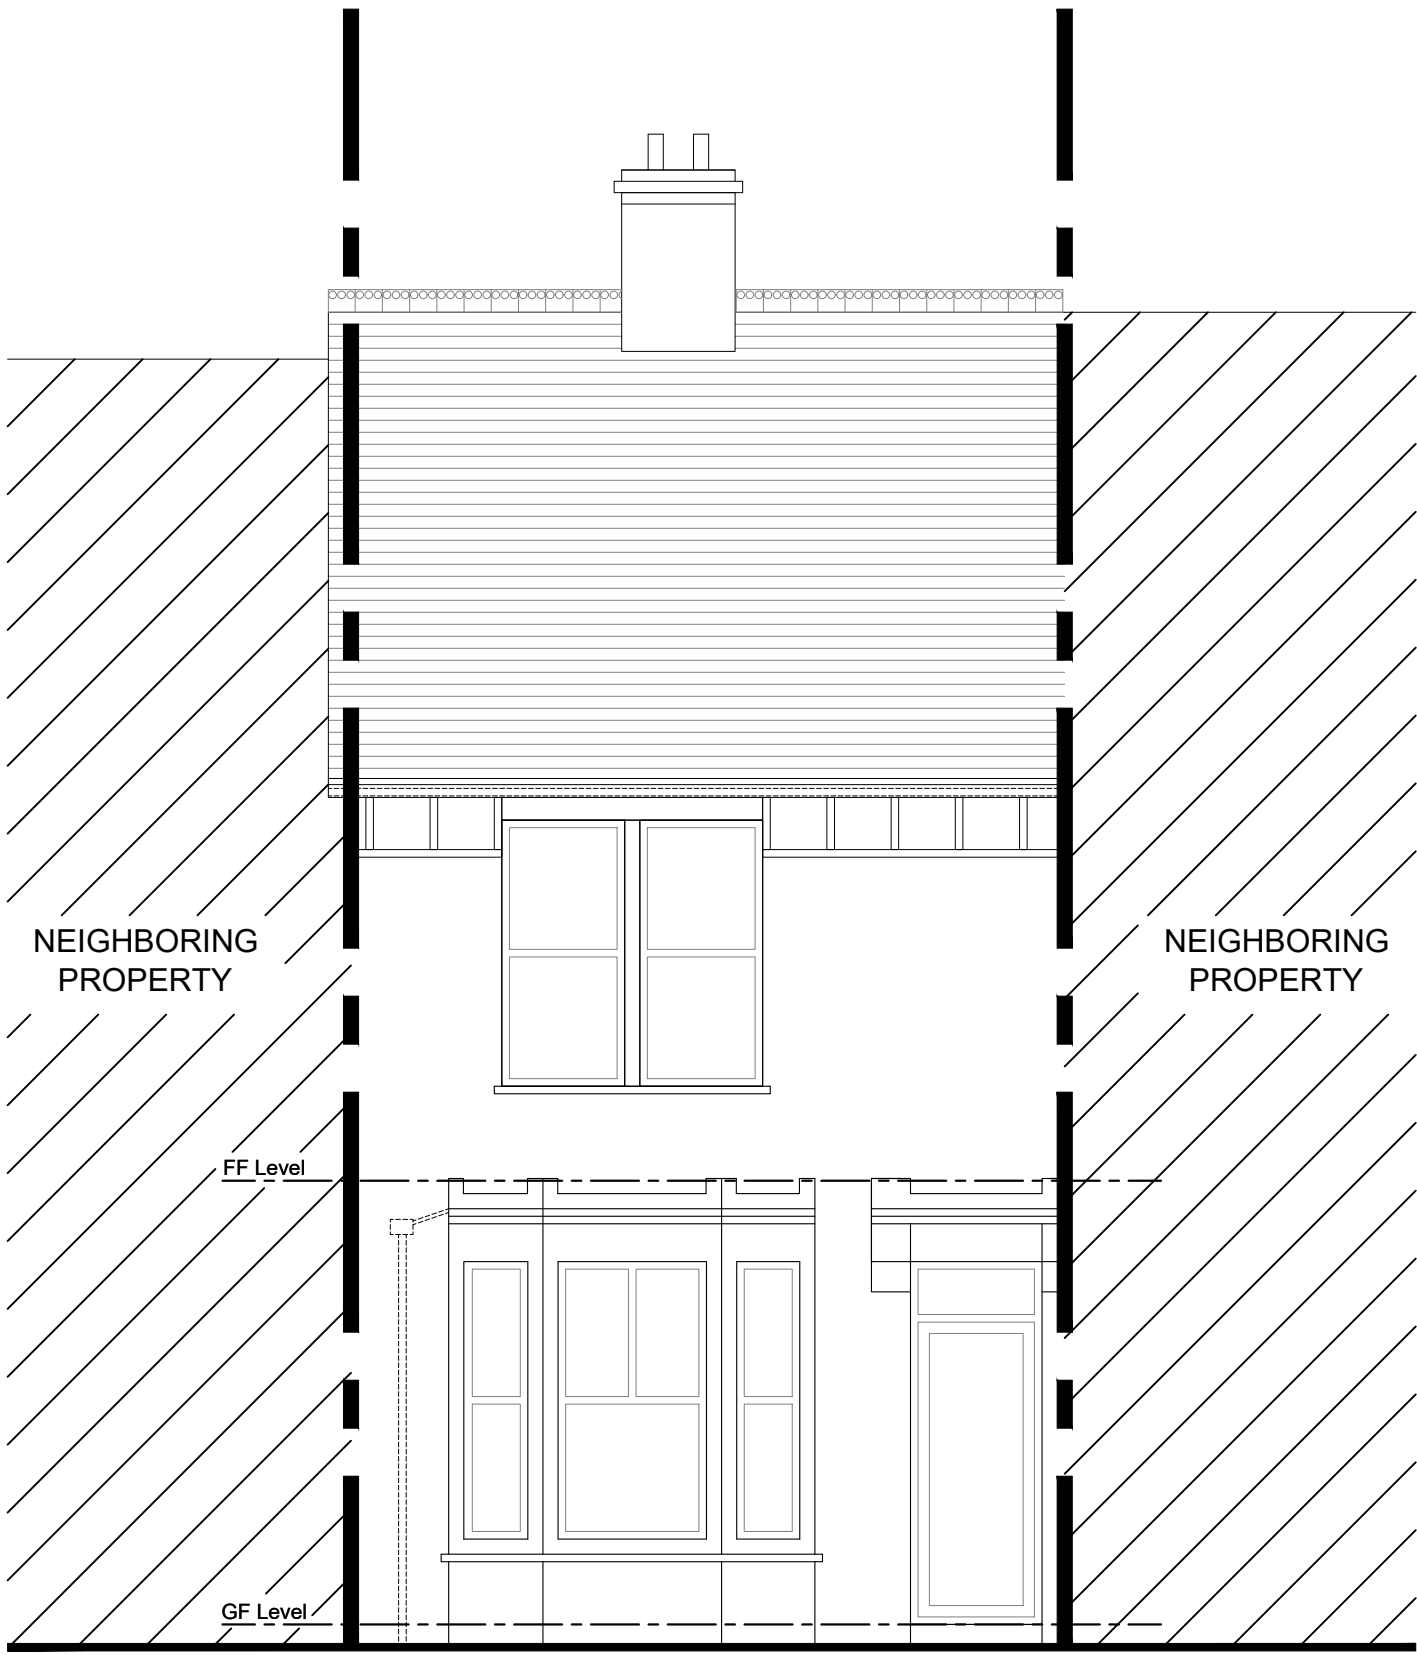


FRONT ELEVATION

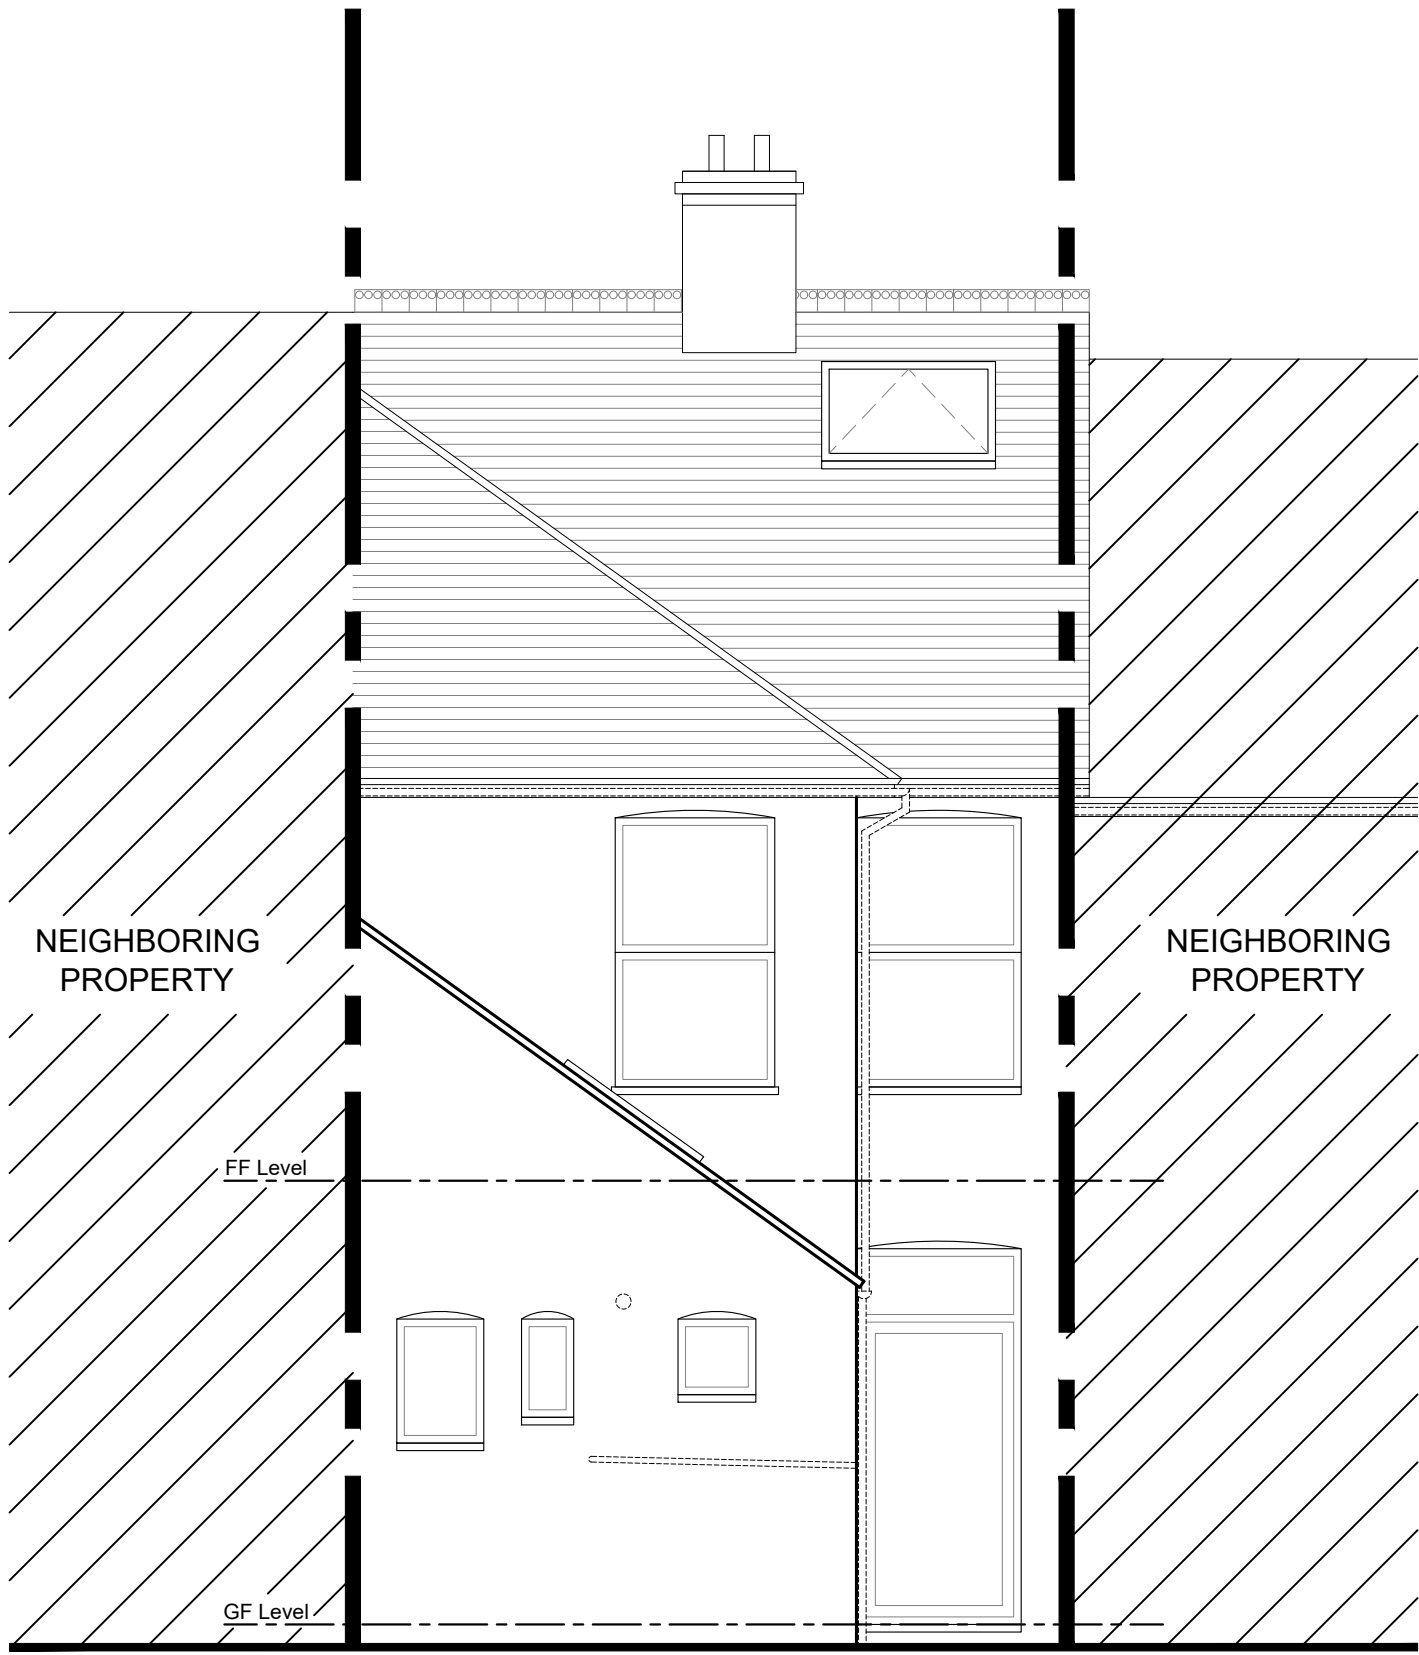

REAR ELEVATION



RIGHT SIDE ELEVATION
(when viewed from the front)

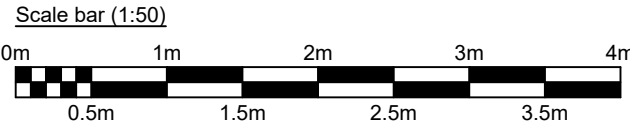

A		Project description removed	30/08/23
Rev.	Description		
Revisions			

for Dawn & Jeff Leigh-Jones at 89 North Street, Emsworth, Hampshire, PO10 7PQ			Contact: Michael Austin R/BA E-mail: project@austinlebbon.co.uk Web: www.austinlebbon.co.uk Phone: 01730 887559
Dwg Ref: 22111 [S] 03	Rev: A	Date: Aug 2023	