
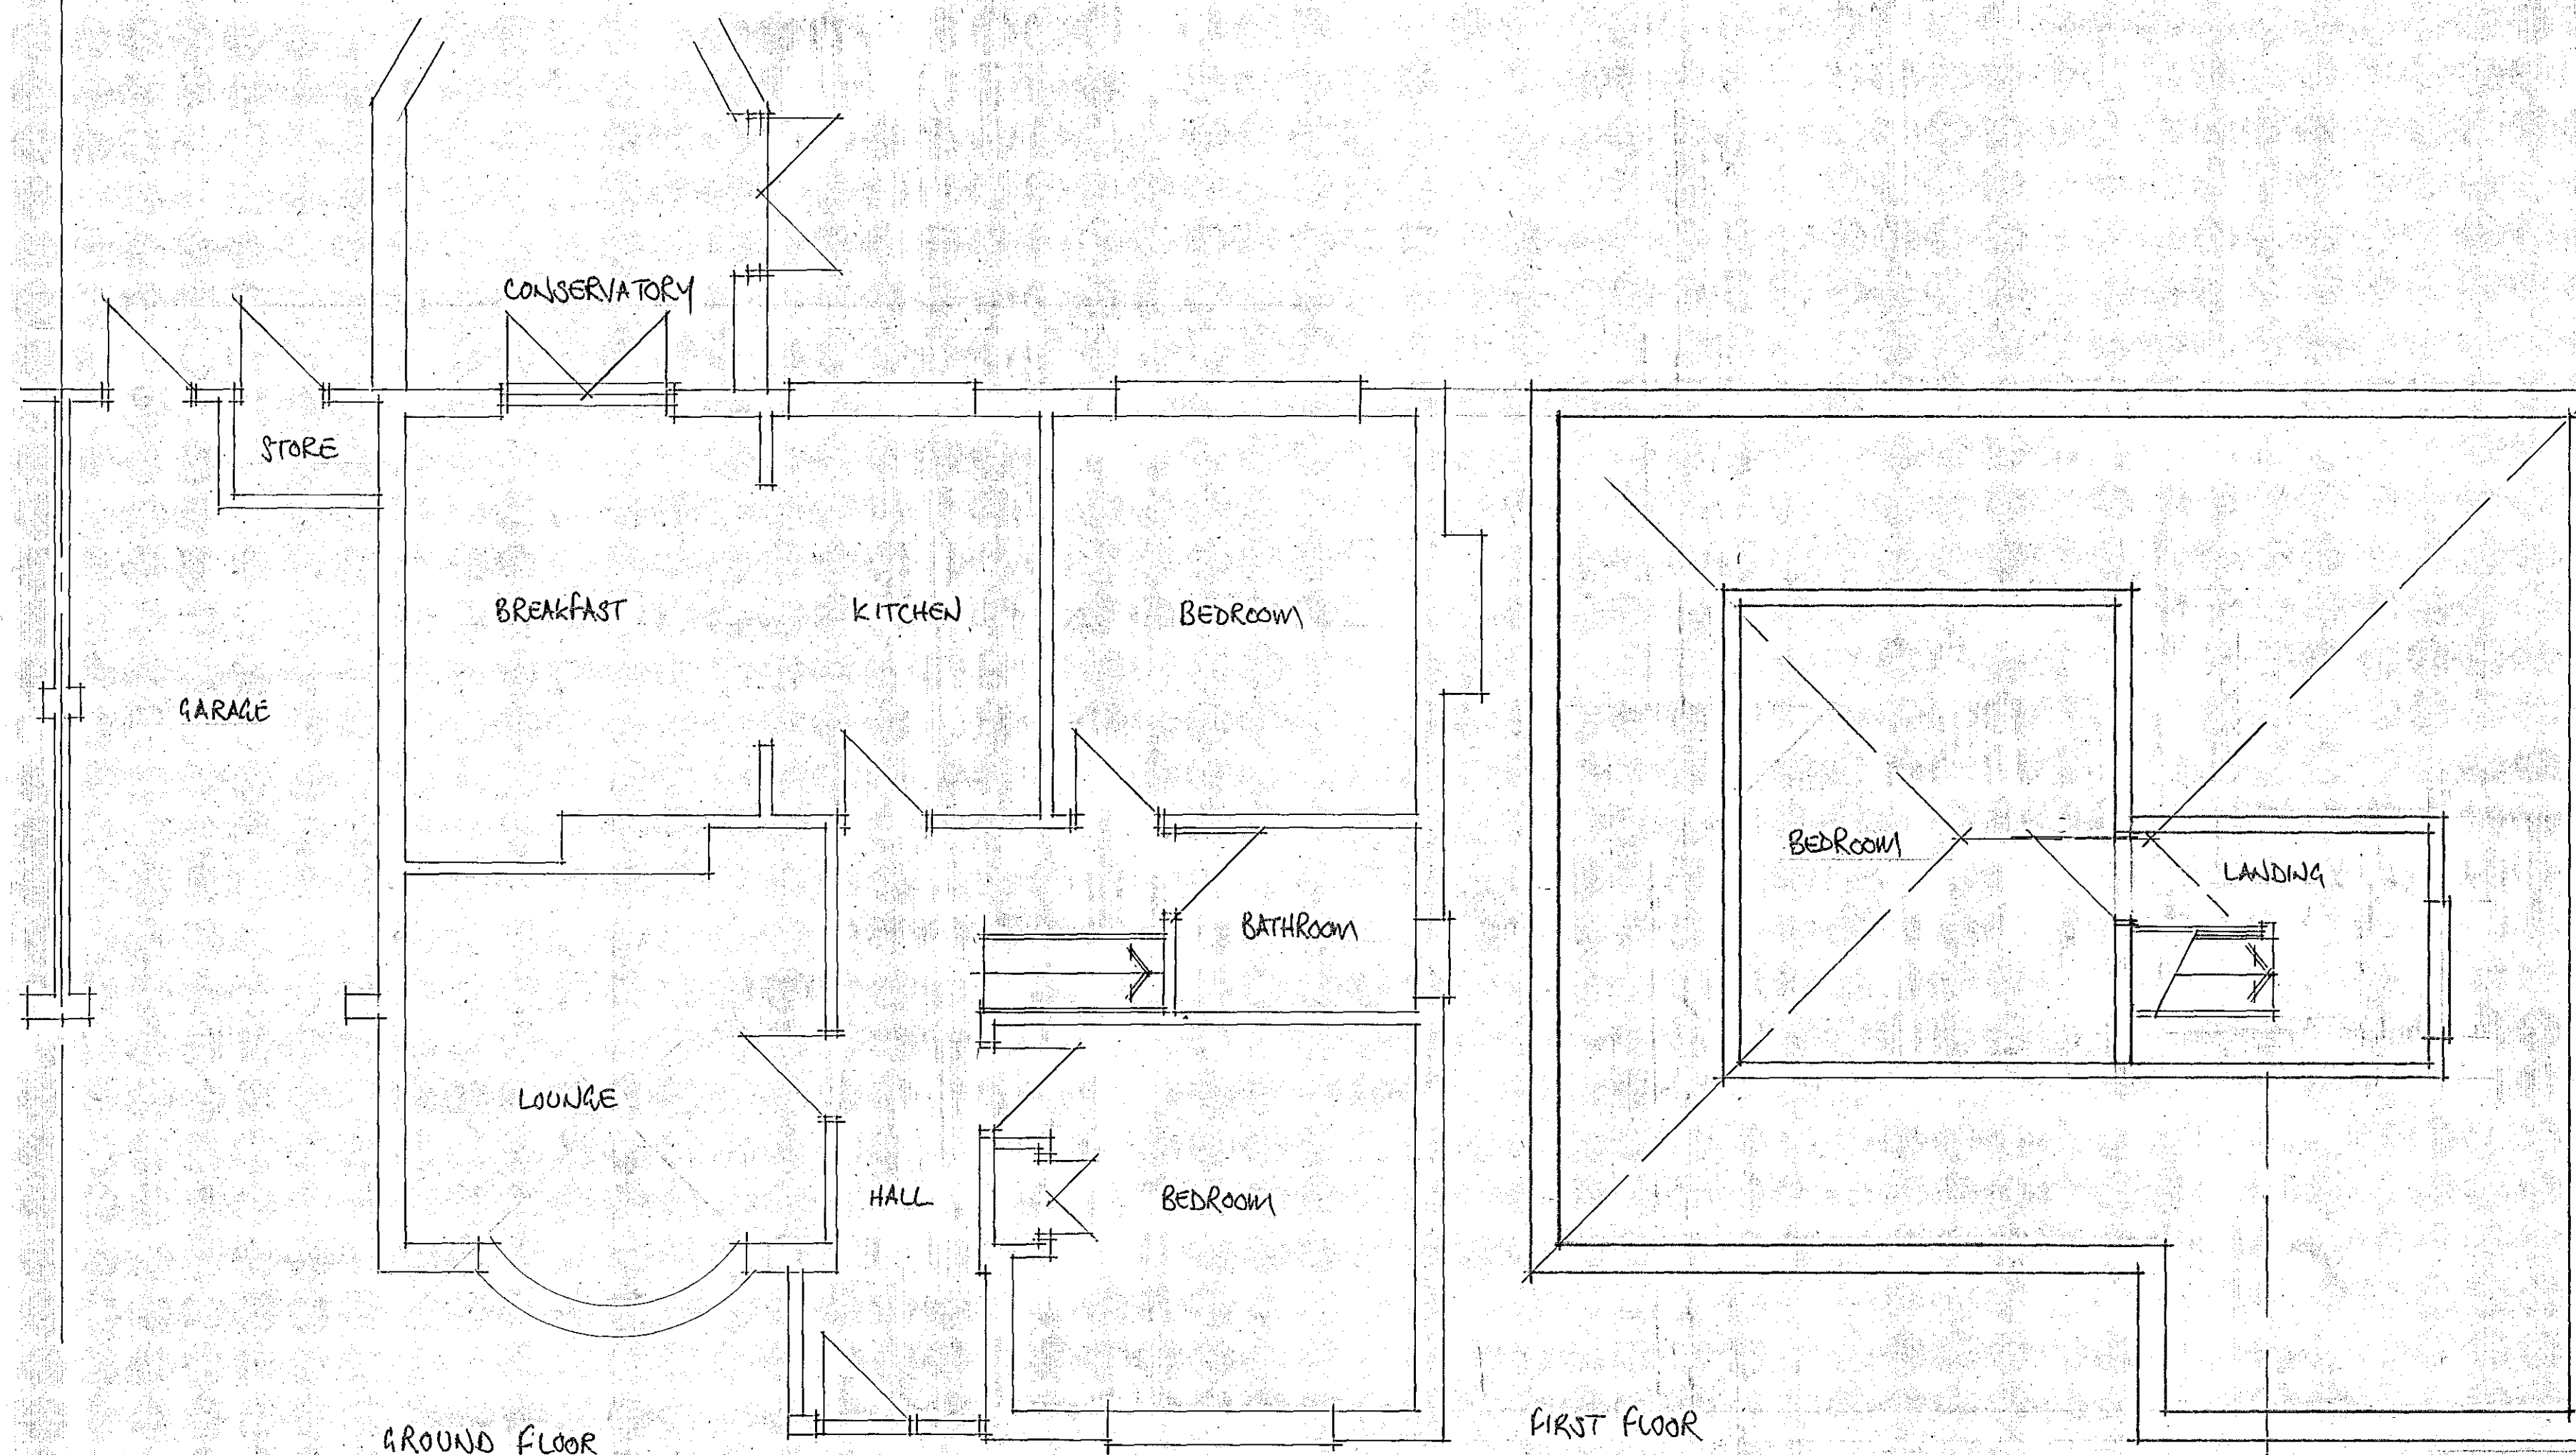


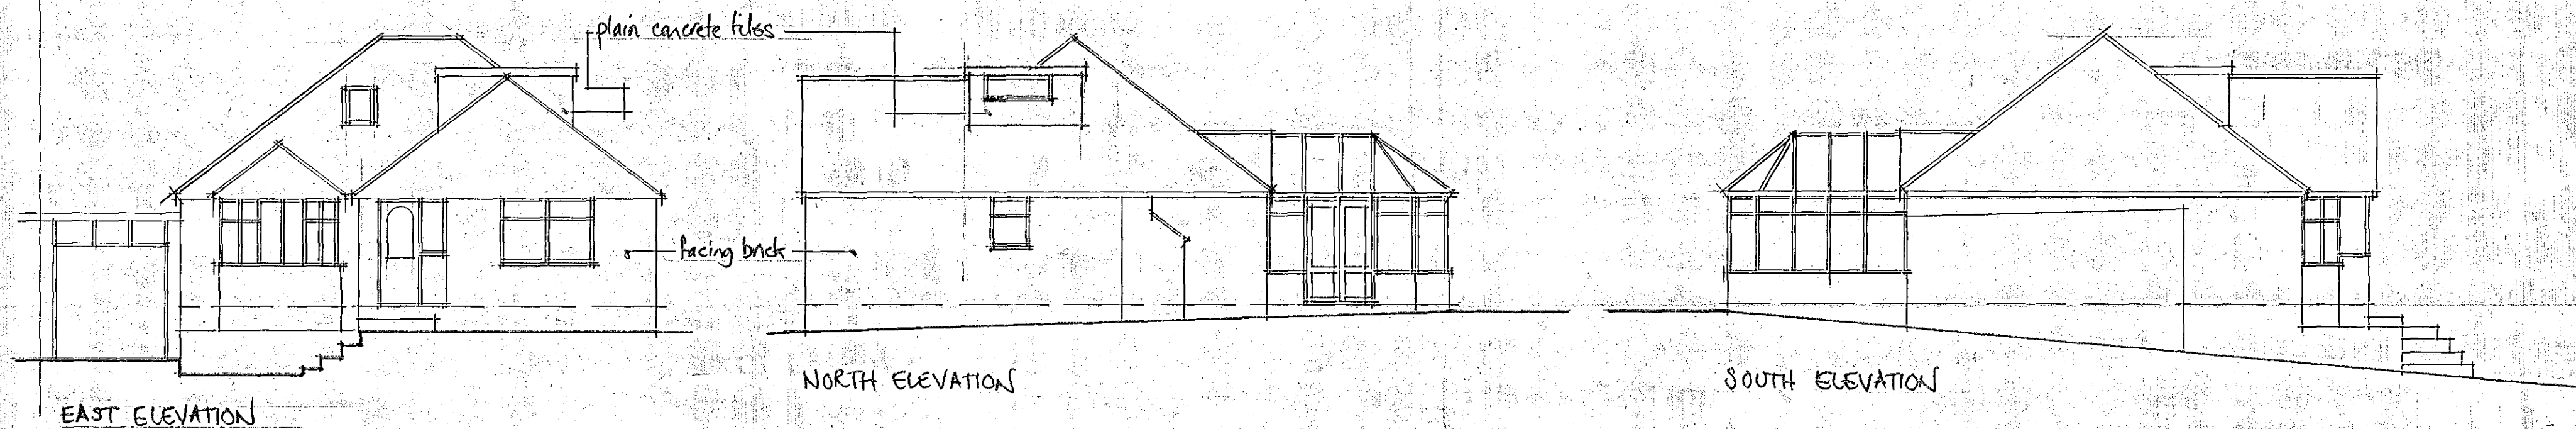

MR T PARSONS		
36 HAZELWOOD AVENUE		
EXISTING PLANS & ELEVATIONS		
1:50	1:100	JULY 23
		36/01