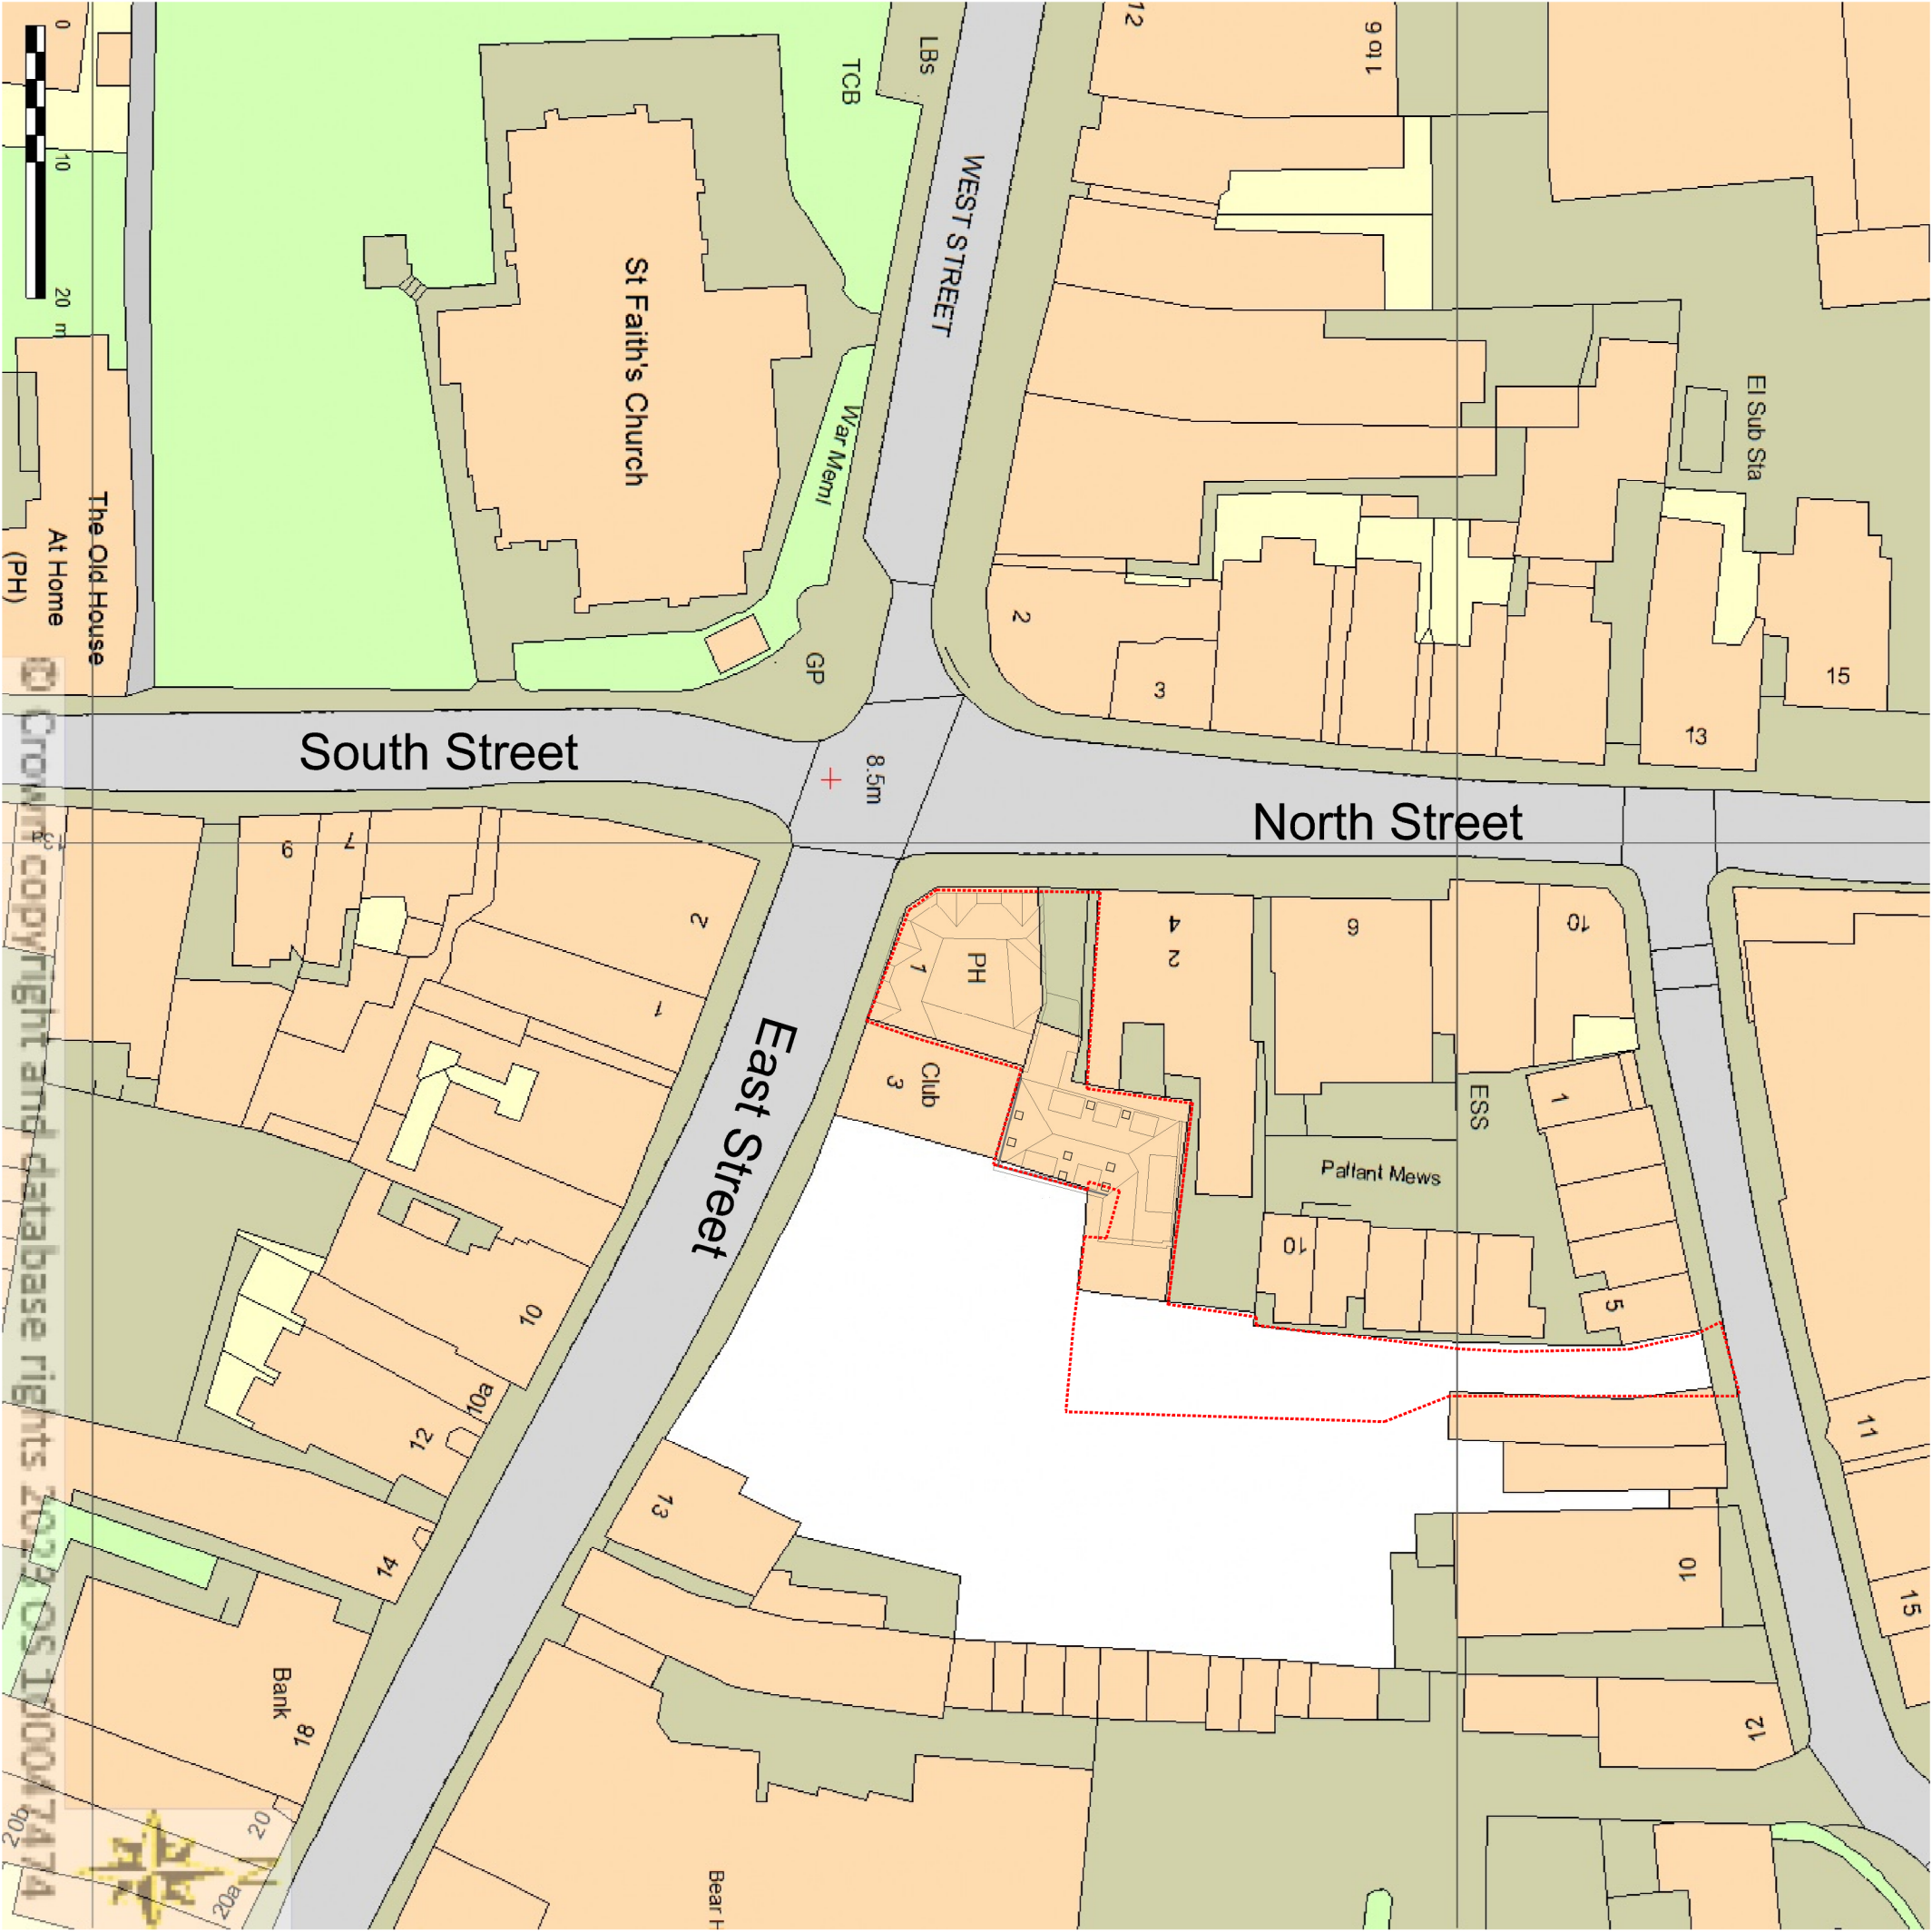


SCALE	TITLE	PETER GALLOWAY PARTNERSHIP
1/500 @ A3	Proposed Conversion to Convenience Store	
DATE	FORMER WHITE HART PUBLIC HOUSE	
Mar. 23	East Street Havant - PO9 1AA	
DRAWING NO.	Block Plan	
PG	23/201501	
ARCHITECTS		
PETER GALLOWAY PARTNERSHIP		
TEL: 02392 483153		
E-MAIL: peter@gallowaypartnership.co.uk		