


0 1 2 3 4 5m

DWG NO: BR/2023/009

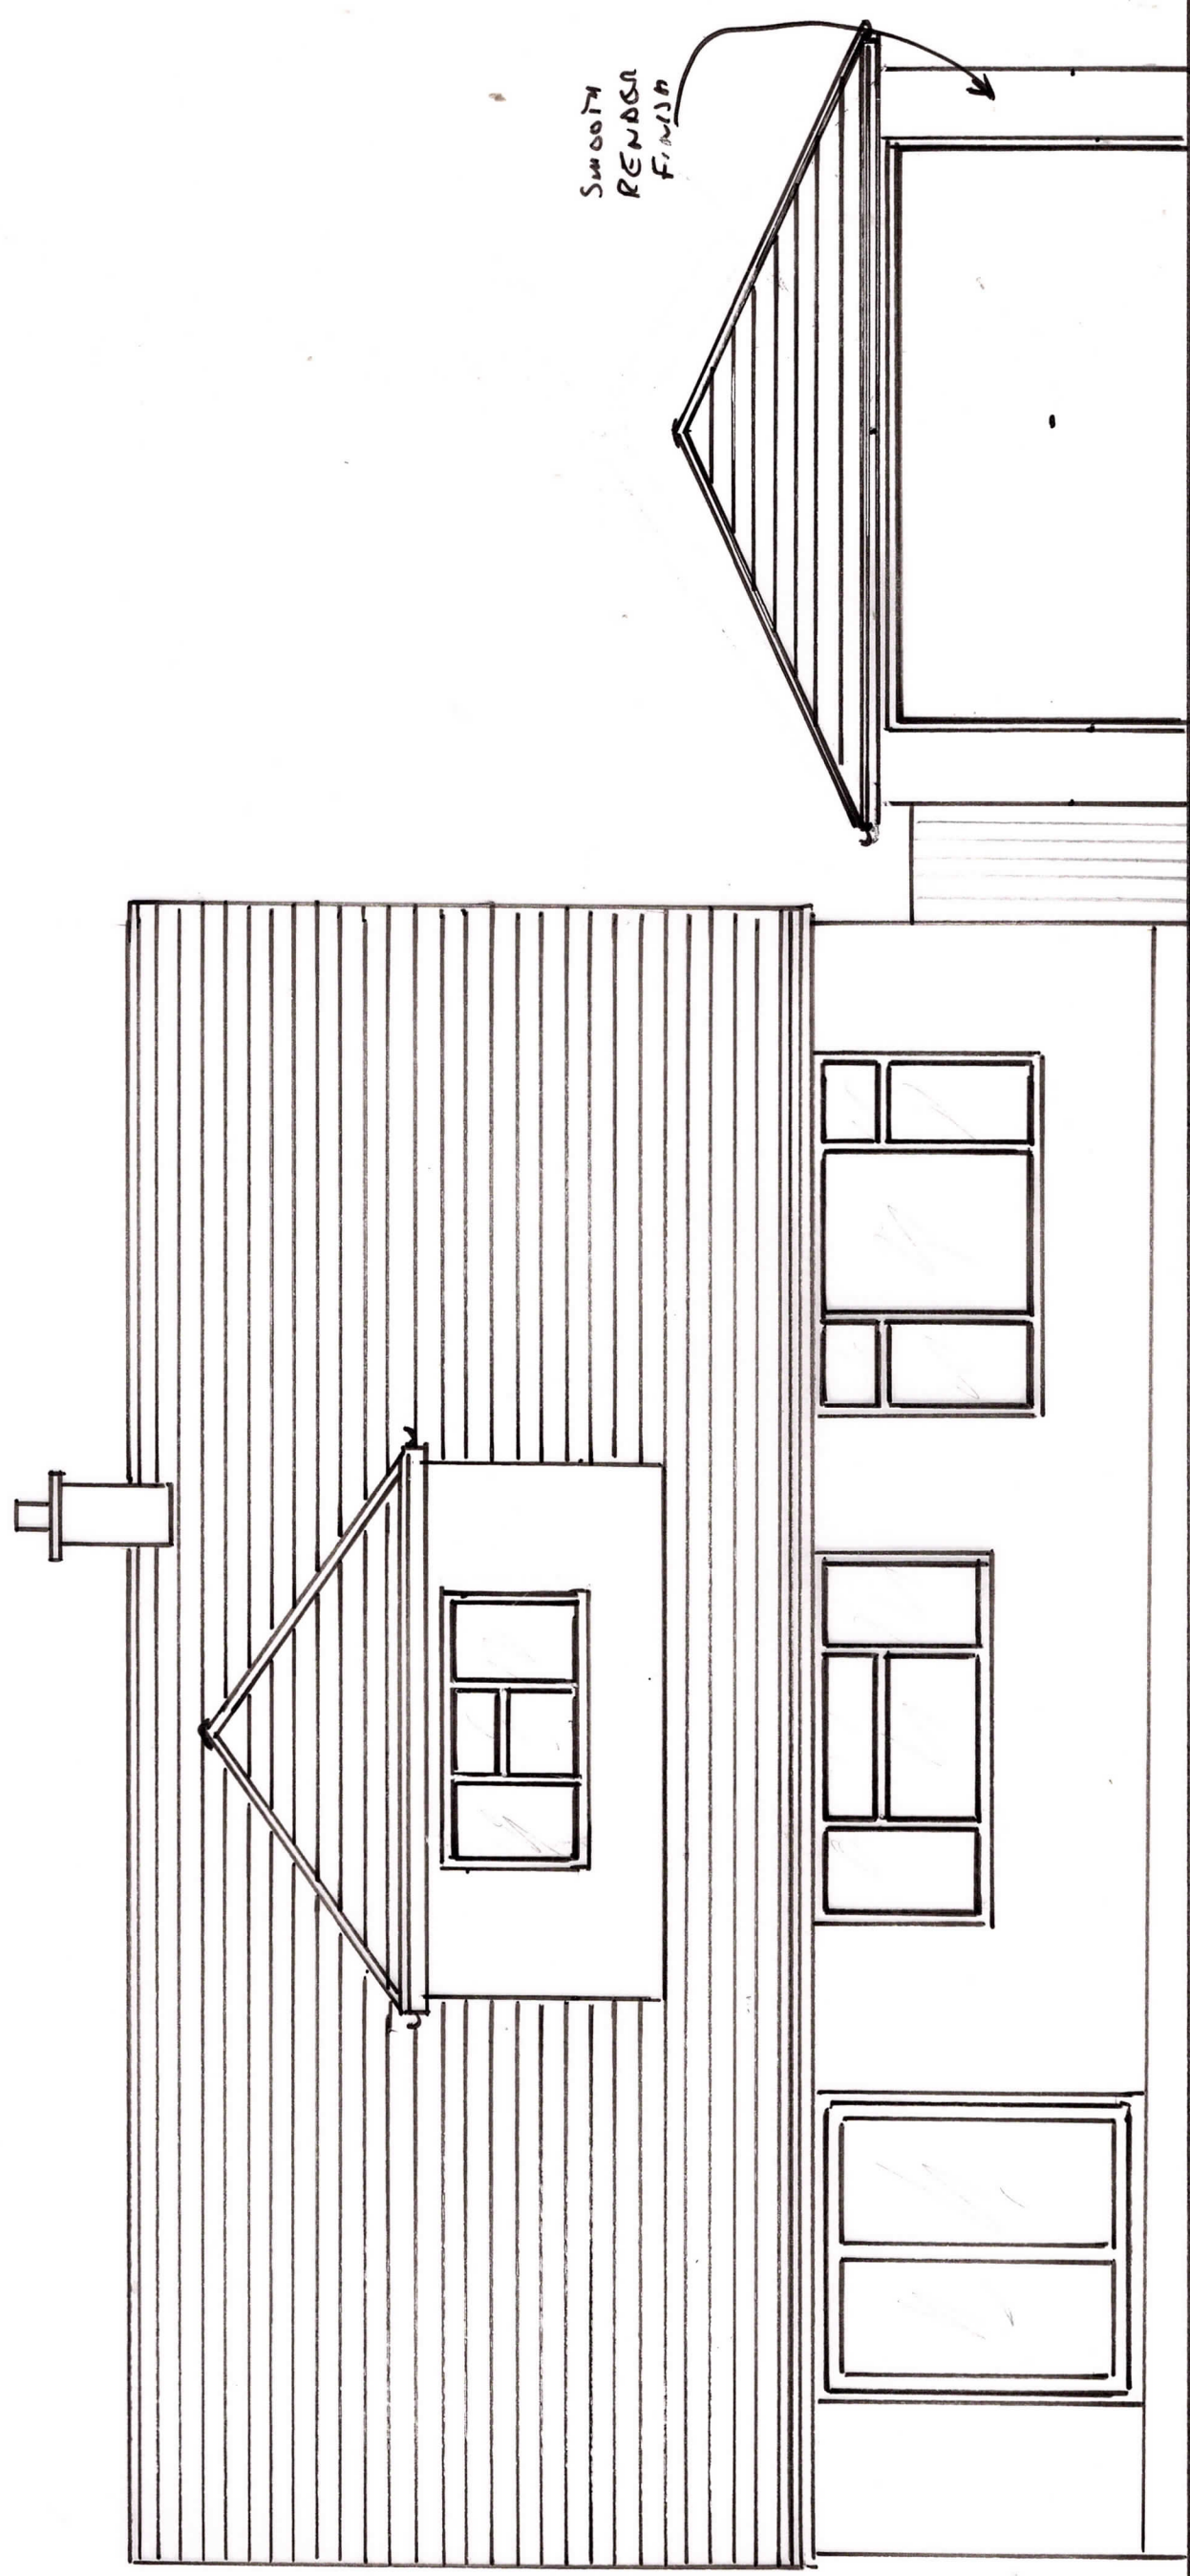

PROPOSED SIDE ELEVATION 1:50