
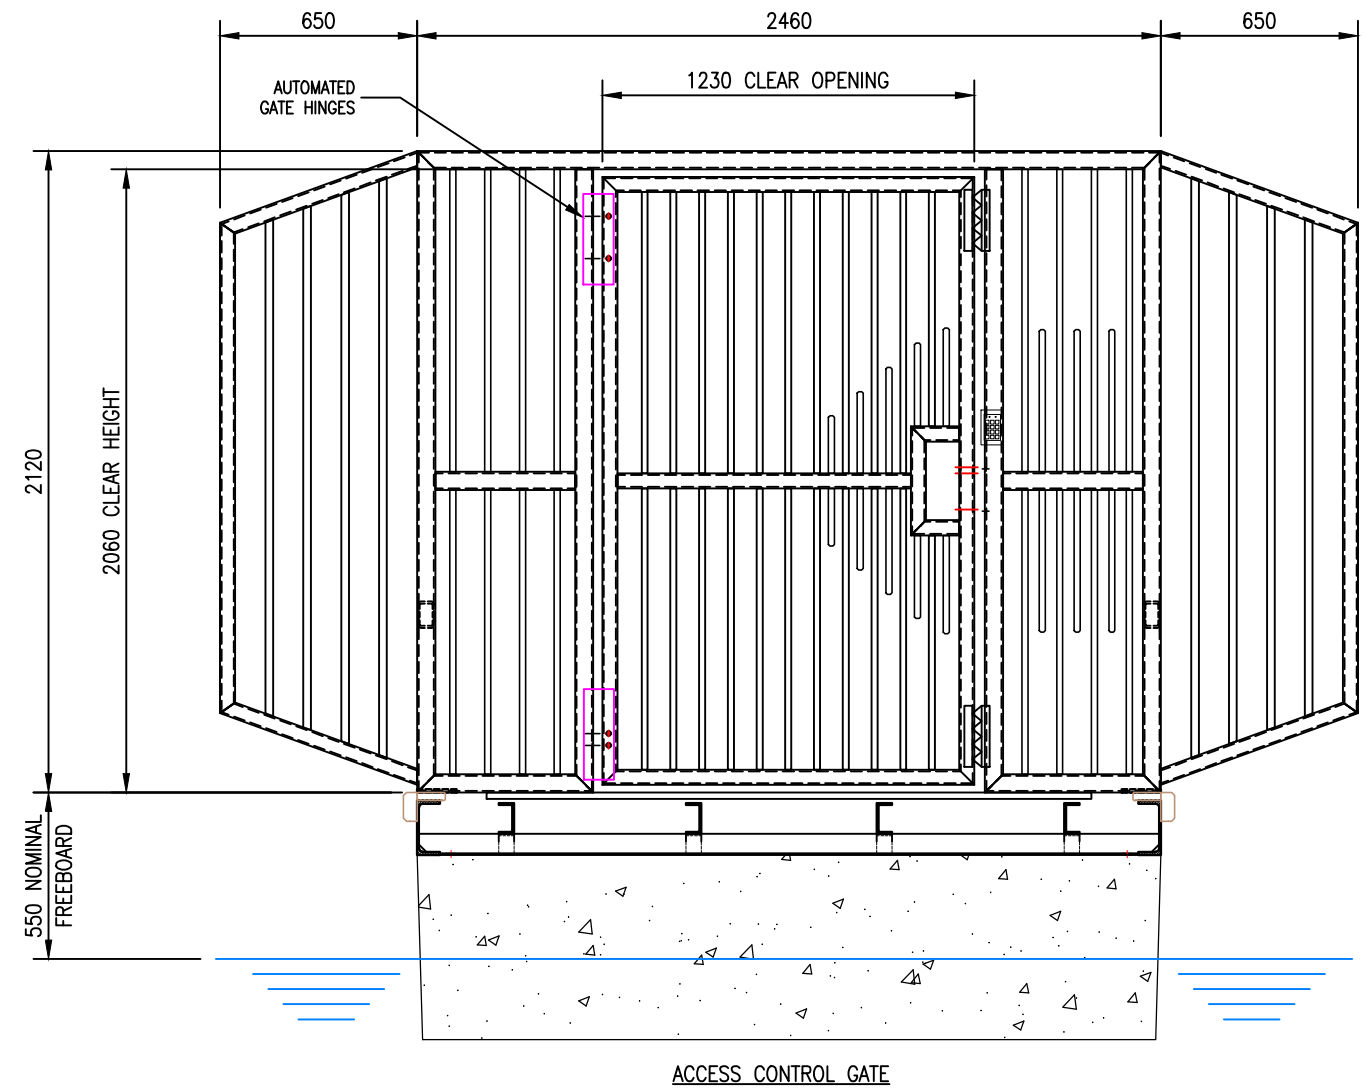


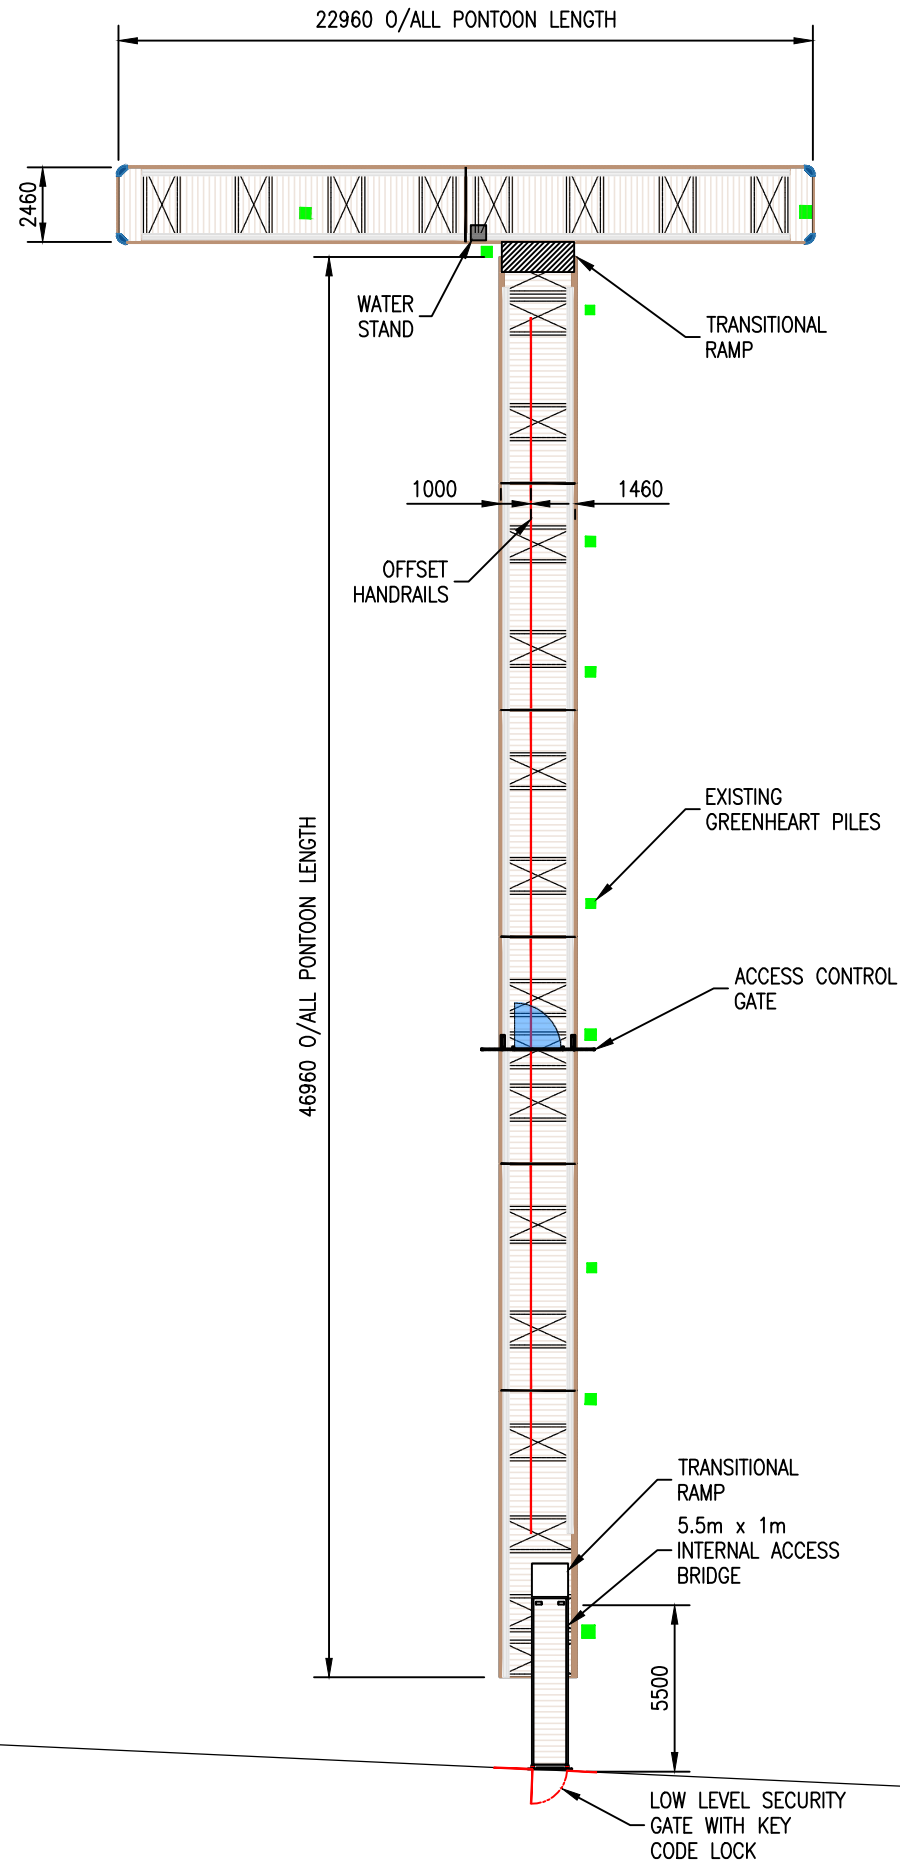

C	AJH 25-10-22	SIGN REMOVED FROM GATE	
B	AJH 05-10-22	GATE WIDTH REVISED	
A	AJH 05-10-22	GATE LOCATION AND TYPE REVISED	
REV. BY	DATE	DESCRIPTION	
CLIENT			
CHICHESTER HARBOUR CONSERVANCY			
TITLE			
GENERAL ARRANGEMENT EMSWORTH JETTY			
DRAWN	CHECKED	DATE	SCALE
A J H		14-09-22	1:250
			
Segensworth West, Fareham, Hampshire PO15 5SR Telephone: 01489-579977 Facsimile: 01489-579988			
ORDER NUMBER.		CAD PATH. C:\DRAWINGS\OPEN\M	
DRAWING NO.			REV.
Q9420-001			C