


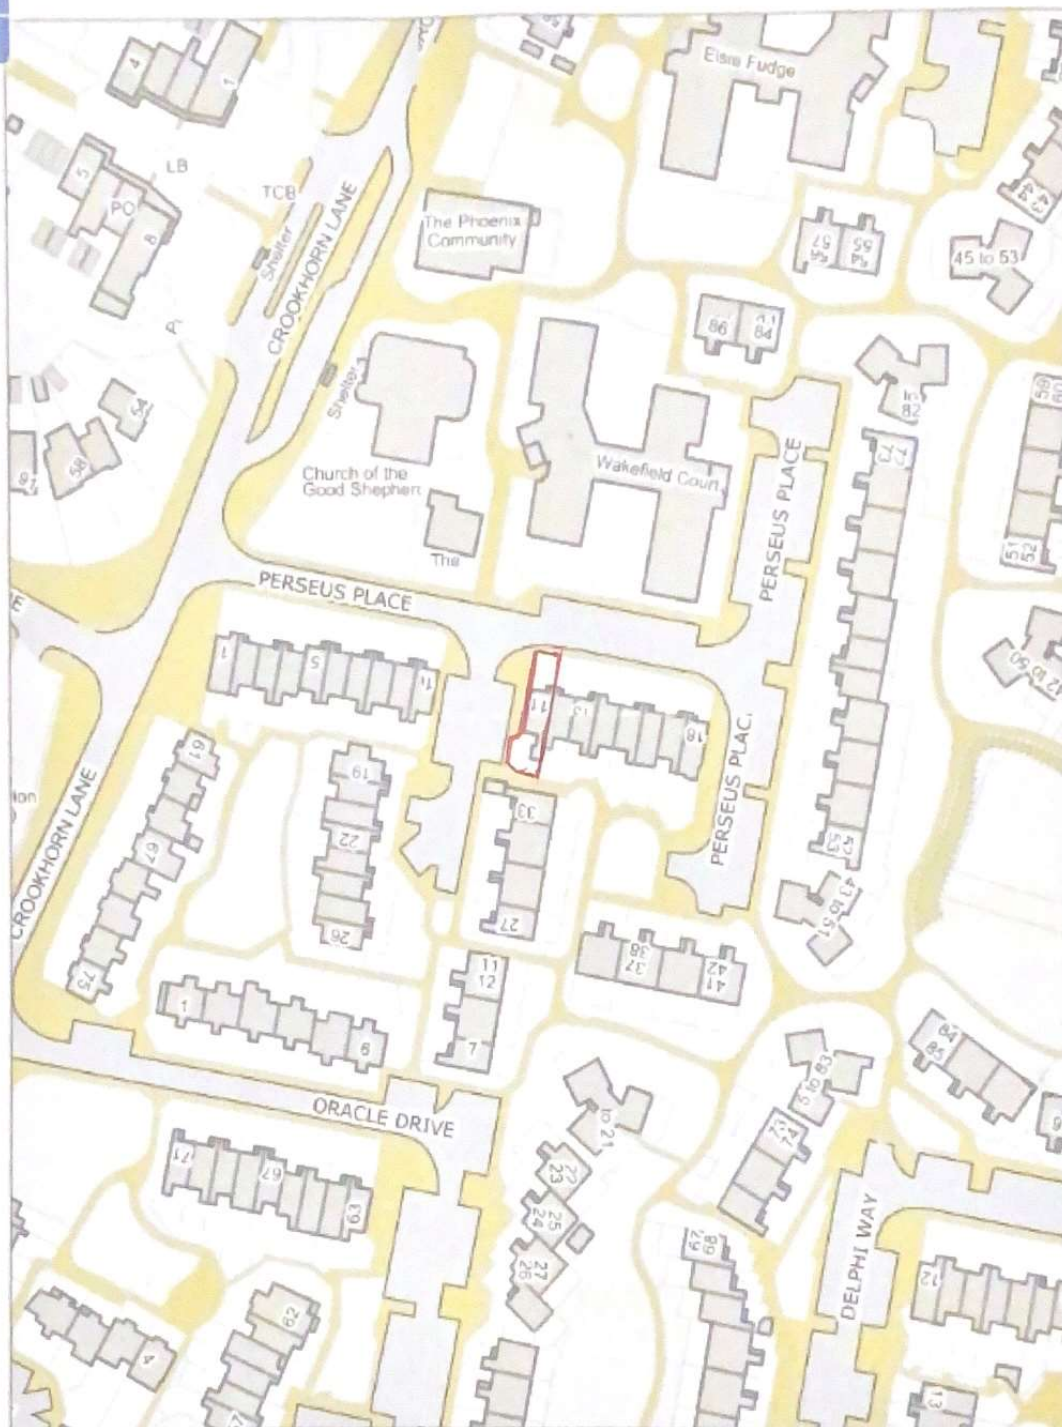

Location Plan - draw red line round boundary line

Havant
BOROUGH COUNCIL

N Scale: 1:1250

Printed on: 2023-08-18 11:56:55

© Havant Borough Council - OS Licence 100019217