



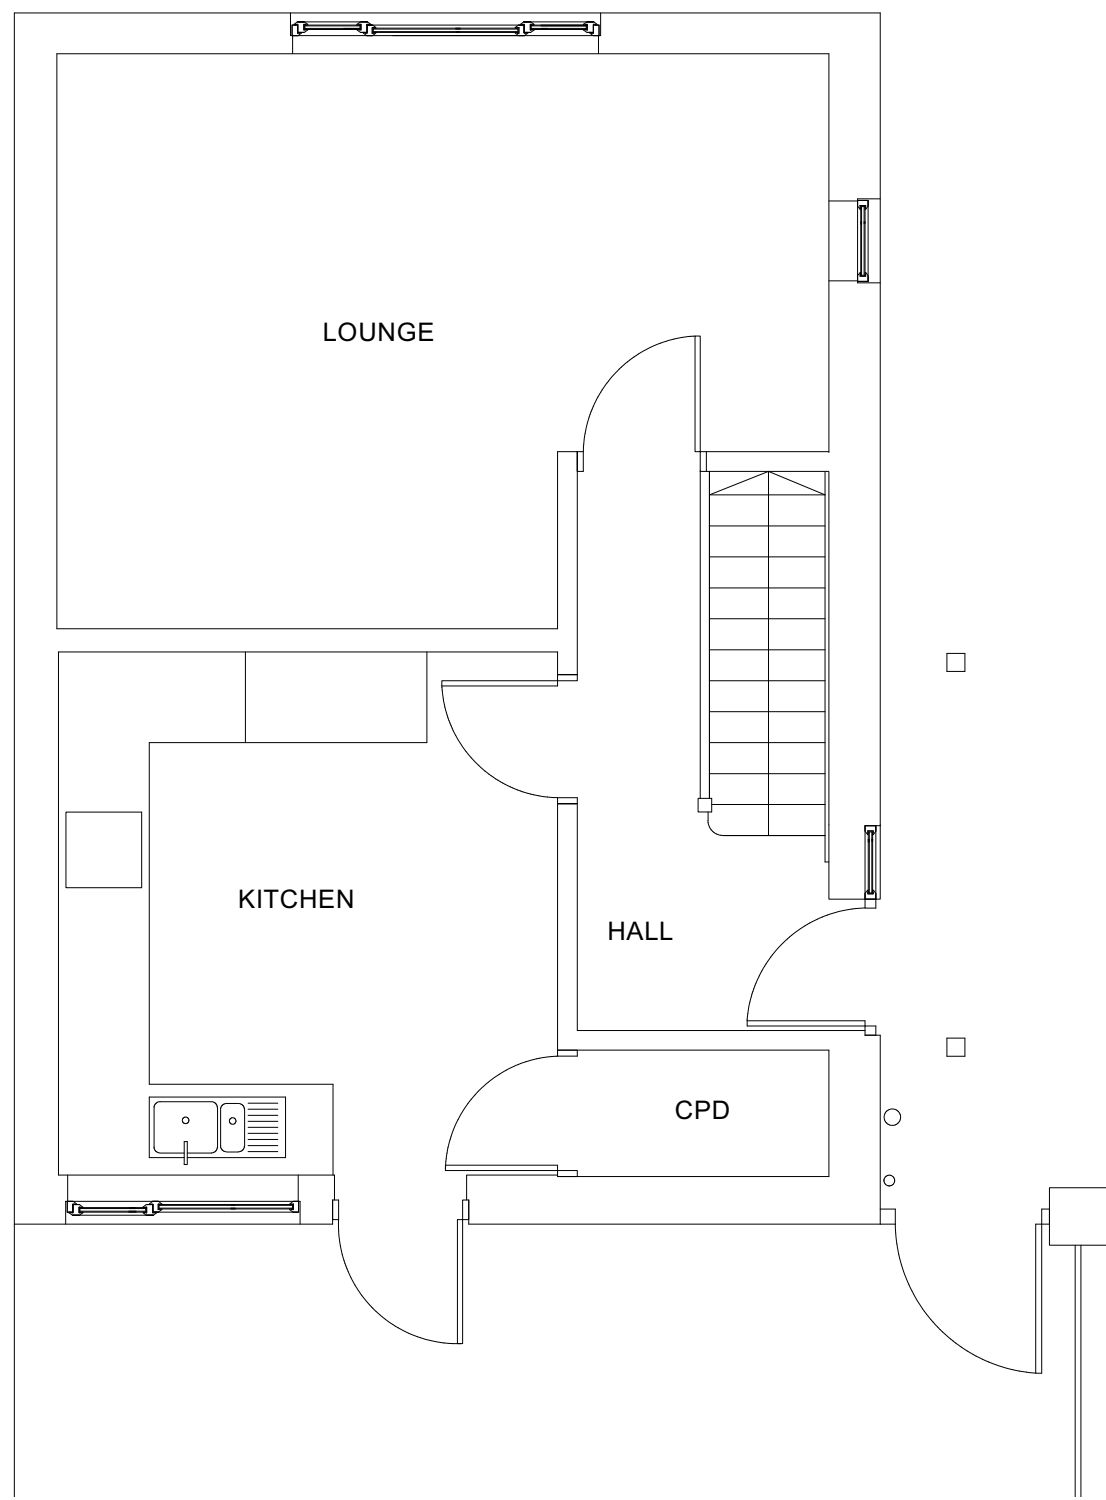

Existing Ground Floor Plan 1:100

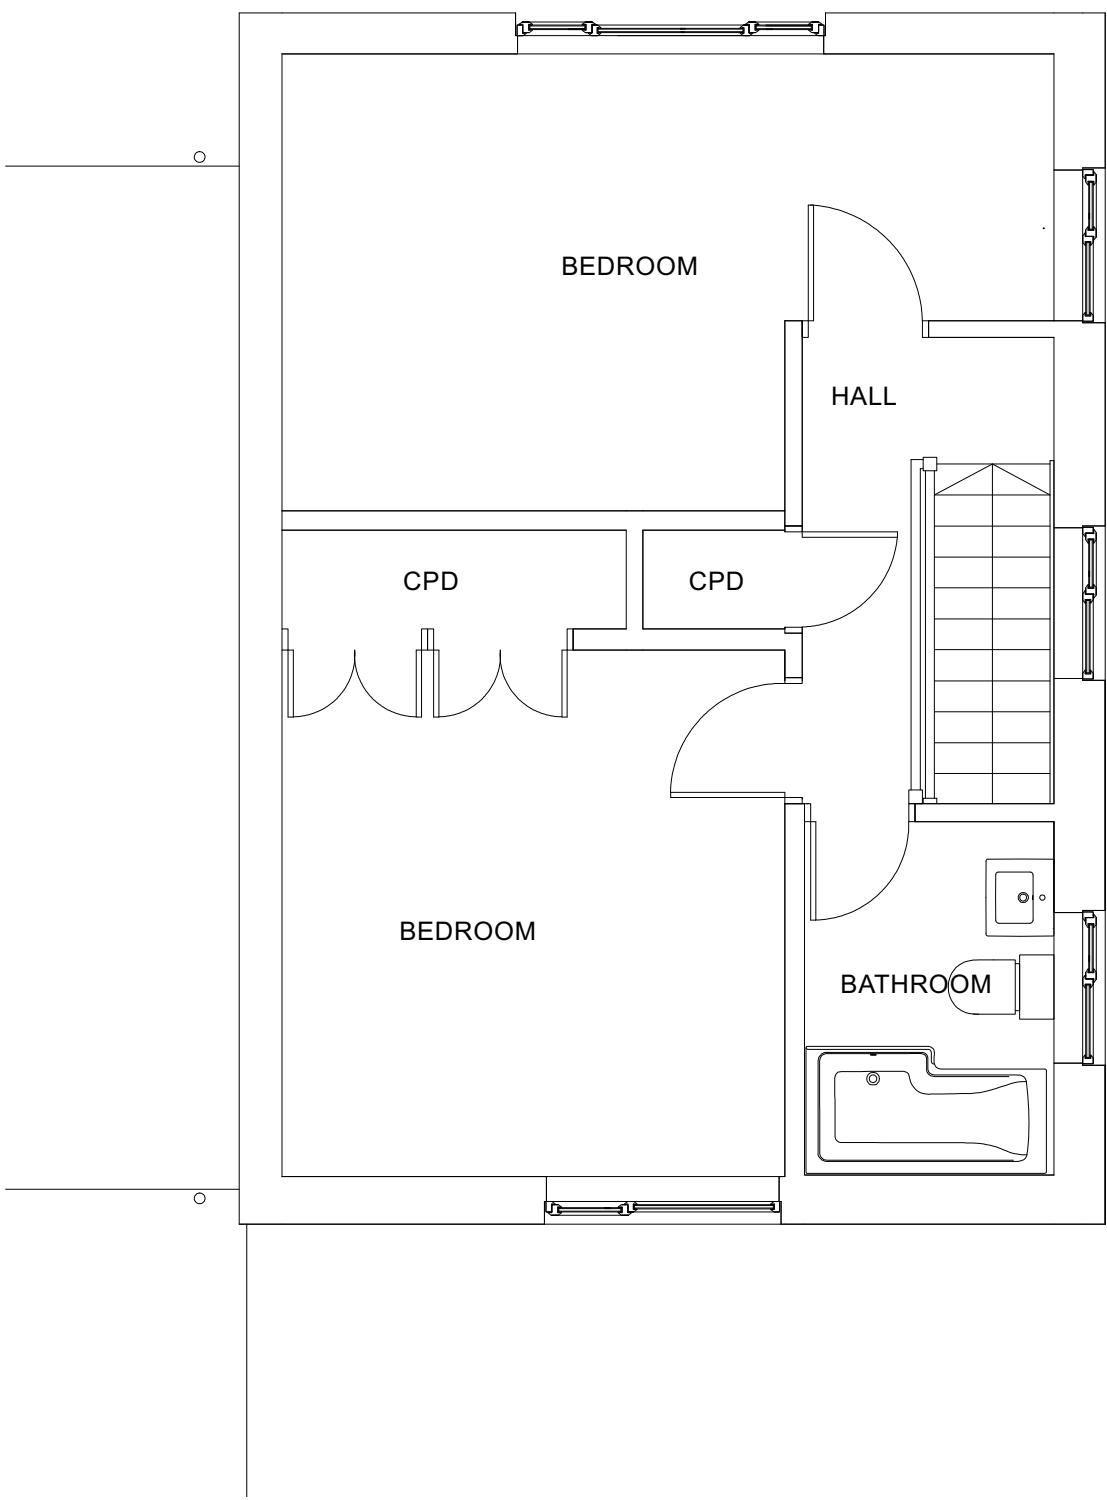



Existing First Floor Plan 1:100



Existing North Elevation 1:50



Existing East Elevation 1:50

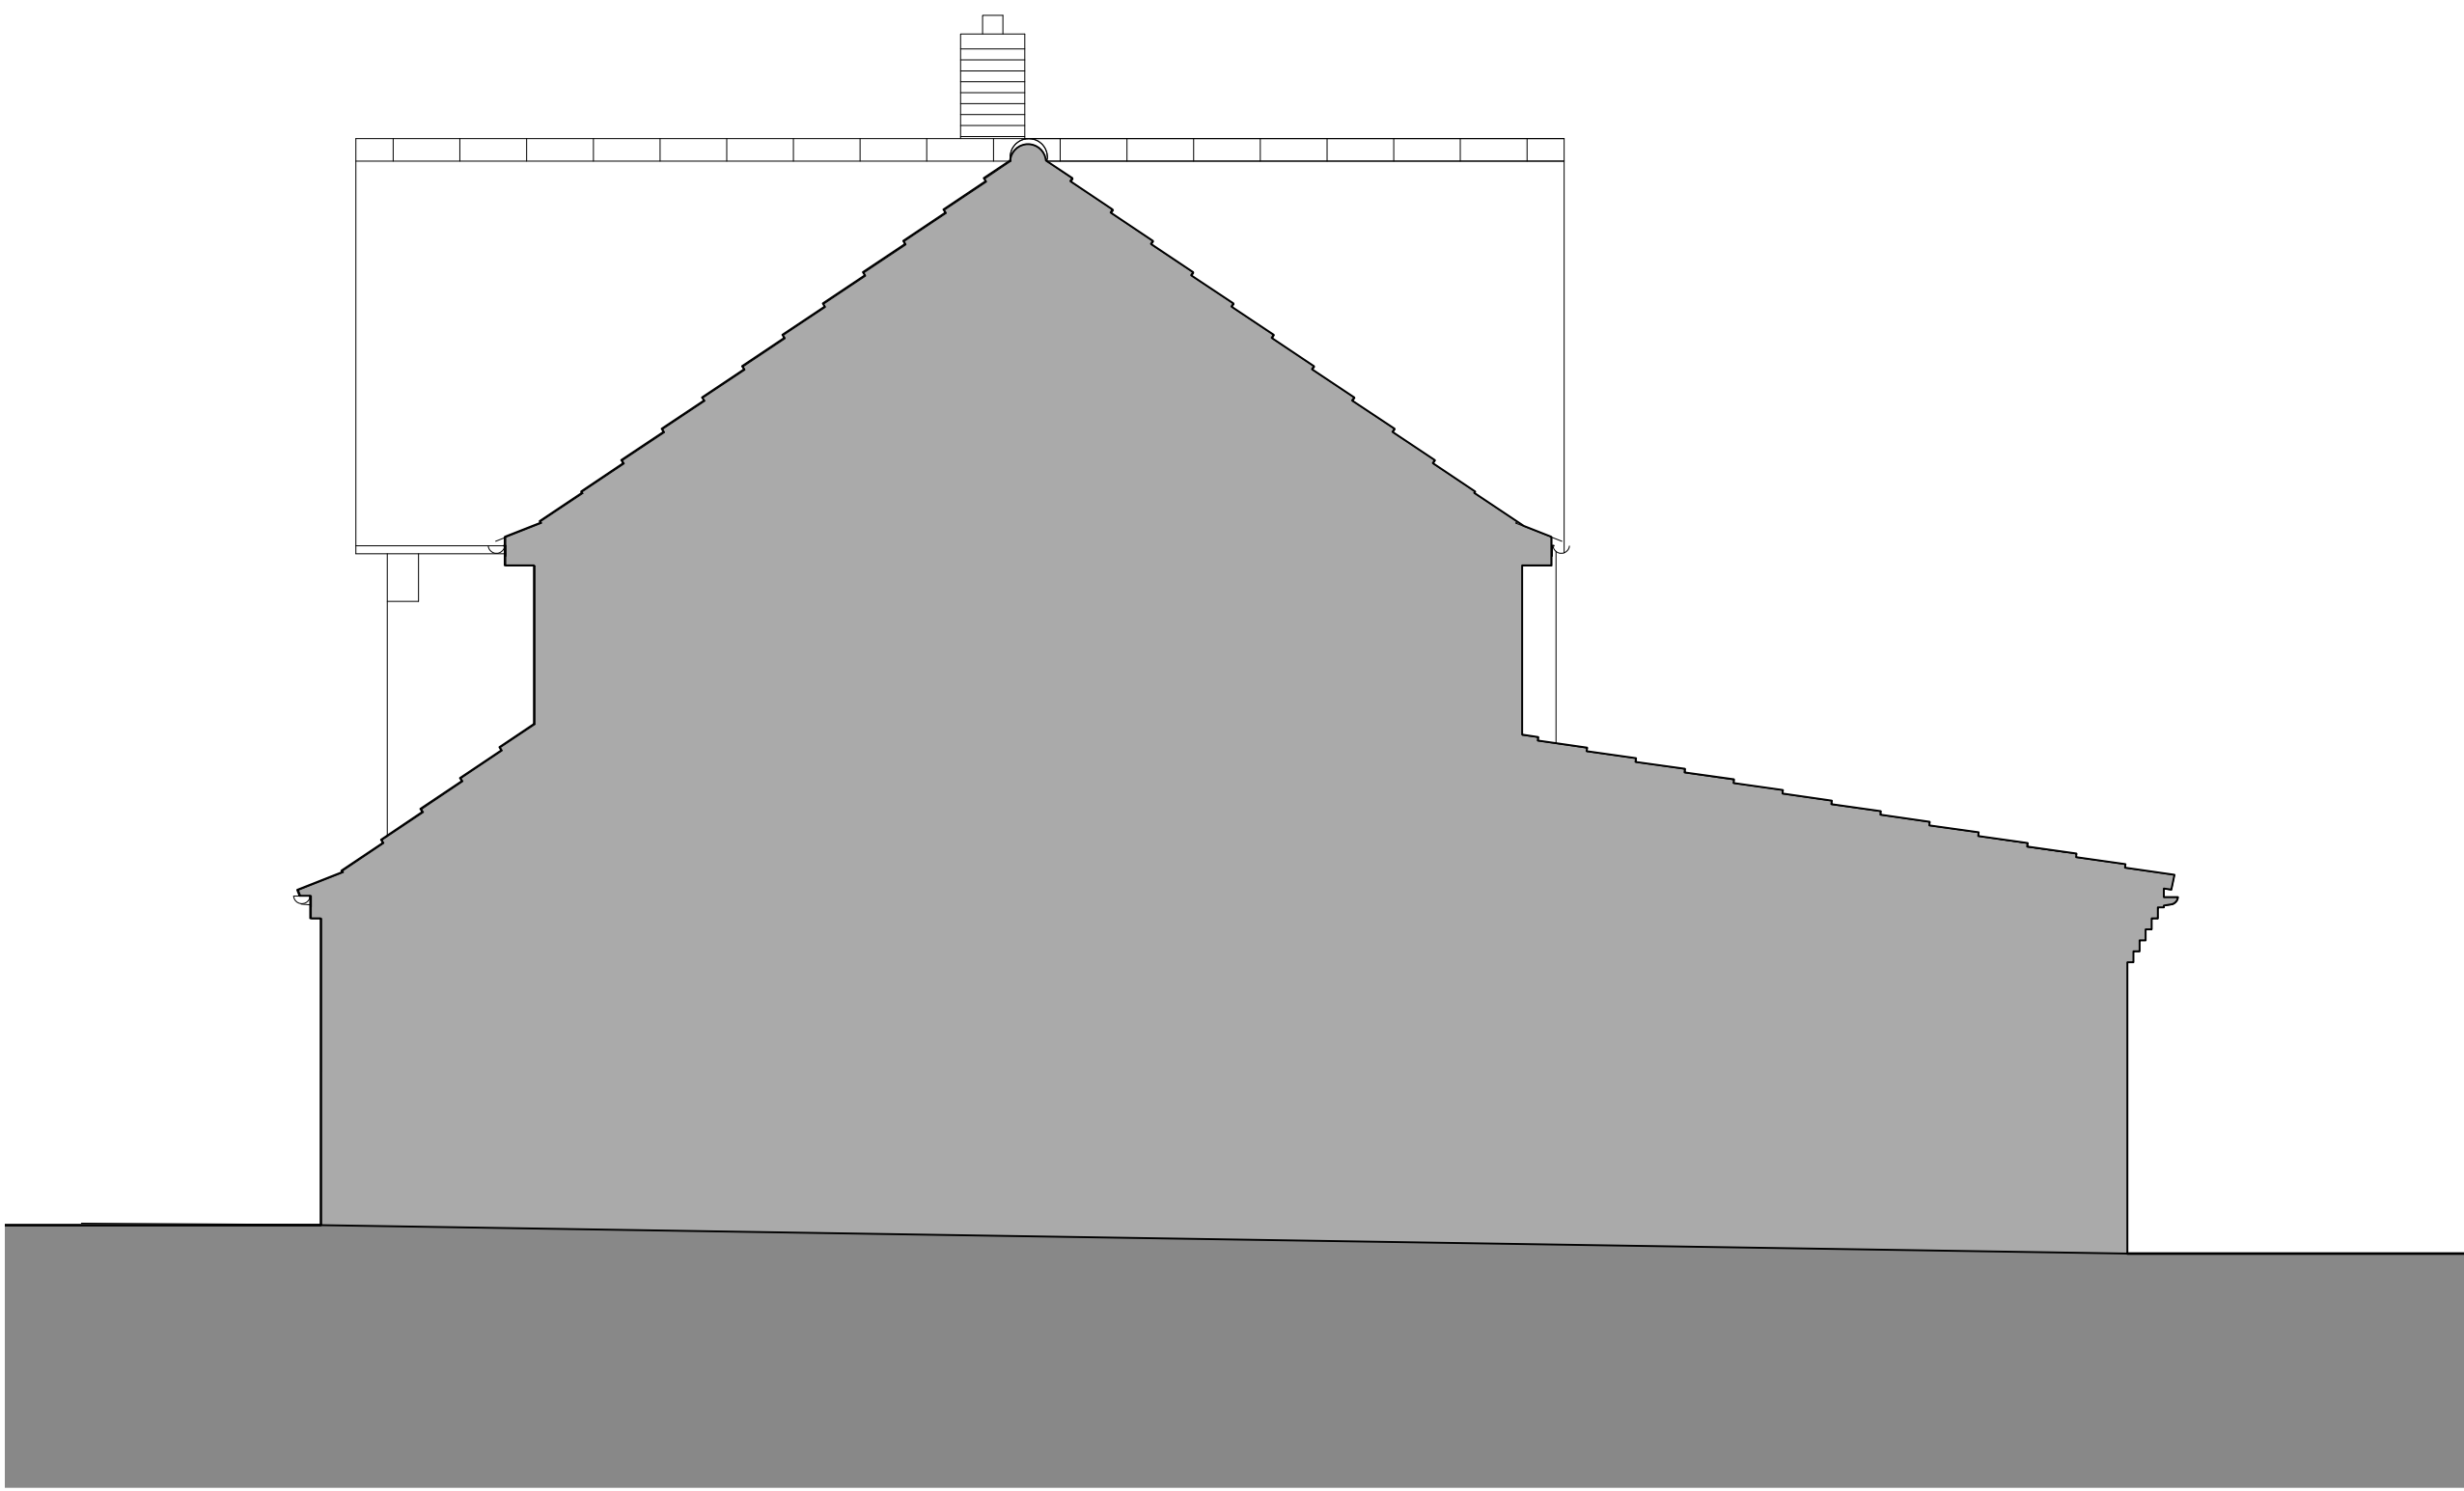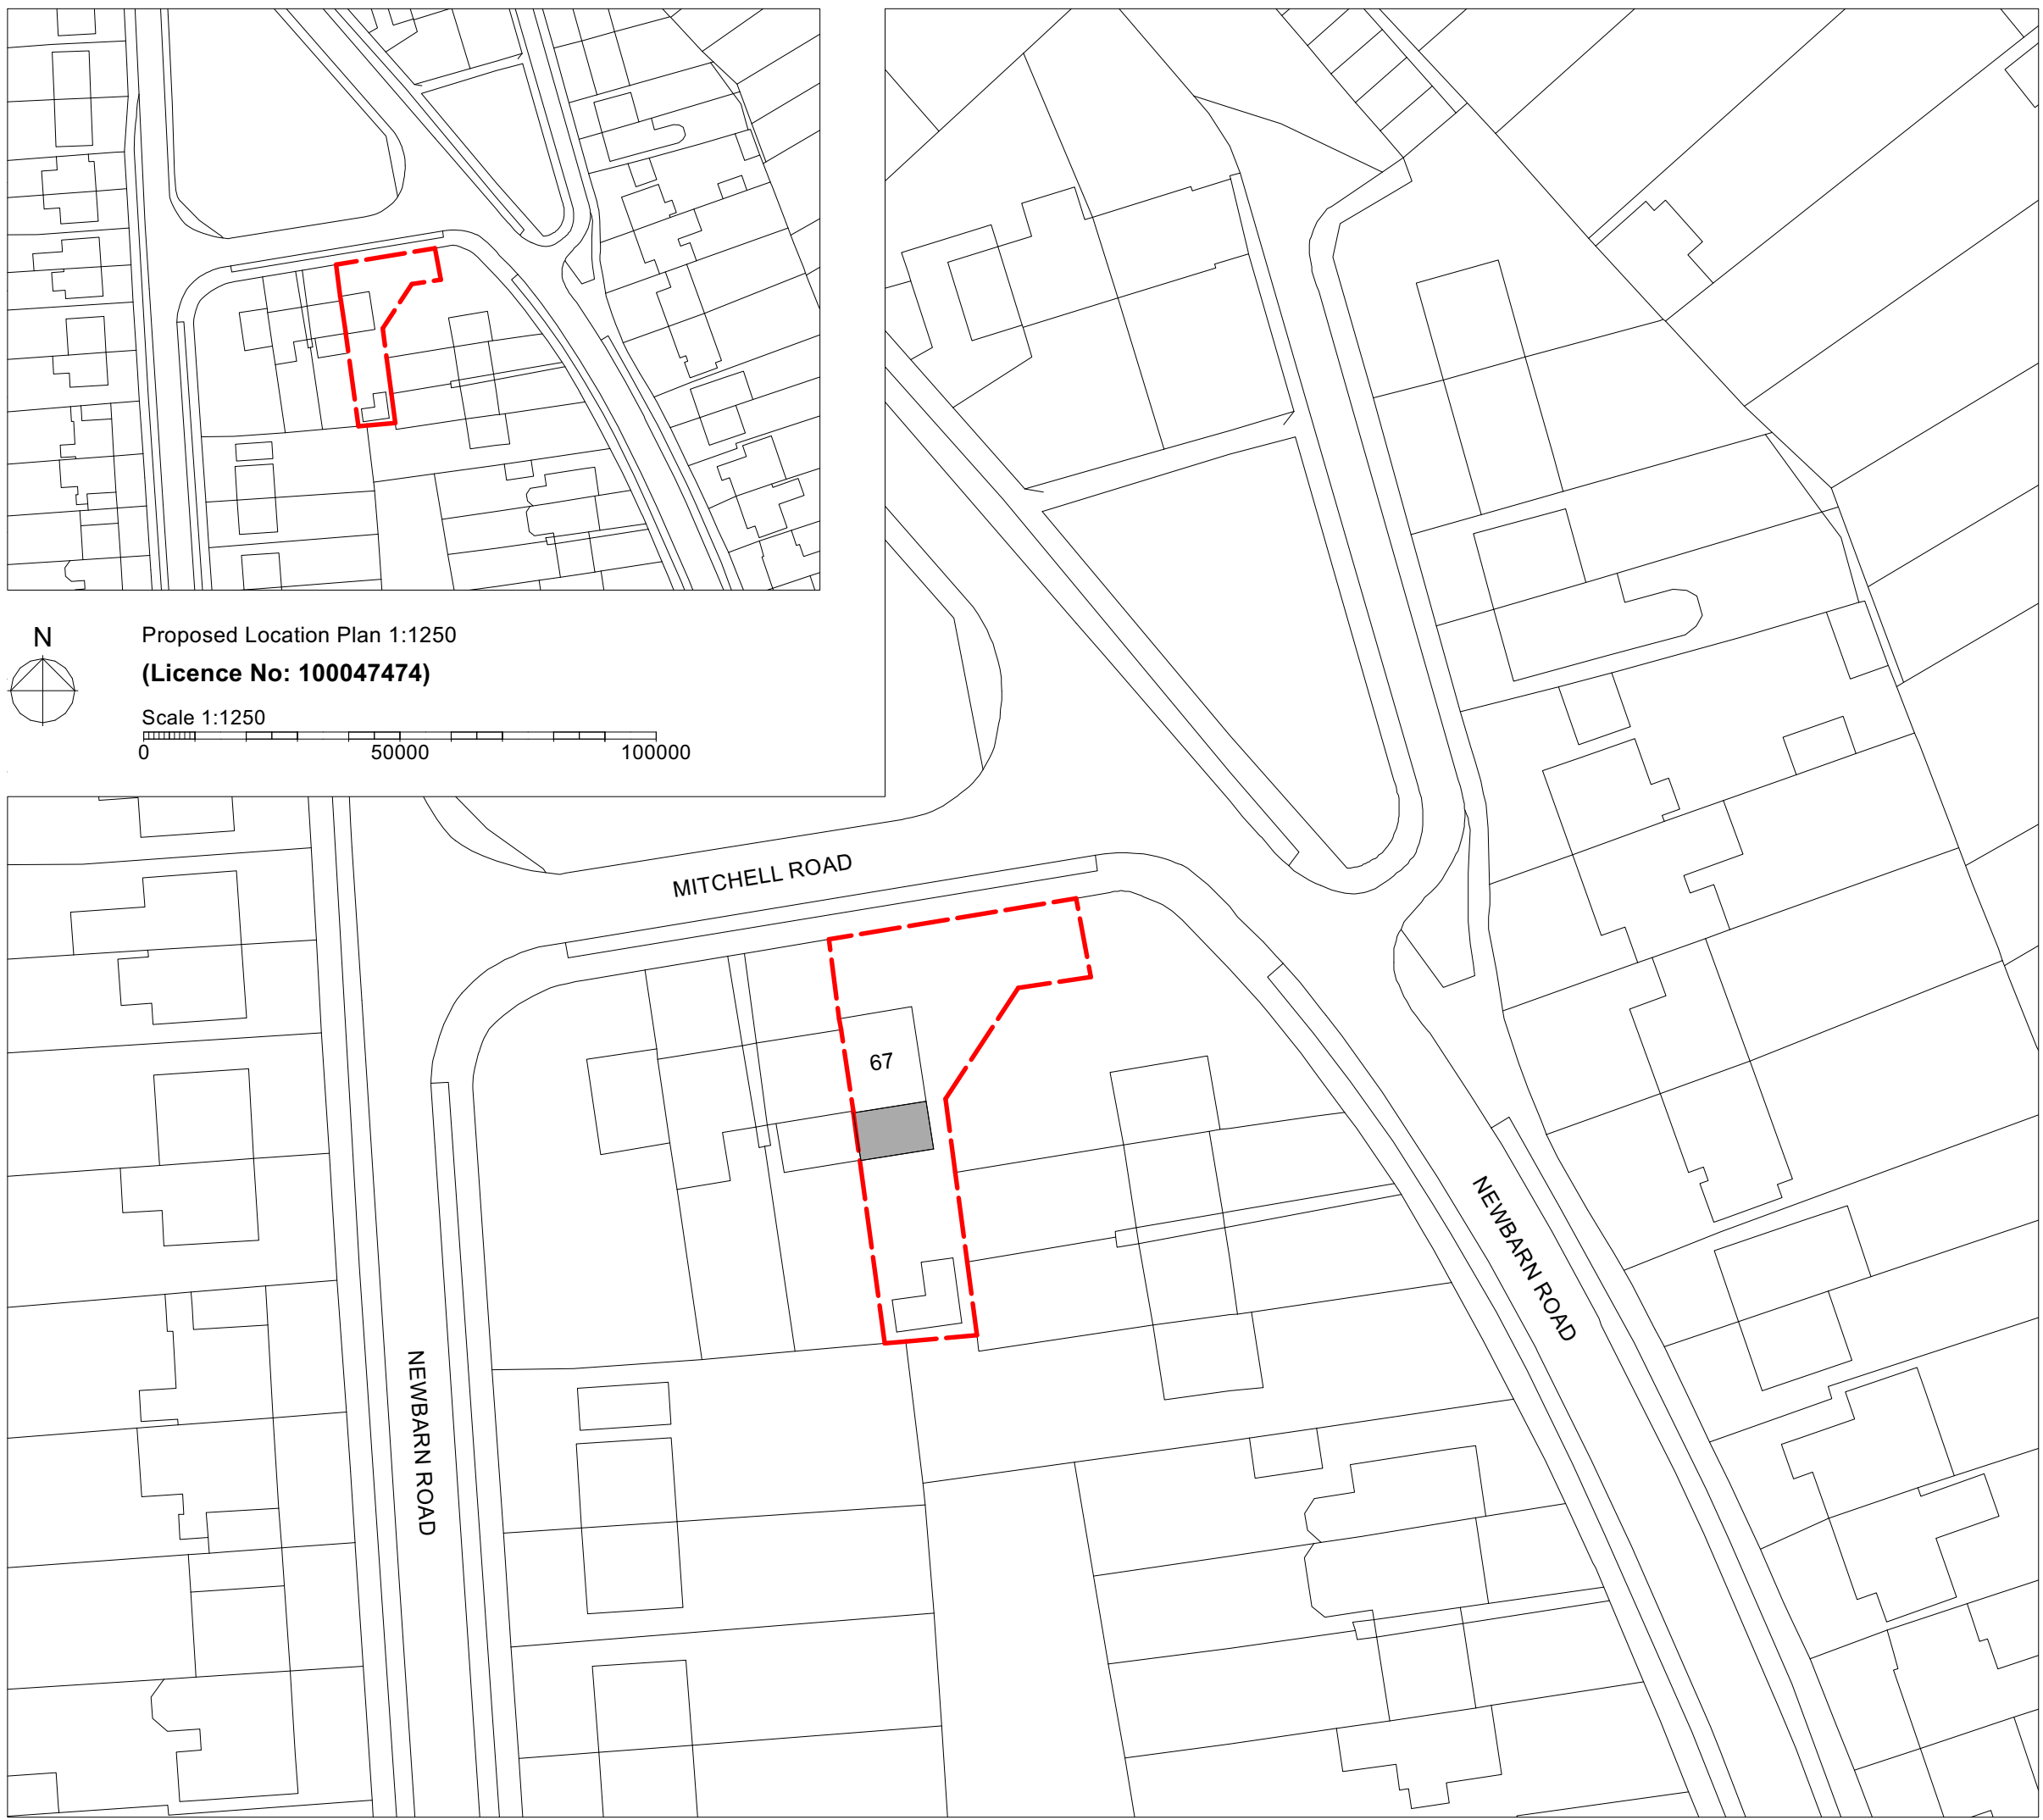

Existing West Elevation 1:50



Existing South Elevation 1:50