


**PROPOSED DOUBLE GARAGE & GARDEN STORE.
161A, WEST LANE, HAYLING ISLAND, HANTS.
FOR MR & MRS A. HARBUTT.**

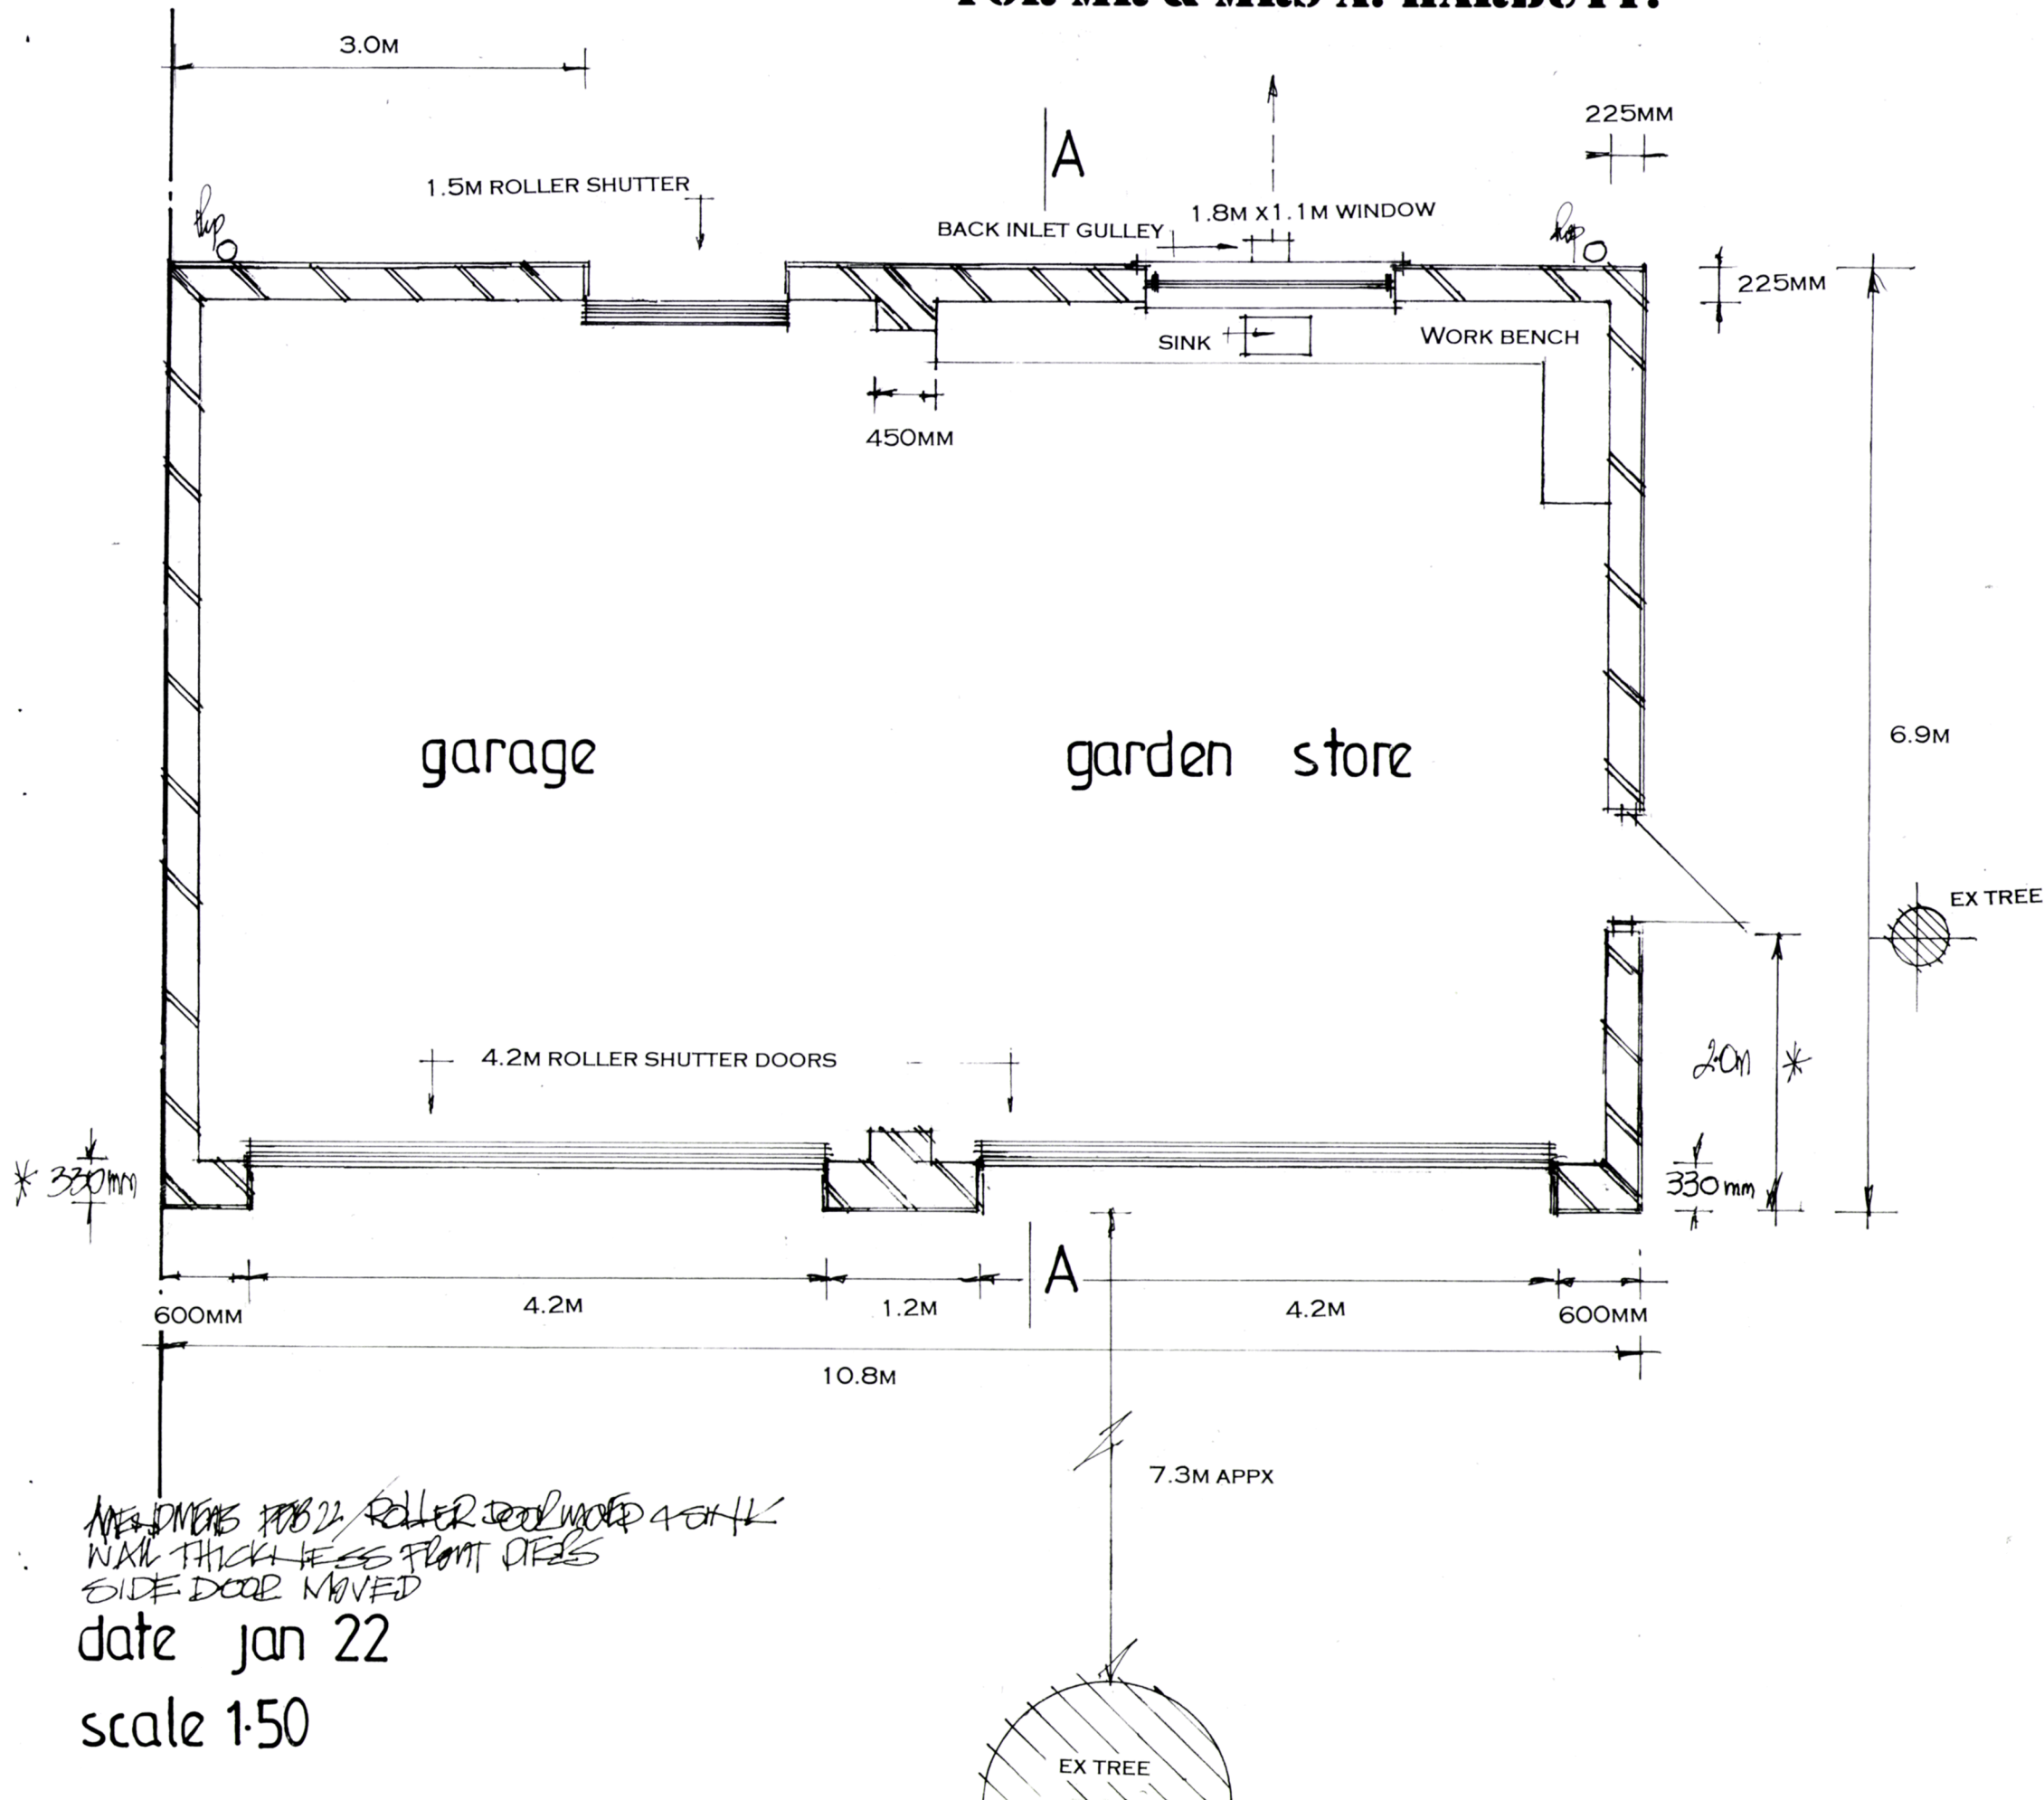

PROPOSED LAYOUT PLAN



PETER J. WALKER
ISLAND DESIGN
182 SEAFRONT, HAYLING ISLAND, HANTS
PO11 9AN
TEL : 02392467571