



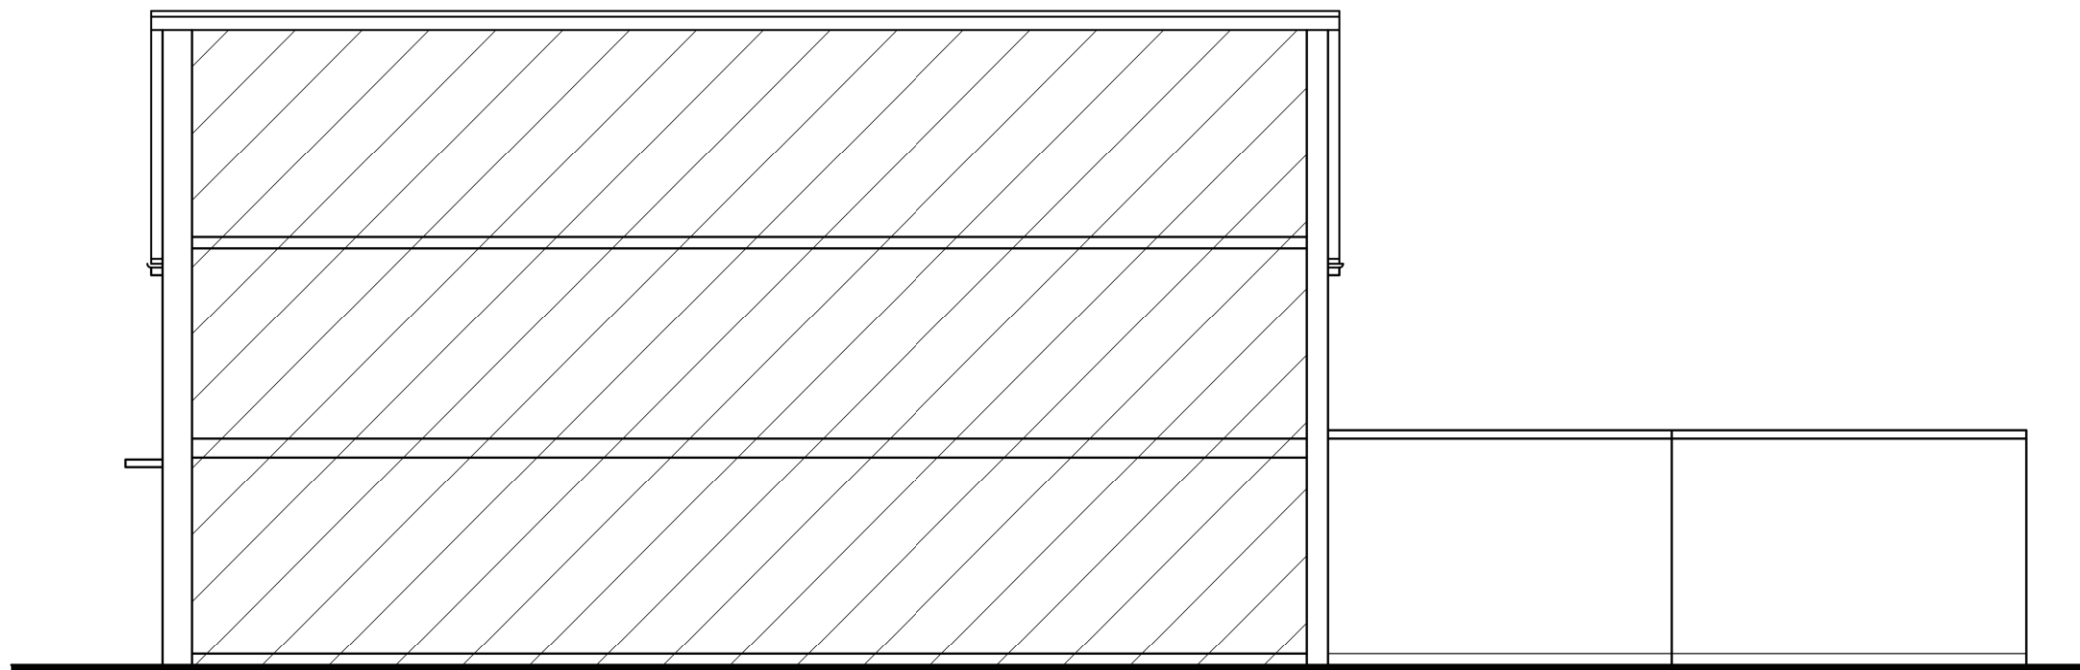

East Elevation

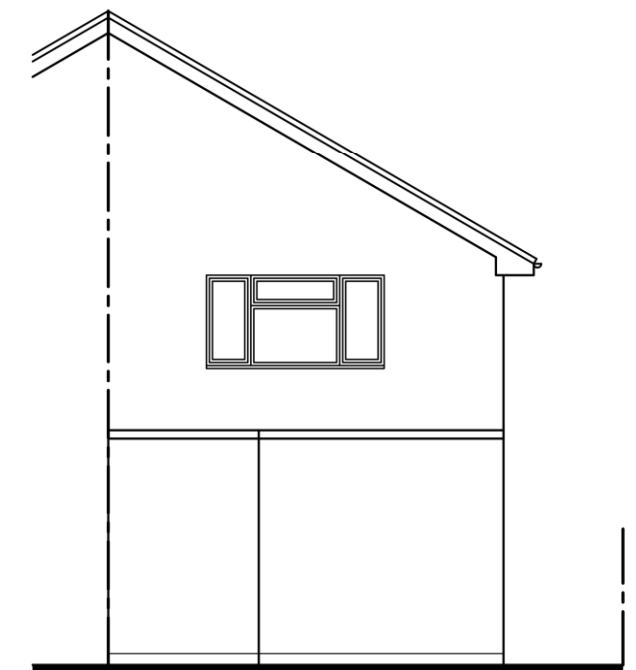

North Elevation

CAD

Critchley Architecture And Design Ltd.
Contact: 02392 474 919 | info@caad.online

The Old Brewery, 15E South Street, Havant, PO9 1BU

Proposed Drawings

Revisions	a) Note/Date/Initial
b)	
c)	
d)	

79 Hollow Lane,
Hayling Island,
Hampshire,
PO11 9EY

Scale A1=1:50, A3=1:100
Drawn SAR
Date 06/04/2021

21033-501⁰

10m

20m

30m

40m