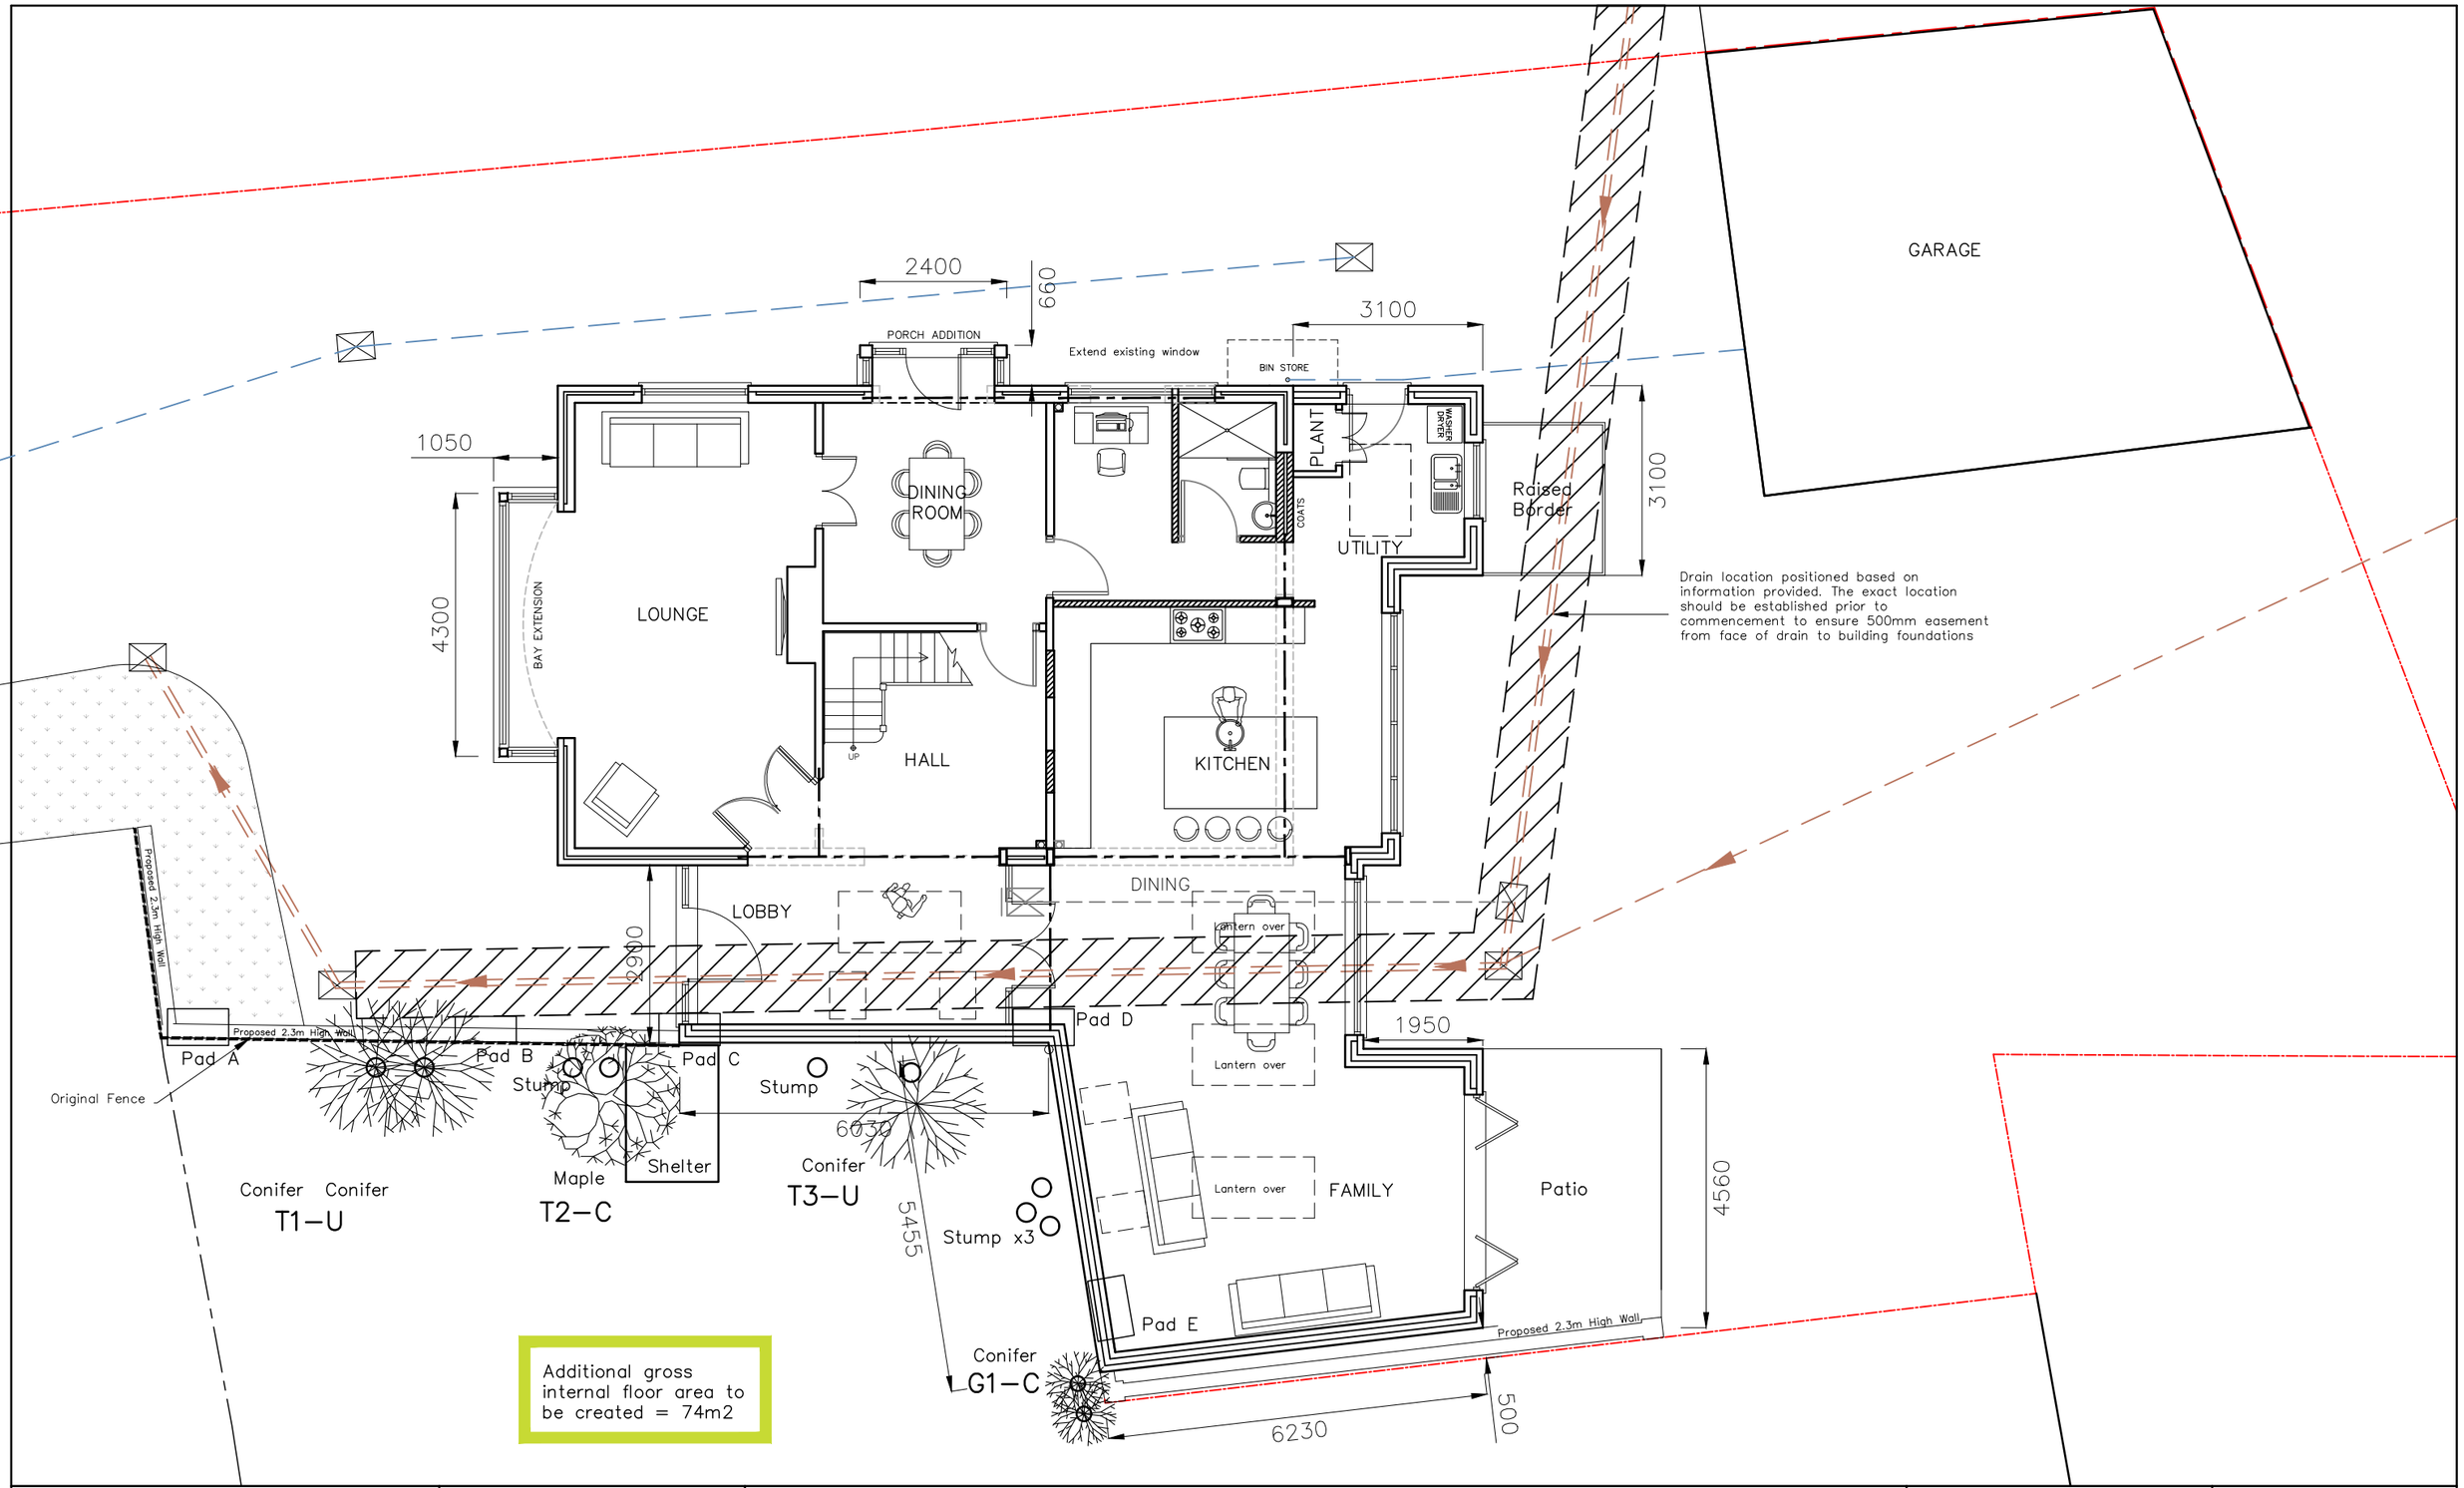

Additional gross internal floor area to be created = 74m2

CAAD
Critchley Architecture And Design Ltd.
Contact: 02392 474 919 | info@caad.online
The Old Brewery,15E South Street, Havant, PO9 1BU

PROPOSED GROUND FLOOR PLAN

Revisions a)
b)
c)

8 Queens Road,
Waterlooville,
Hampshire,
PO7 7SB

Scale A1=1:50, A3=1:100
Drawn MHC/JHL
Date 18/05/2023

21102–422 0

10m 20m 30m 40m