

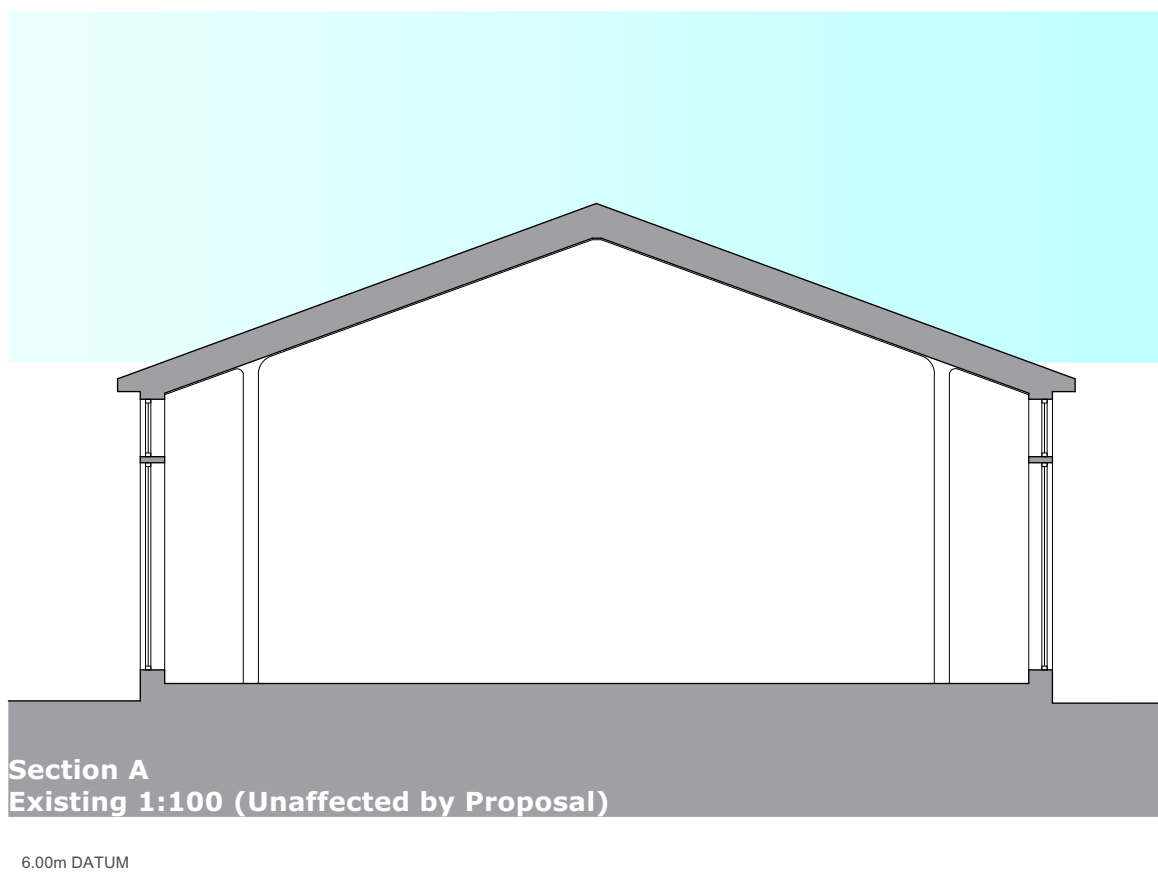
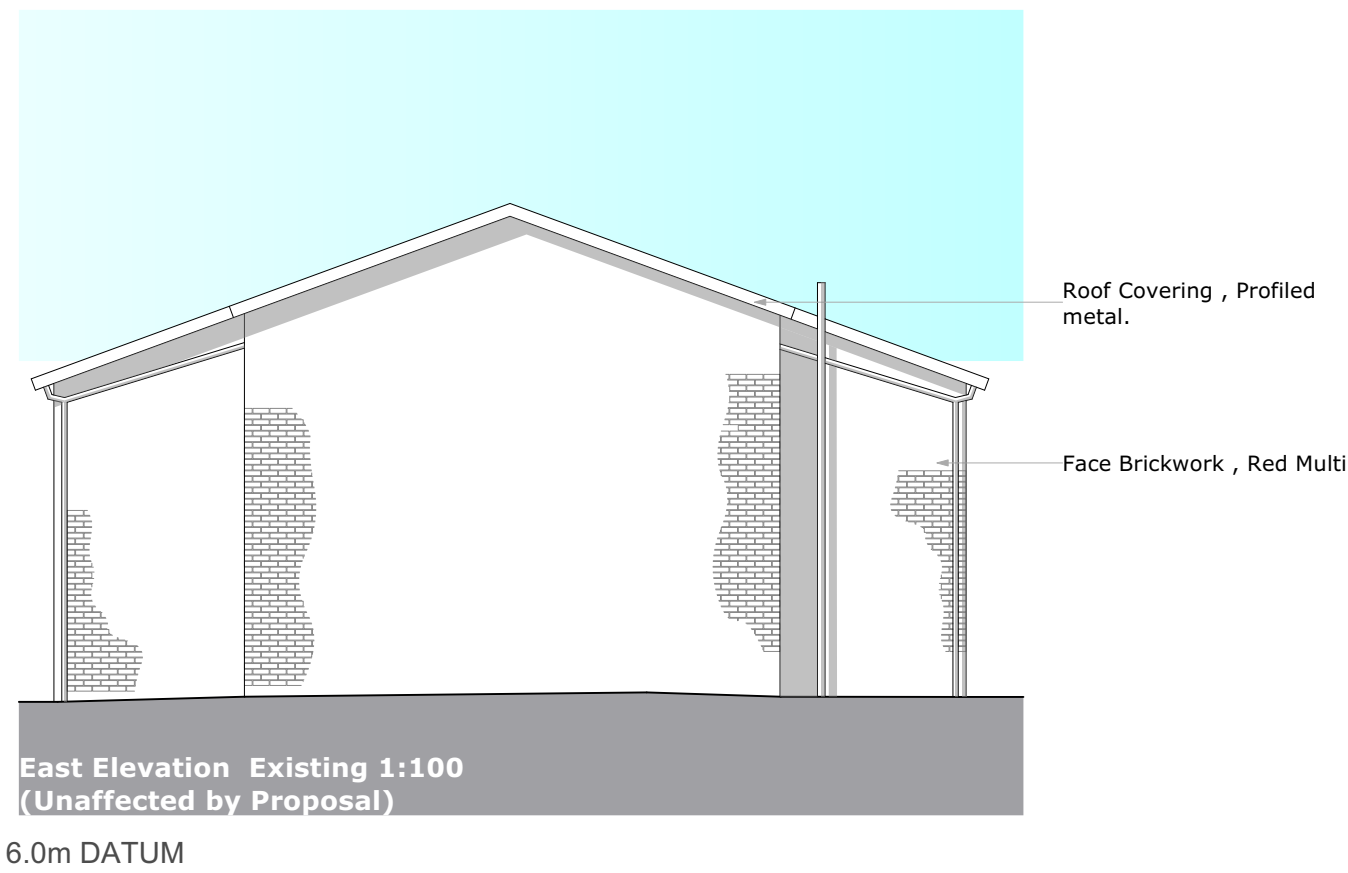
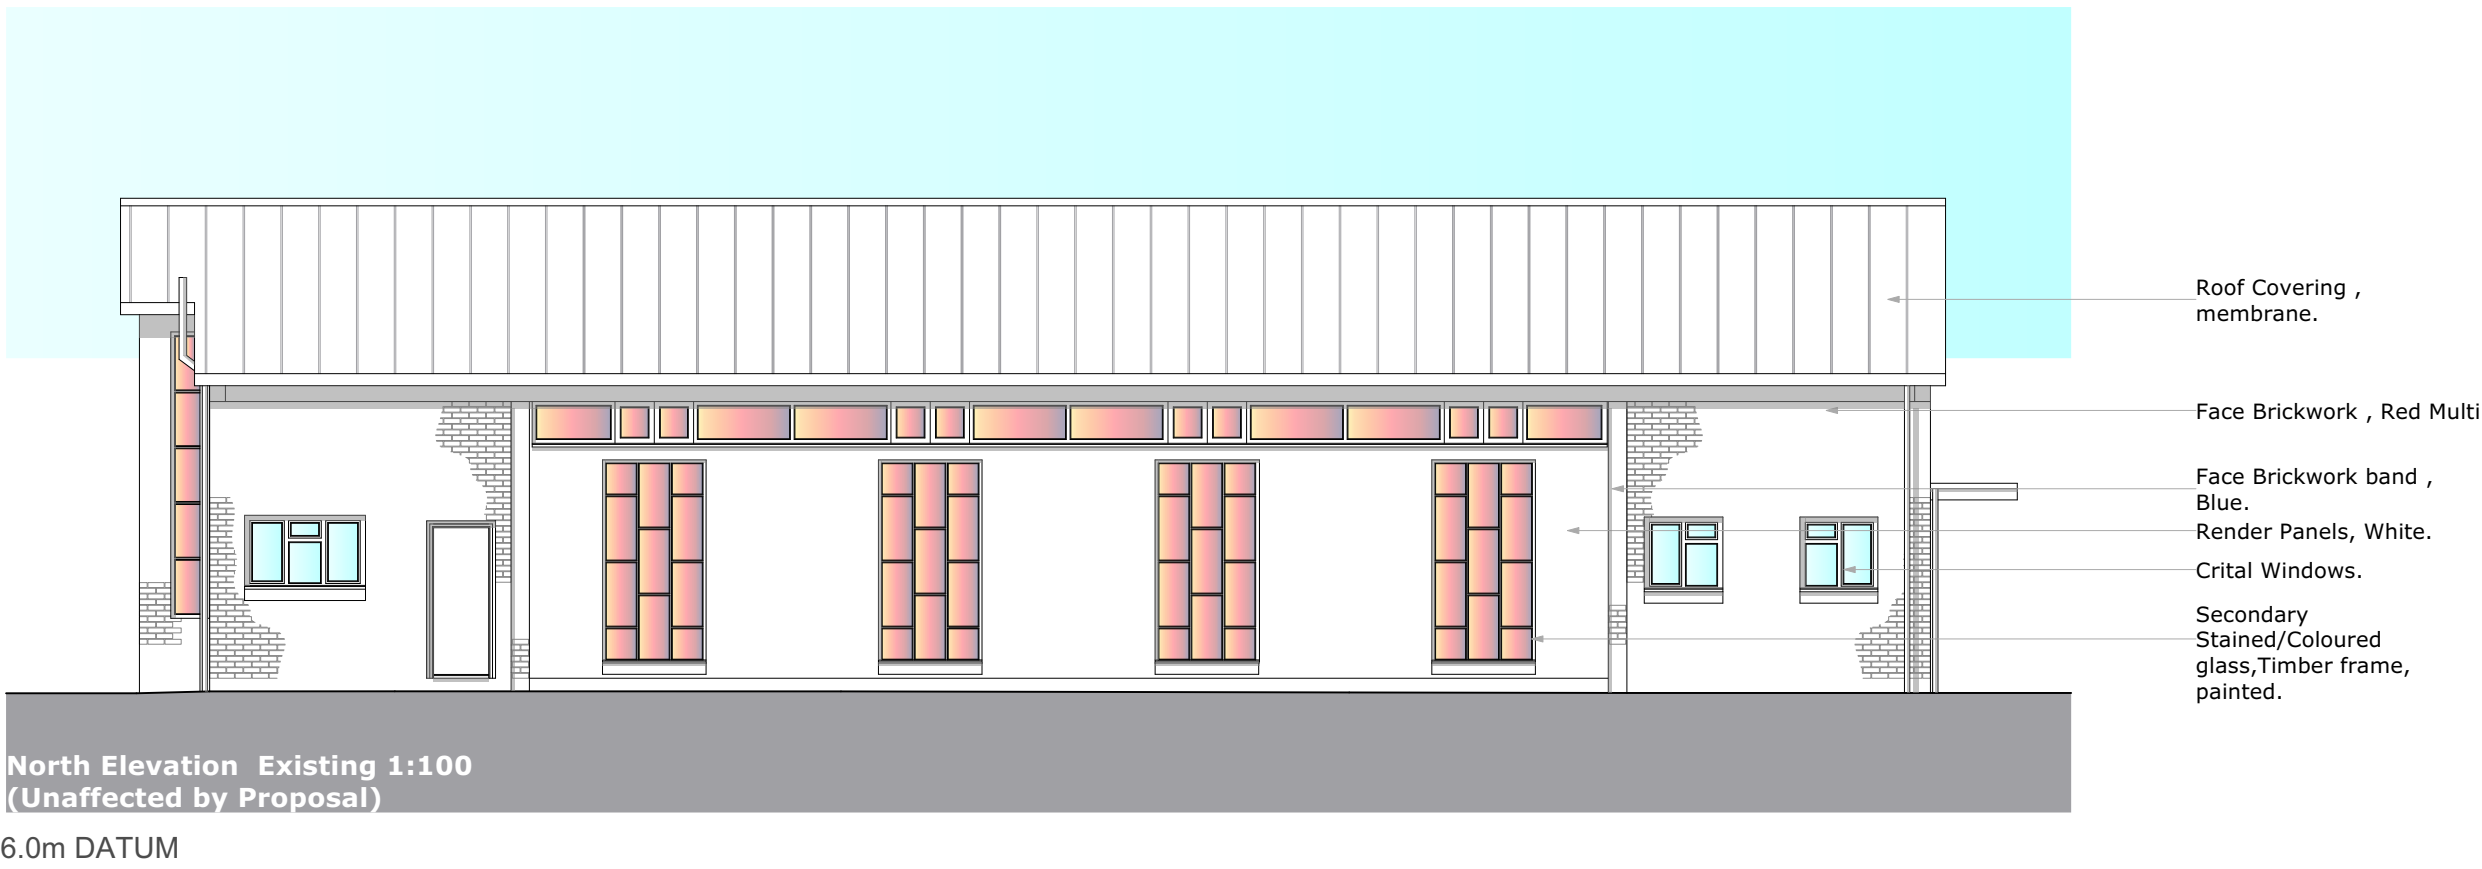


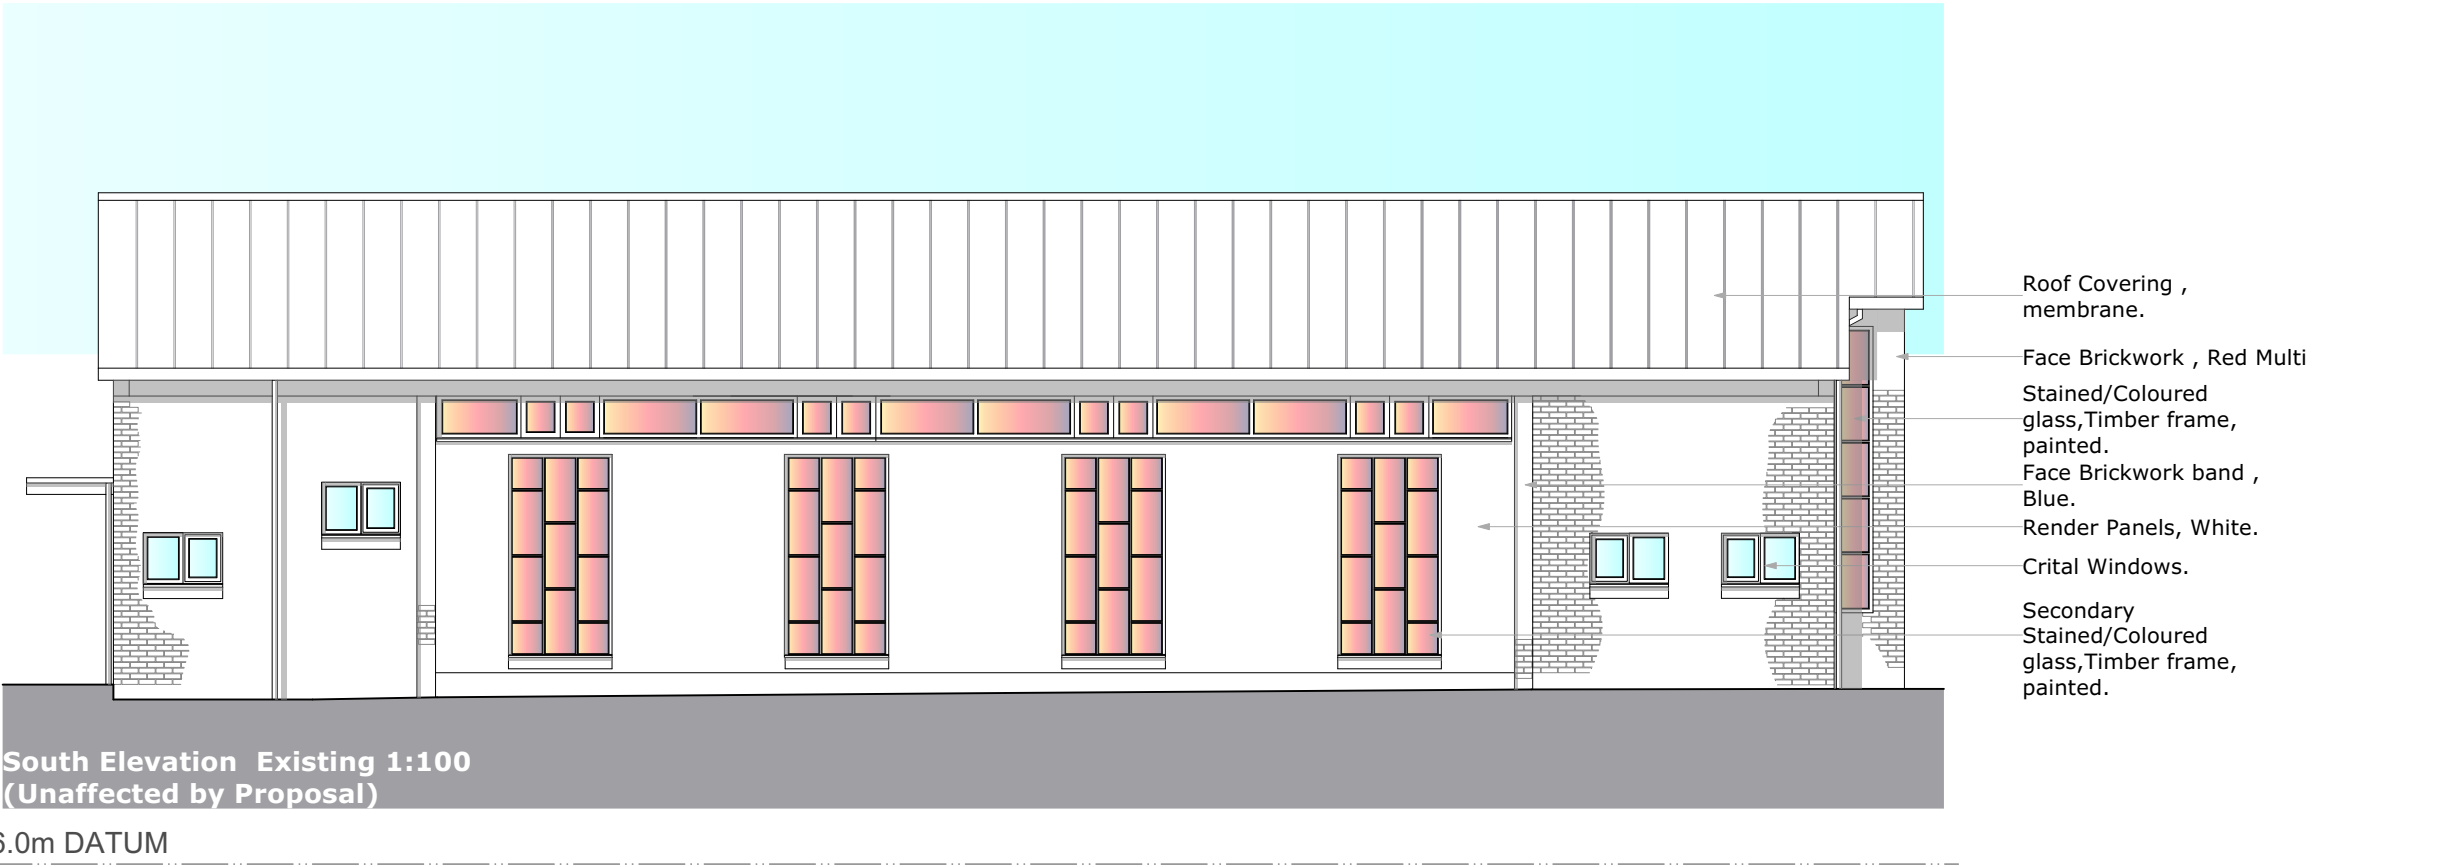

Notes
Use only Figured Dimensions
Always check dimensions on site and report any discrepencies to the Architect.
Not for construction unless marked for this purpose.

B	Planning Issue	SWR	17/02/23
A	Issued for information	SWR	07/02/23
REVISION	DESCRIPTION	DRAWN BY	DATE

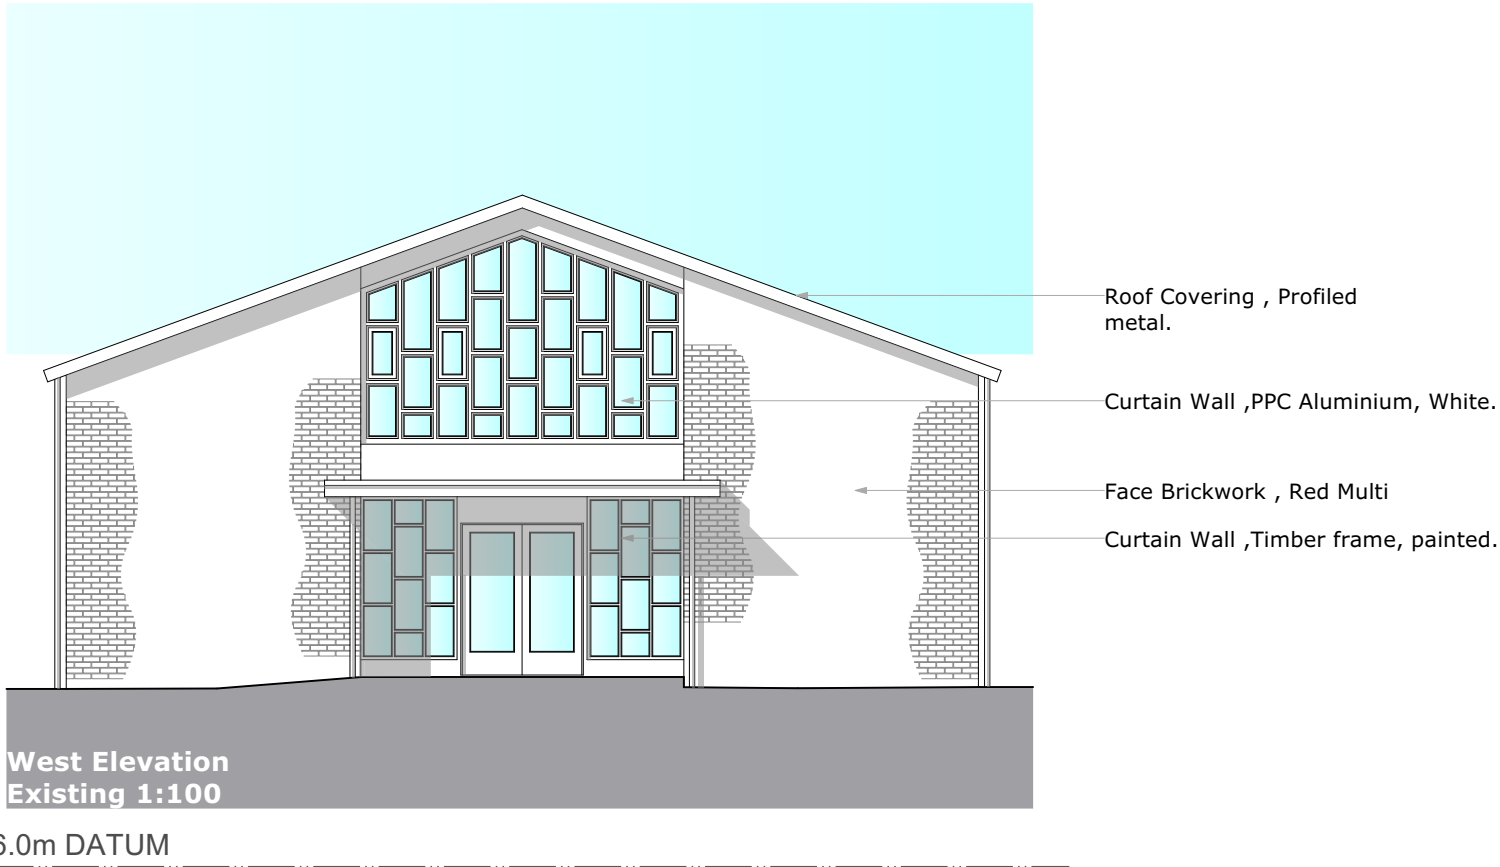

SWR

ARCHITECT

Unit 3, 28 The Spain
Petersfield,
Hants
GU32 3LA
T. 07919 522851
E. swr.architect@gmail.com

TITLE Relocation of Entrance Glazing and Internal Alterations St Thomas's Church, 24 New Brighton rd, Emsworth PO10 7PS. Catholic parishof Havant & Emsworth. Portsmouth Diocese			
DRAWING NUMBER	REVISION	STATUS	DATE
2048/103	B	Planning	Feb 2023
DRAWN BY	SWR		
TITLE	Elevations, Existing/Proposed		