


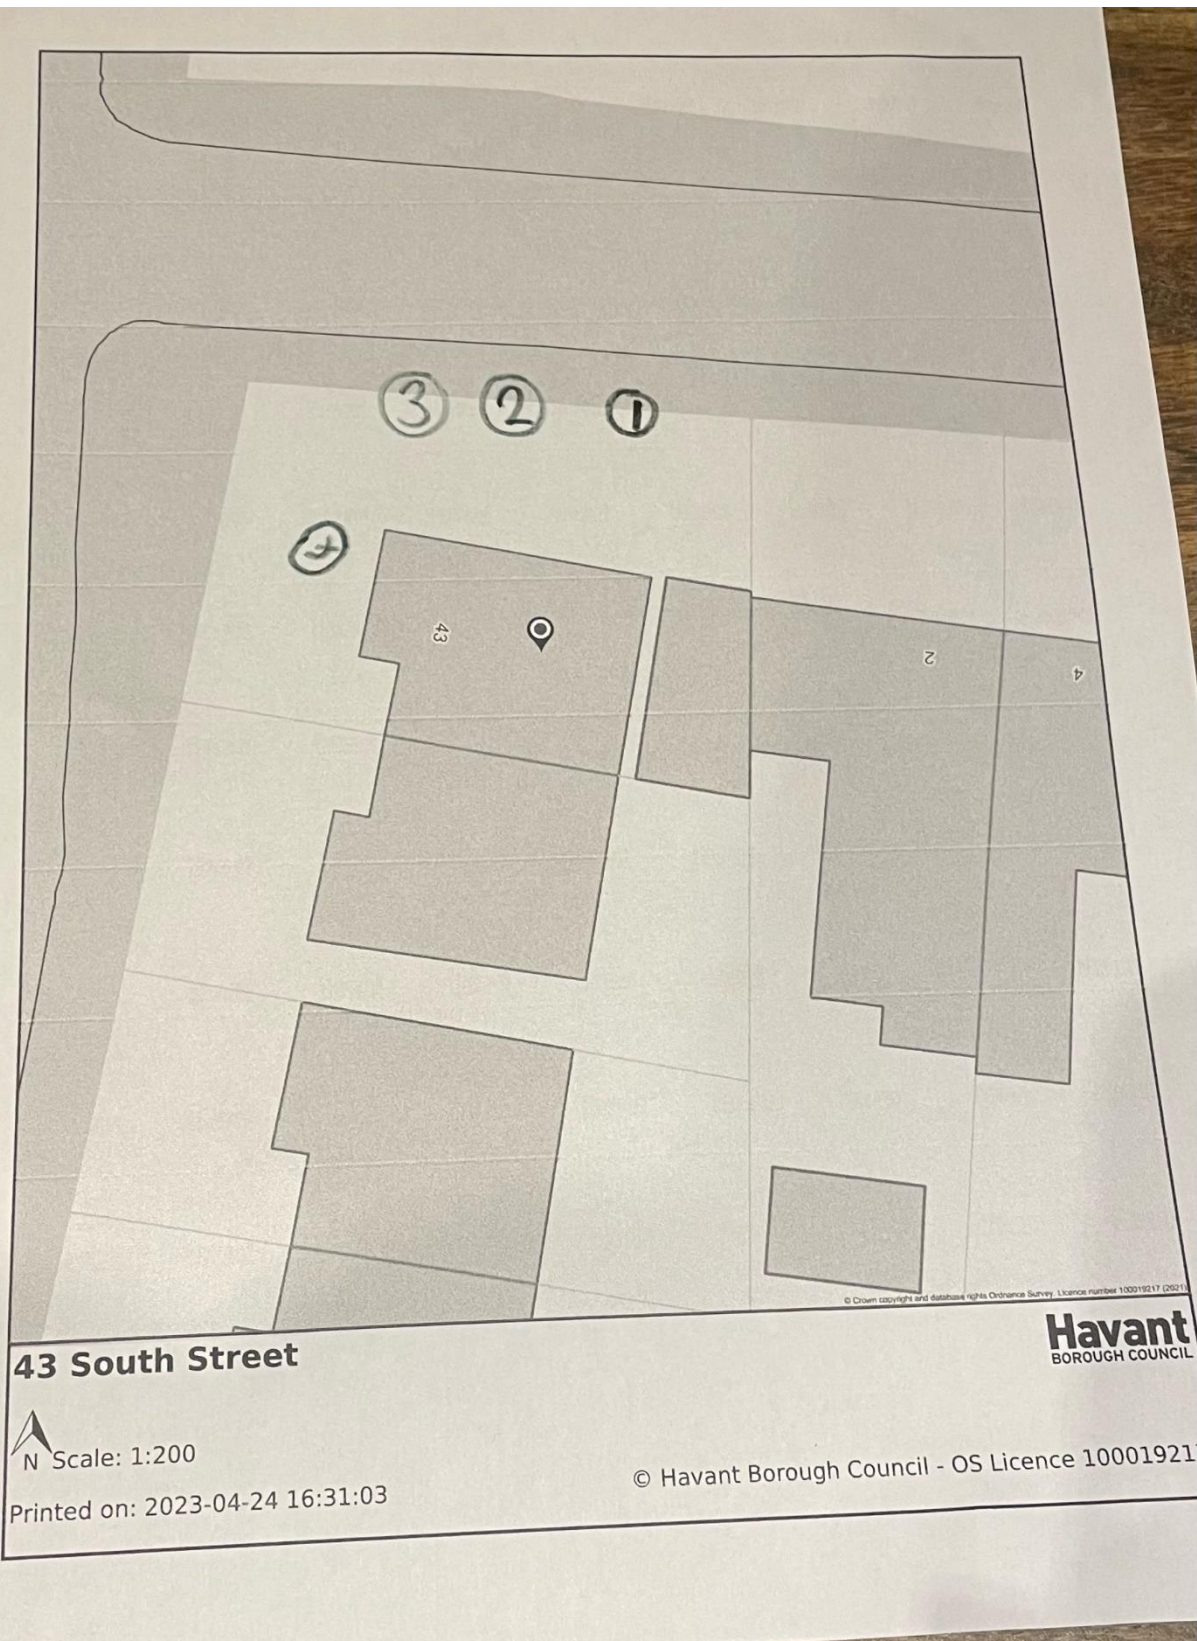

43 South Street

Havant
BOROUGH COUNCIL

N Scale: 1:200

Printed on: 2023-04-24 16:31:03

© Havant Borough Council - OS Licence 10001921