



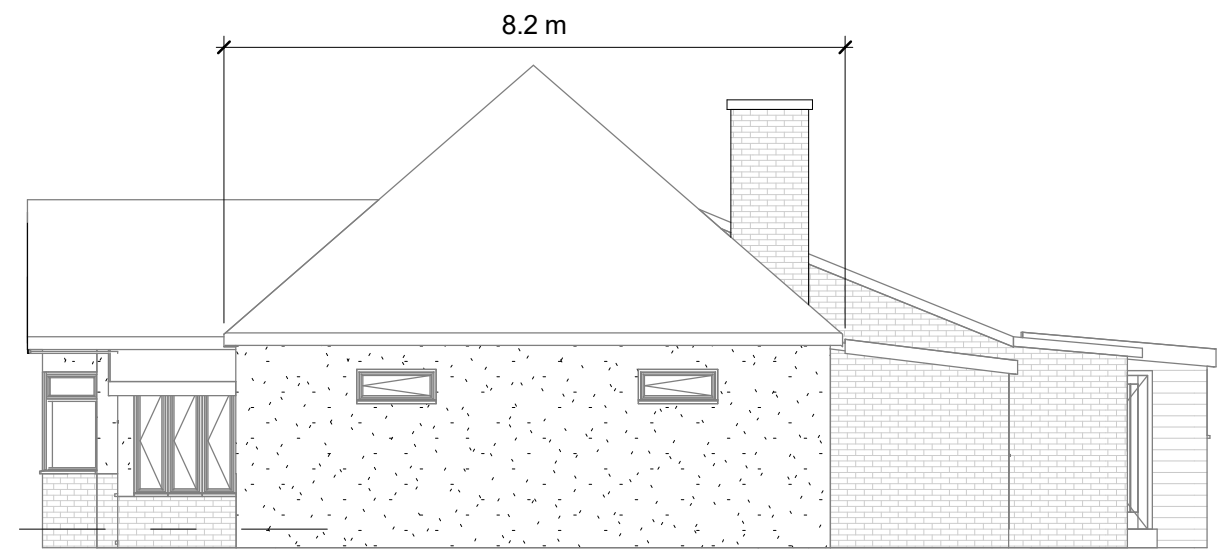


Existing Elevation-Right side

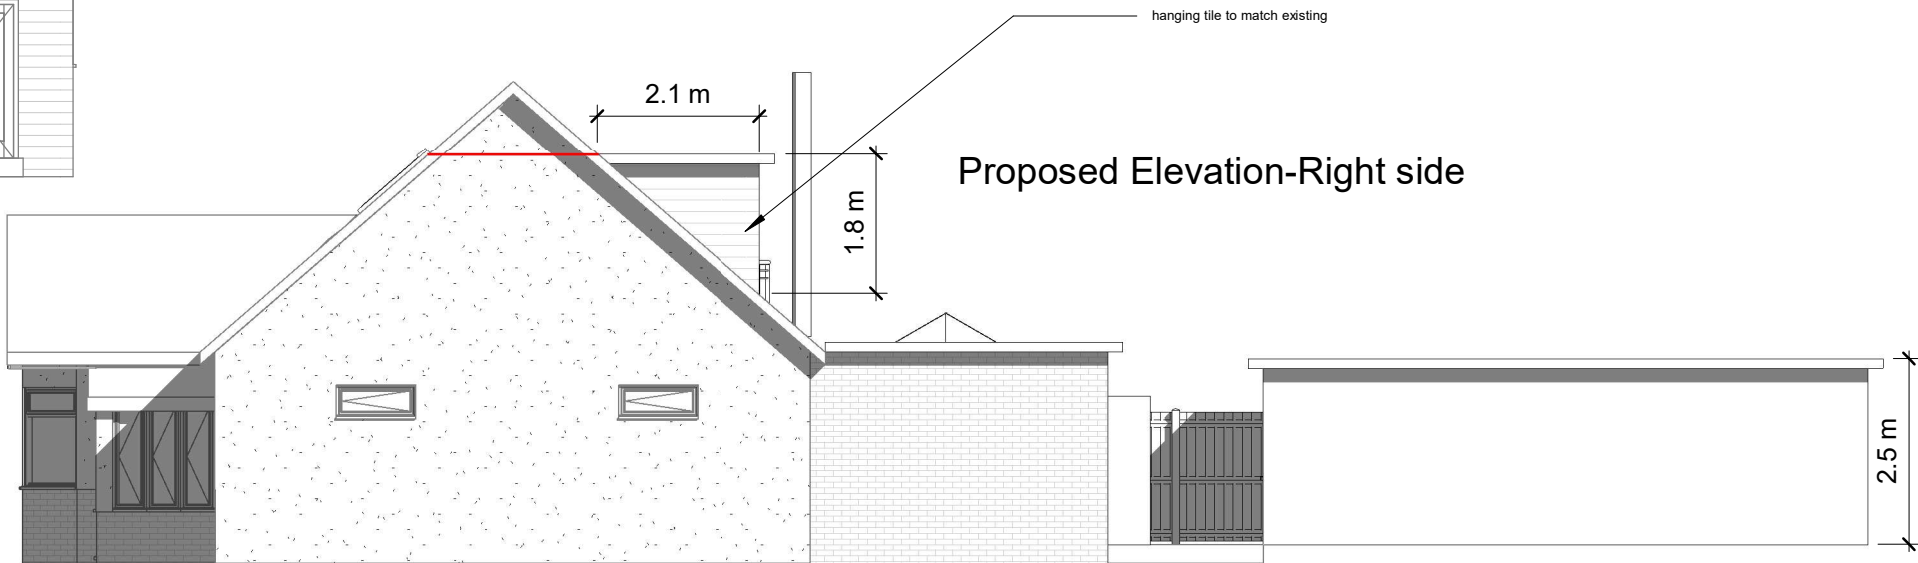

Proposed Elevation-Right side



Existing Elevation-Left side

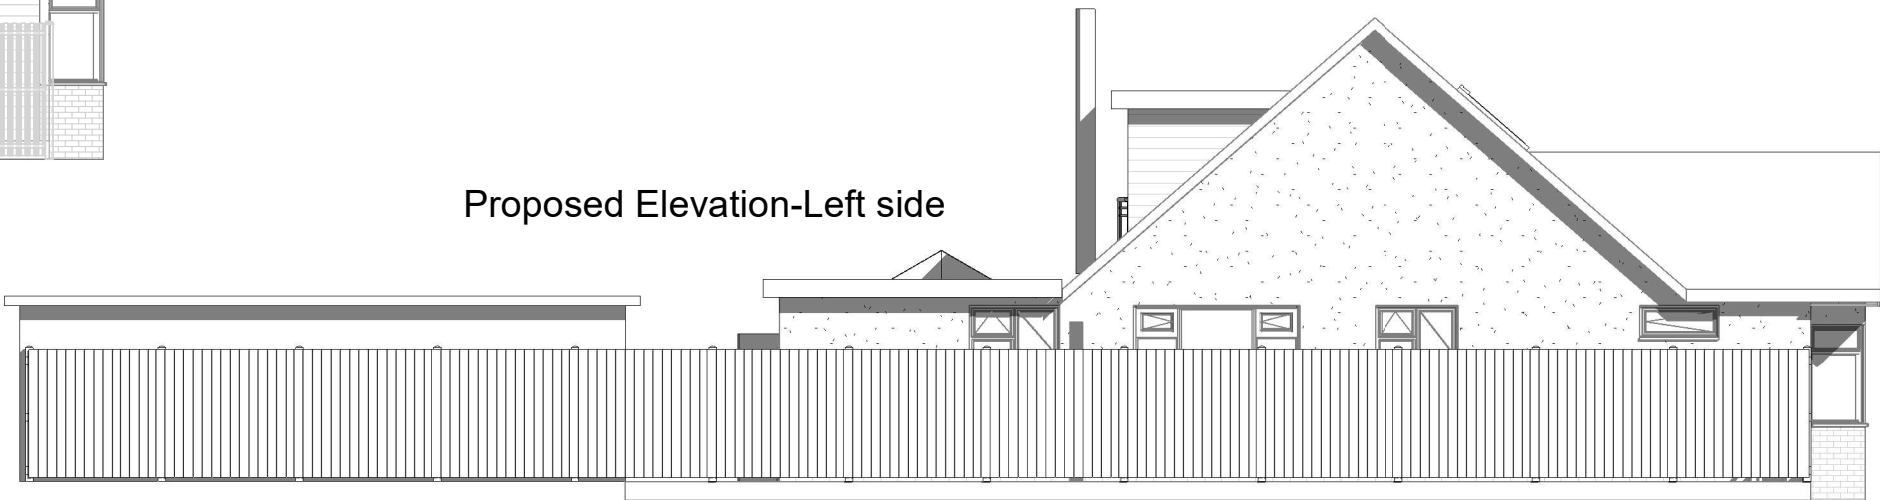

Proposed Elevation-Left side

Hip to Gable Left
(4.1 * 3.5 * 8.2) / 6 = 19.6m3
Hip to Gable Left
(4.1 * 3.5 * 8.2) / 6 = 19.6m3
Rear Dormer
(2.1 * 1.8 * 5.7) / 2 = 10.8m3
Total Volume inc. = 50m3



1:500		50
1:200		20
1:100		10
1:50		5

All measurement to be checked on site prior to any commenment

Parkers Design Limited - The Studio @ 90, PO9 2PR

www.pexd.co.uk - info@parkersdesign.com - 07776 008822

PROJECT	11 Kings Road Cowplain PO8 8UR			CLIENT		Nutbrown	
	SHEET Elevations-Right/Left side			Date	Issue Date	Scale (@ A3)	1 : 100
				Drawn by	SW	DRAWING NUMBER	REV
				Checked by	SR	P 3	