





Proposed Front Elevation - 1:200

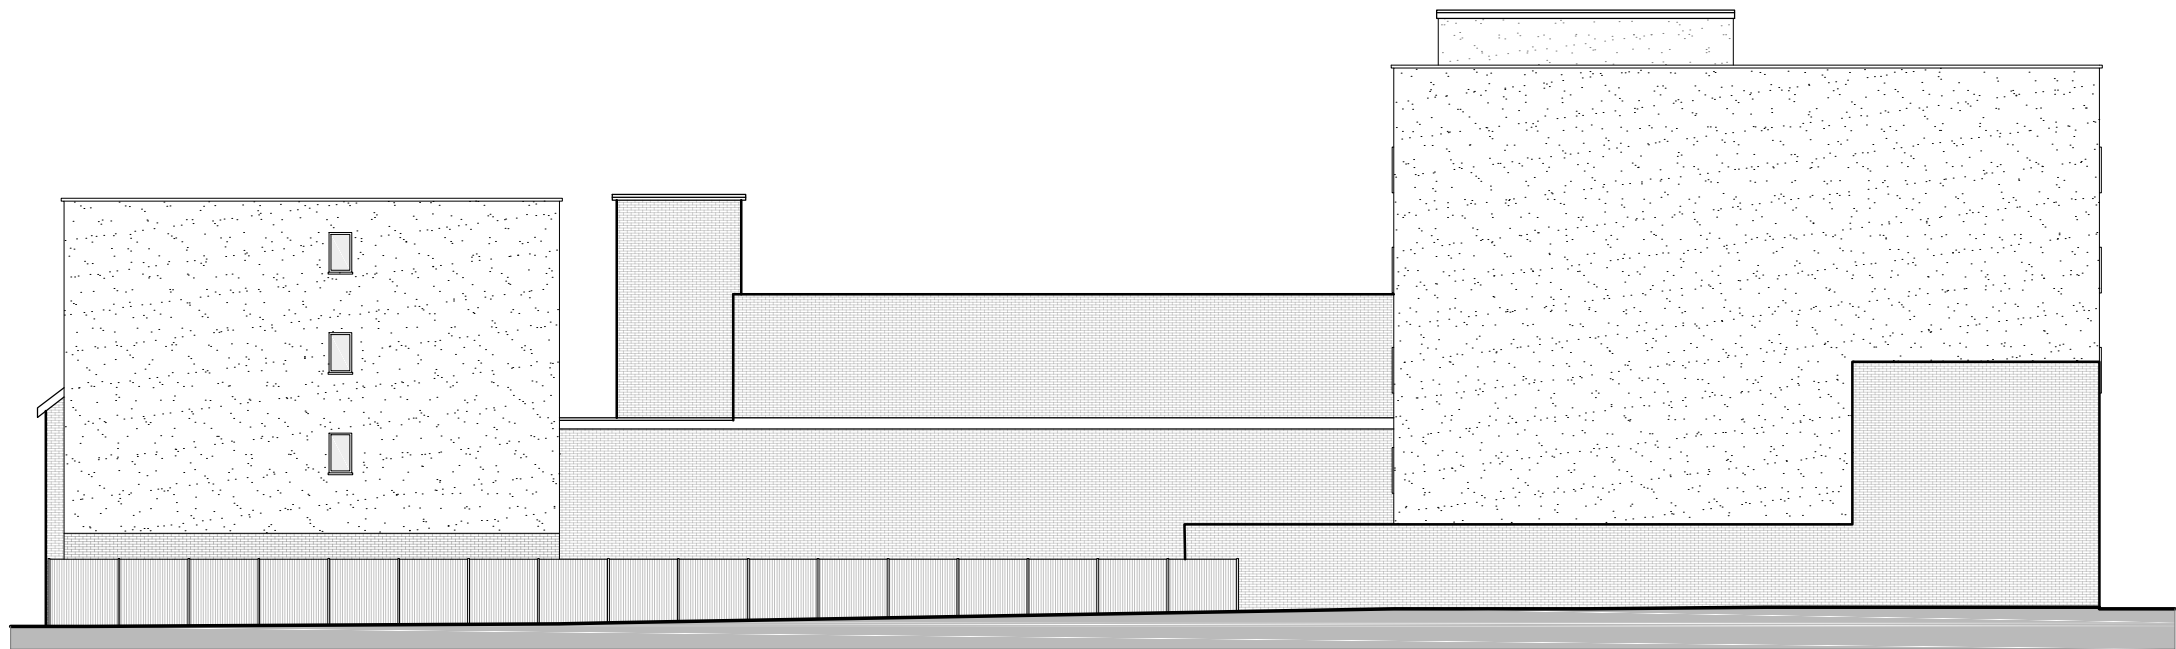


Proposed Rear Elevation - 1:200




Proposed West Side Elevation - 1:200

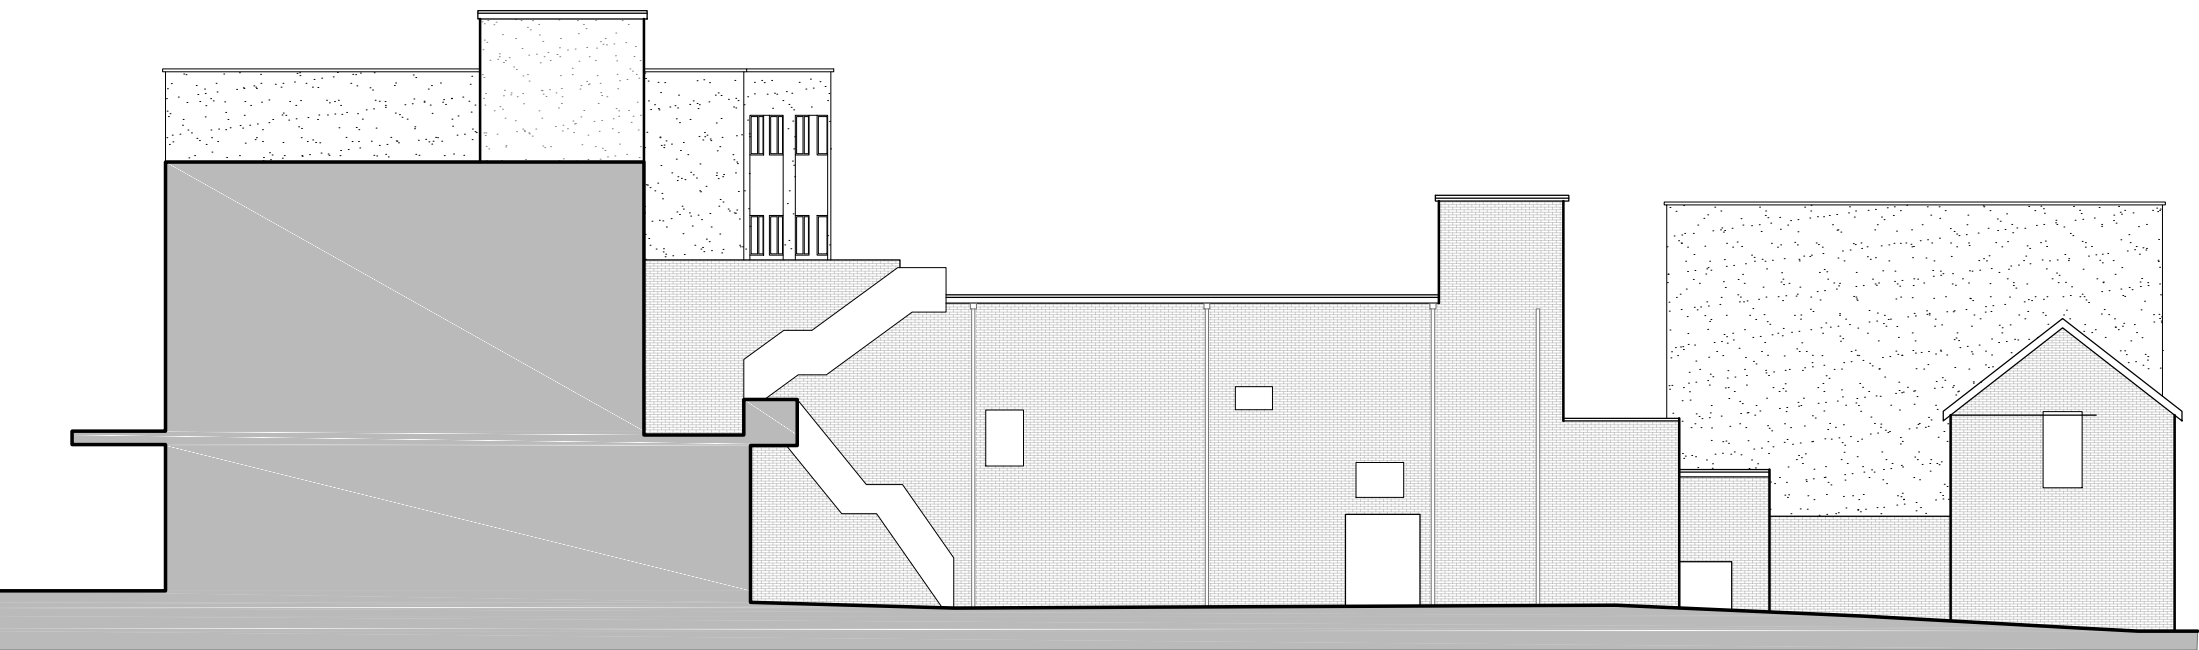

Proposed East Side Elevation - 1:200

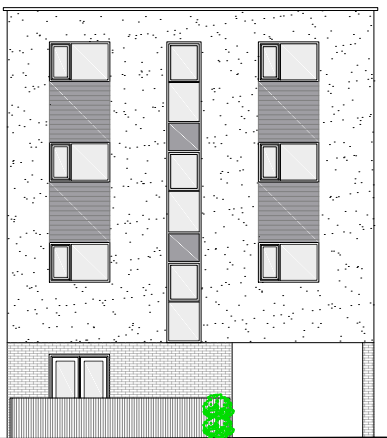

Proposed Rear Elevation of
Rear Building- 1:200

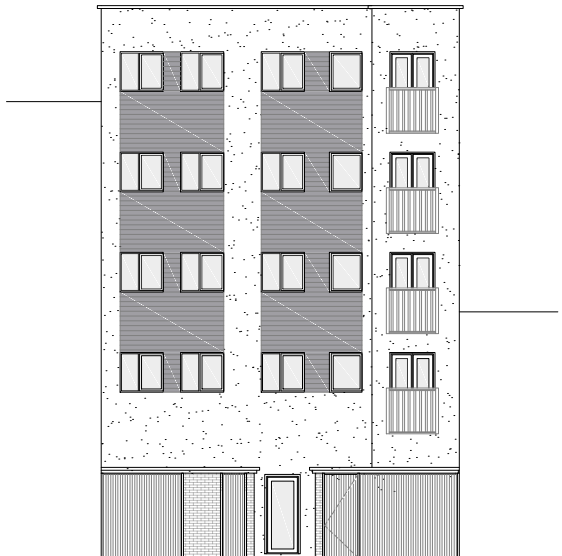

Proposed Rear Elevation of
Front Building- 1:200

Rev	Revision	By	Date

KNIGHT
ADRCHITECTURAL
DESIGN

K.A.D. Ltd.
First Floor Unit 7
The Quarterdeck
Port Solent
PO6 4TP
T: 01489 660194
E: admin@k-a-d.co.uk
W: www.k-a-d.co.uk

Client

PINK ROCK LTD

Project

81C LONDON ROAD
WATERLOOVILLE
PO7 7EL

Drawing

PROPOSED ELEVATIONS

Scale	1:200@A2	Date	OCT 2022	
Project no.	Sequential	Bldg/Floor	Detail	Rev
KAD	09	A	PP	B